


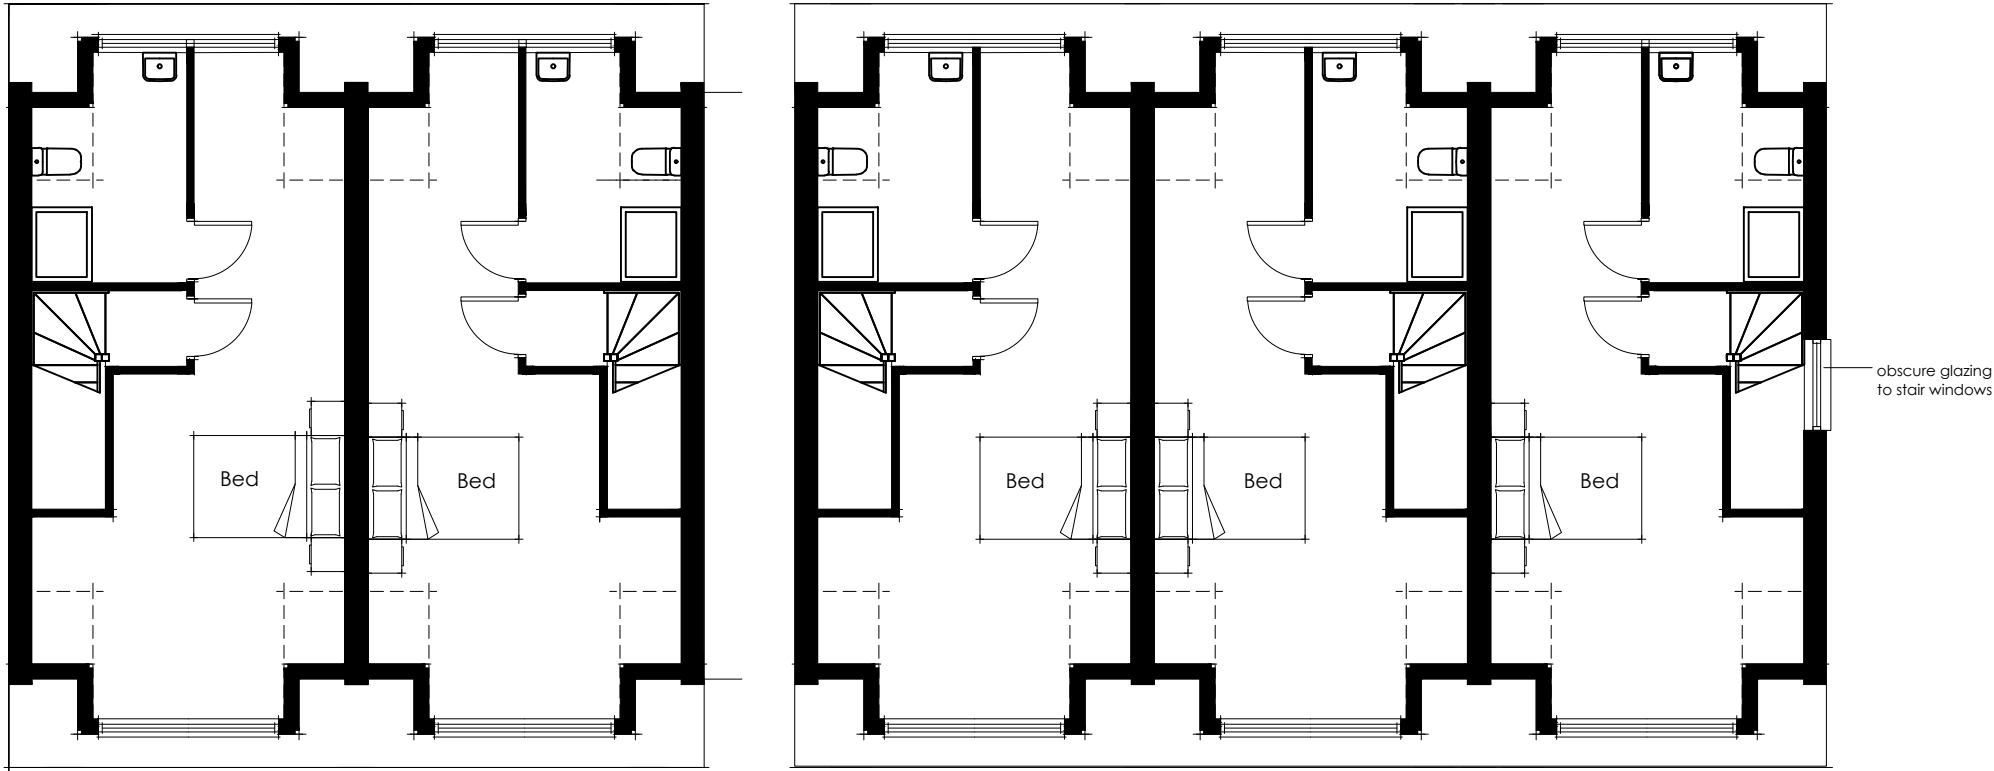

Attic floor plan

Materials



main Roof tile
breckland brown
double roman



BATH STONE
detailing



Render
Stirling white




Grey Upvc
windows



Black fascia and
soffits Black
rainwater goods

121m2 3 bedroom

 

Avec Design.

20 Parsonage Road, Long Ashton, Bristol BS41 9LL

Project : 90A Wood Lane
Chippemham
Title : Attic Floor plans & MATERIALS

Scale : 1:100 @A3
Date : 11.06.21
Drawing No: 21.016 - 014b

t: 01275 791846