


 Privacy Screen Wall
For Removal

Scale 1:50 @ A3 Size Paper
0m 1m 2m 3m 4m 5m

Existing Floor Plan
of Flat 1 and Flat 2
Springfield Hase

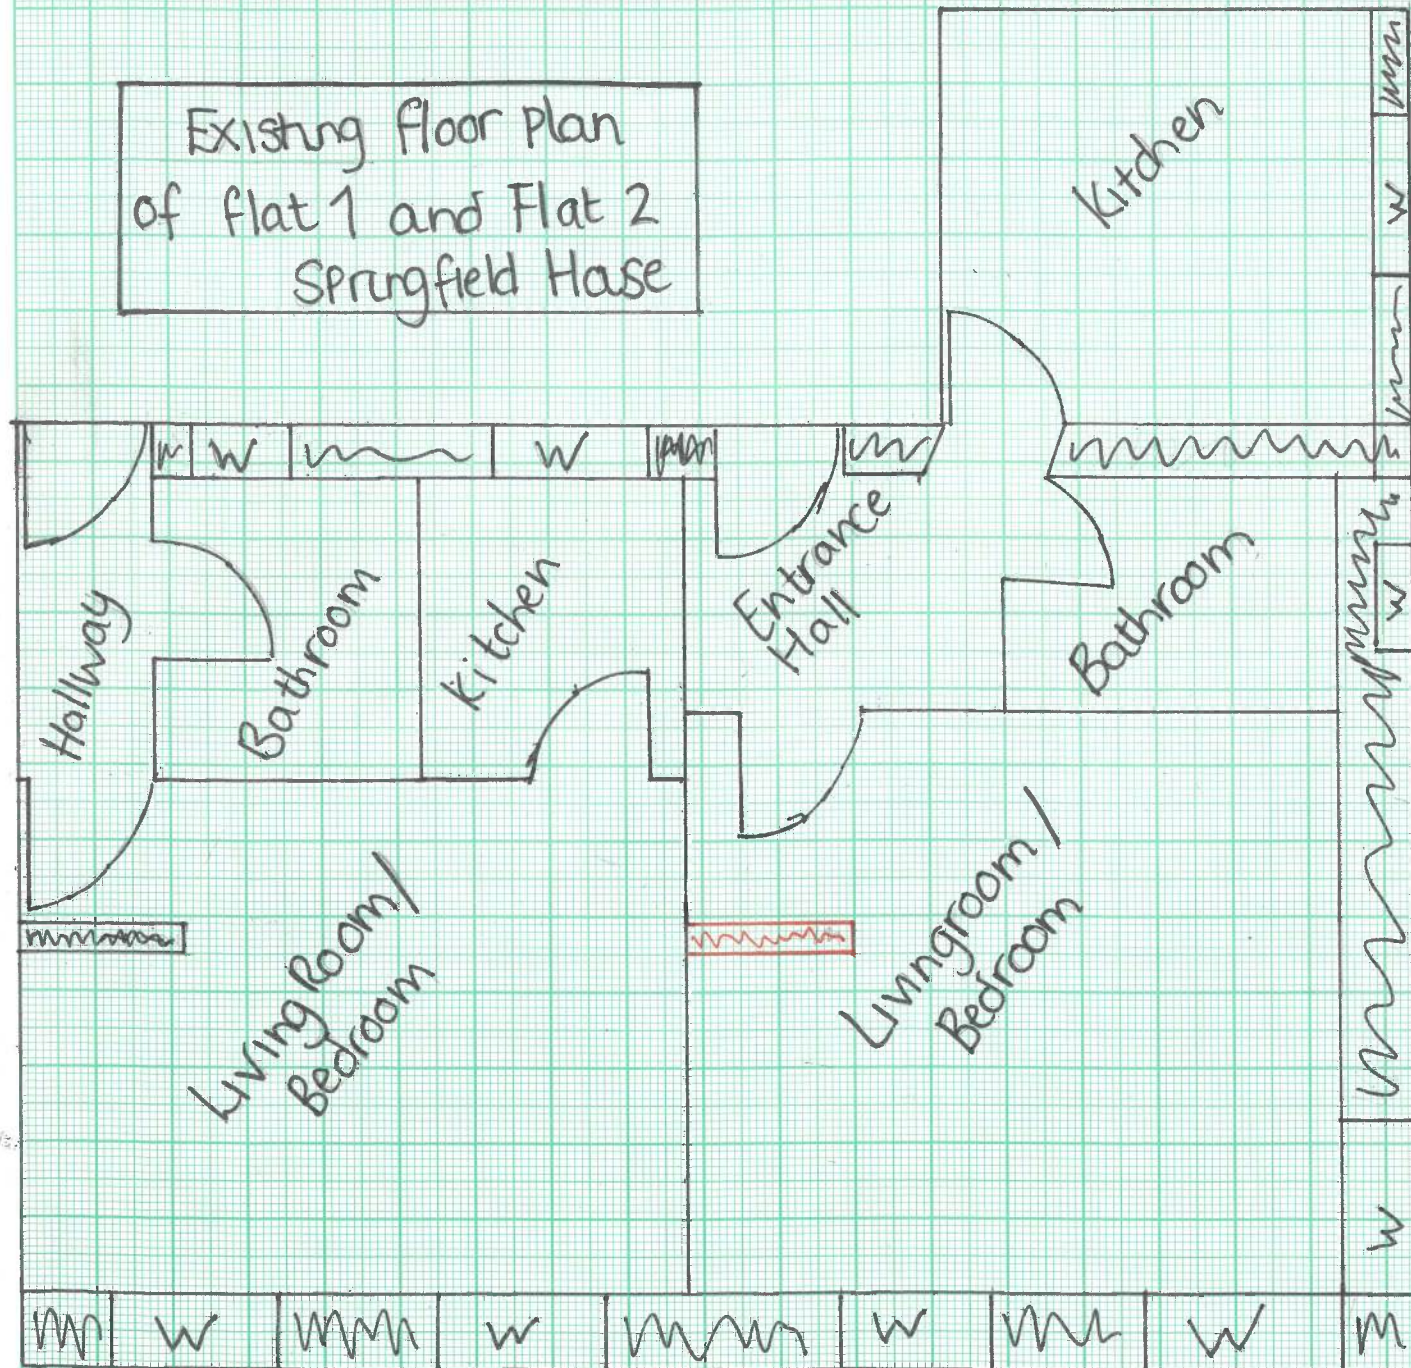

 Proposed Wall

 Proposed Door

 Window

 Wall

 Door

Scale 1:50 @ A3 size Paper
0m 1m 2m 3m 4m 5m

Proposed Floor plan
of Flat 1 and Flat 2
Springfield House

