




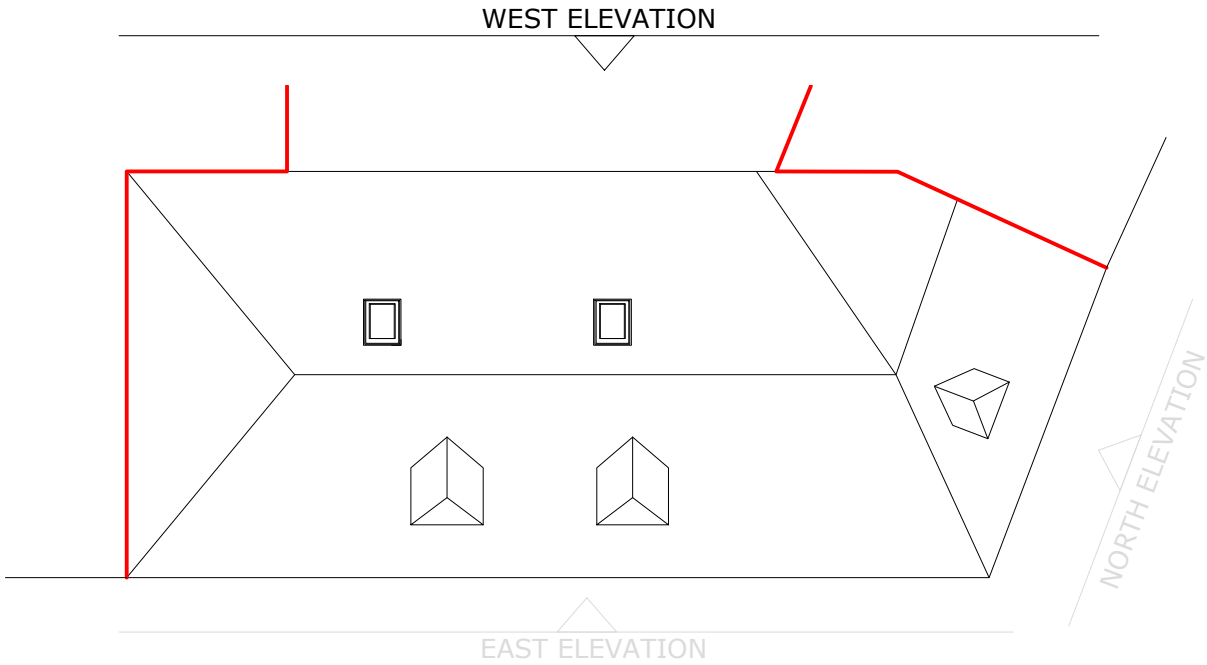

KEY PLAN  
scale 1/100

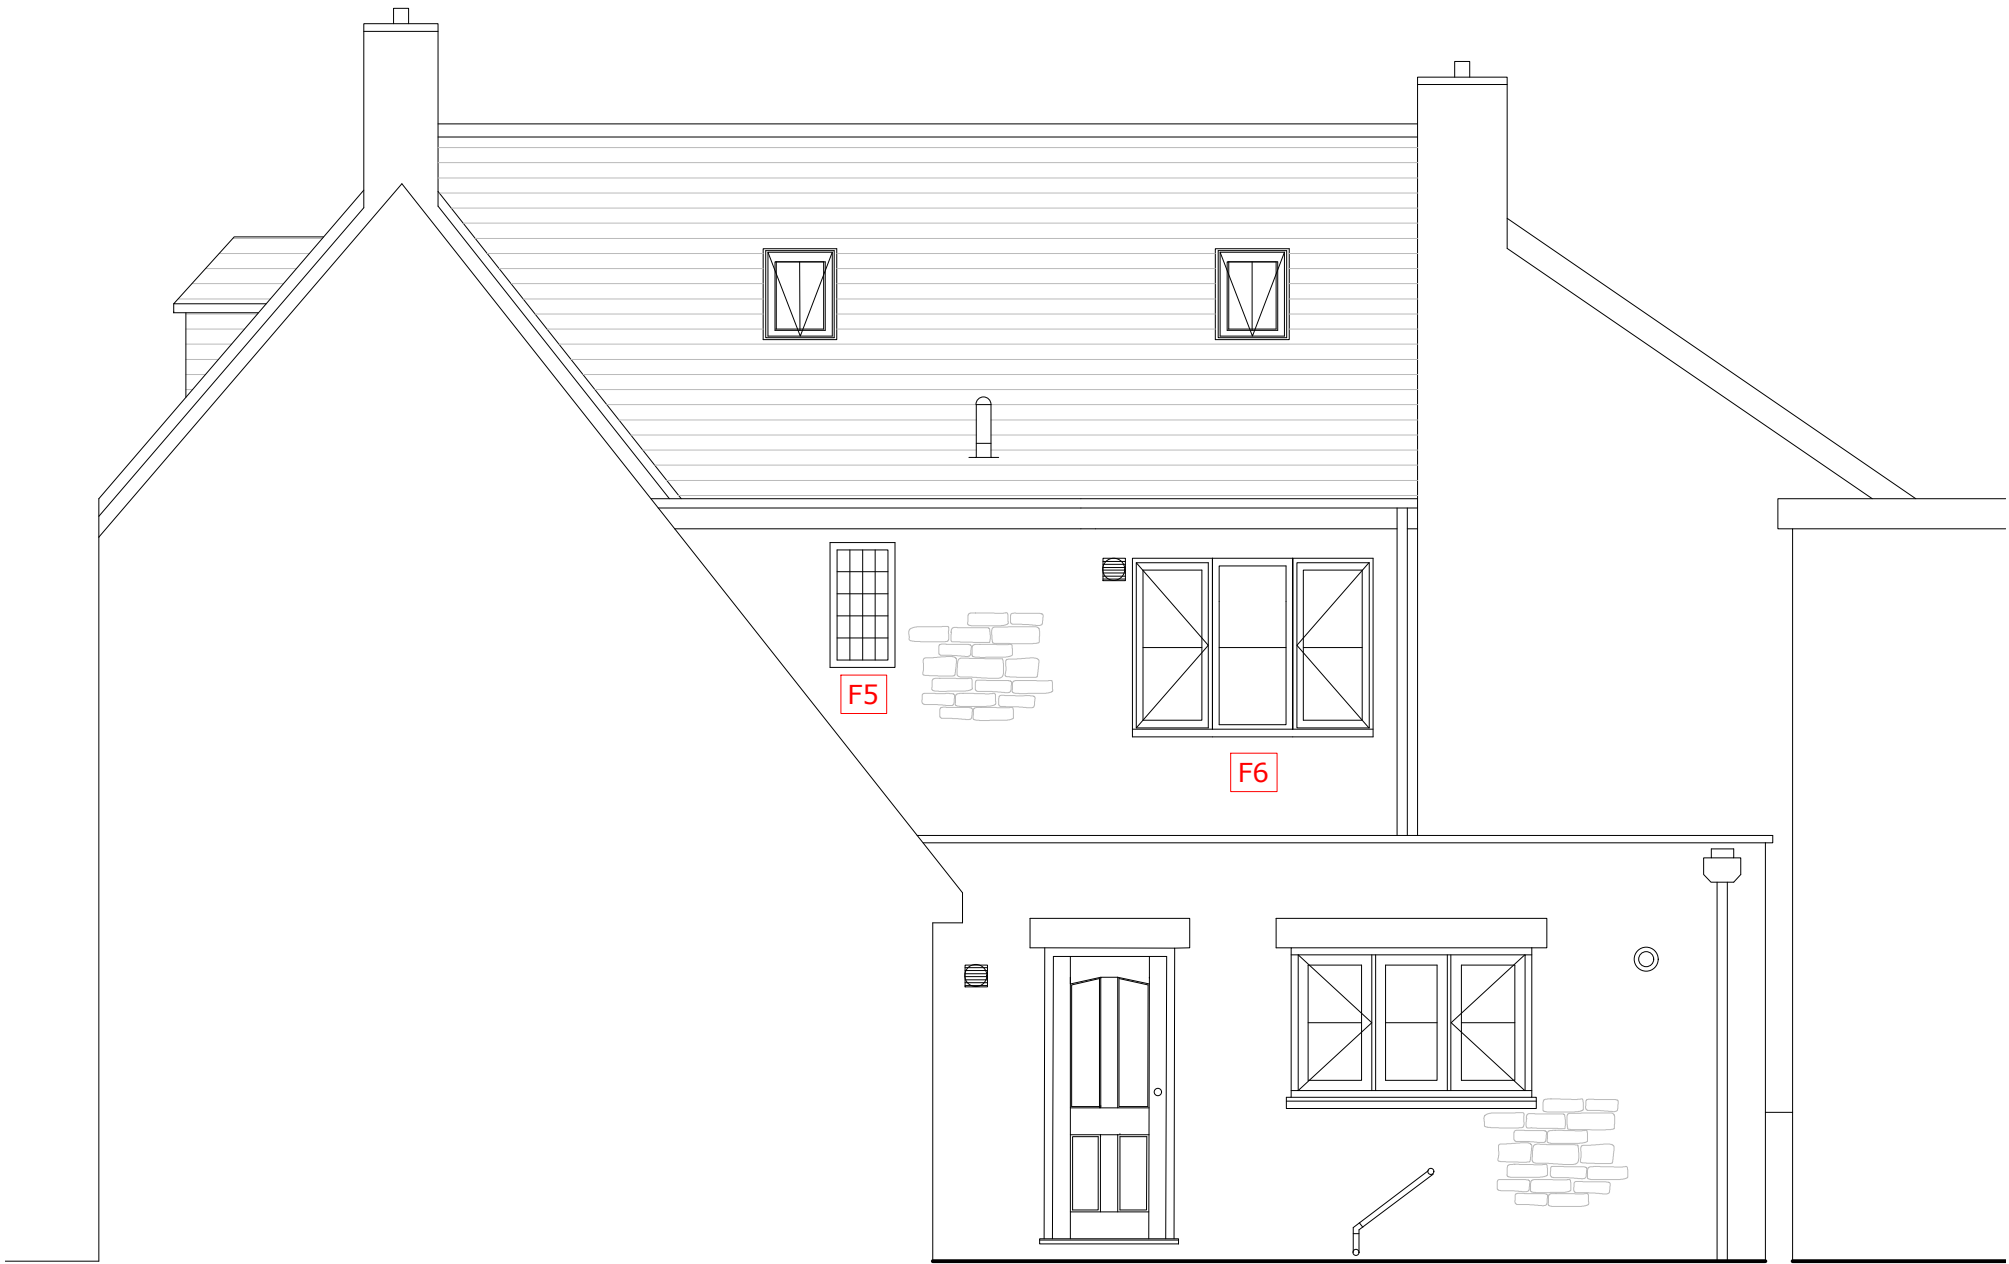

WEST ELEVATION  
scale 1/50

 

TERRACE  
CHARTERED BUILDING SURVEYORS  
& BUILT HERITAGE CONSULTANTS

SURVEYING ■ HERITAGE ■ PLANNING

37a Market Place, Cirencester  
Gloucestershire, GL7 2NX  
T. 01285840743  
E. info@terracesurveyors.co.uk

NOTE:

These drawings and designs are the copyright of Terrace Surveyors Ltd. and may not be reproduced or used without permission.

Figured dimensions to be taken in preference to scaled dimensions. Large scaled drawings to be taken in preference to small scale. Critical dimensions to be taken from site. If in doubt, clarification, must be sought.

|      |      |             |
|------|------|-------------|
|      |      |             |
|      |      |             |
| REV. | DATE | DESCRIPTION |

CLIENT  
Mr Jonathan and Mrs Pam Porter

SITE  
Bridge House  
68 High Street  
Cricklade  
Wiltshire  
SN6 6DA

STAGE  
Planning - LBC

|                               |               |
|-------------------------------|---------------|
| DRAWING NUMBER<br>TS25076-106 | REVISION<br>* |
|-------------------------------|---------------|

DRAWING TITLE  
West elevation  
As existing

DATE  
01/10/2025

|               |             |
|---------------|-------------|
| SCALE<br>1/50 | SHEET<br>A3 |
|---------------|-------------|

|                |                  |                   |
|----------------|------------------|-------------------|
| DRAWN BY<br>TD | CHECKED BY<br>RG | APPROVED BY<br>RG |
|----------------|------------------|-------------------|