




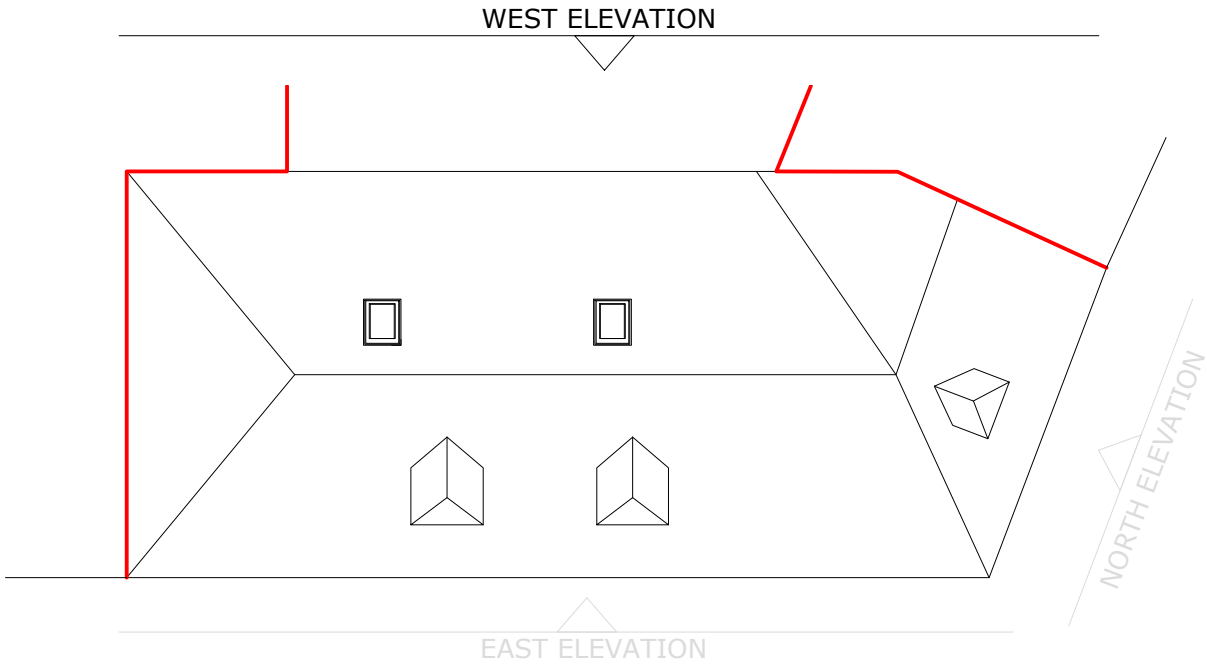

KEY PLAN
scale 1/100

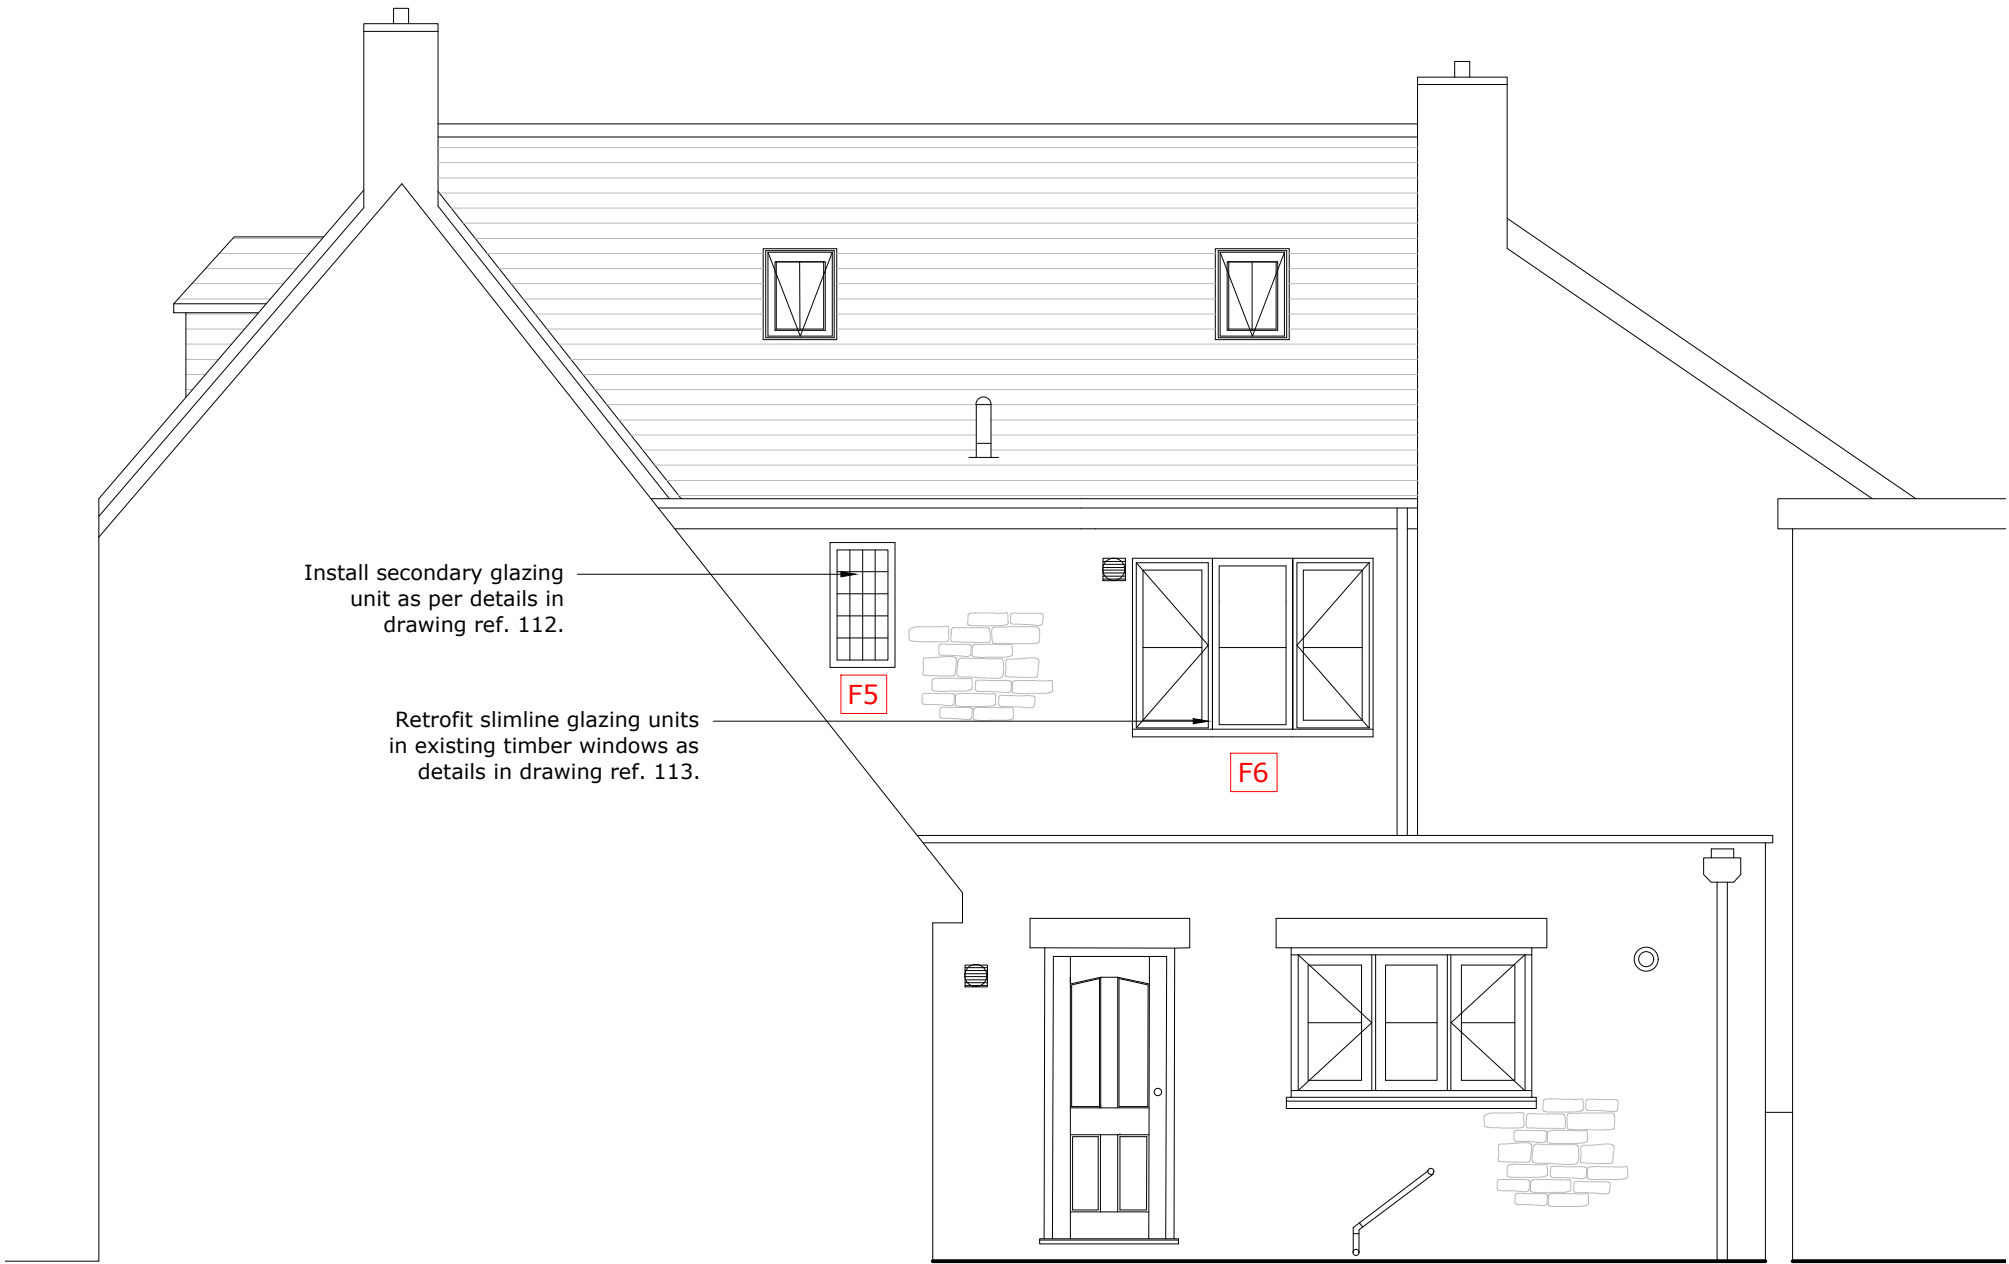

WEST ELEVATION
scale 1/50

 

TERRACE
CHARTERED BUILDING SURVEYORS
& BUILT HERITAGE CONSULTANTS

SURVEYING ■ HERITAGE ■ PLANNING

37a Market Place, Cirencester
Gloucestershire, GL7 2NX
T. 01285840743
E. info@terracesurveyors.co.uk

NOTE:

These drawings and designs are the copyright of Terrace Surveyors Ltd. and may not be reproduced or used without permission.

Figured dimensions to be taken in preference to scaled dimensions. Large scaled drawings to be taken in preference to small scale. Critical dimensions to be taken from site. If in doubt, clarification, must be sought.

REV.	DATE	DESCRIPTION

CLIENT
Mr Jonathan and Mrs Pam Porter

SITE
**Bridge House
68 High Street
Cricklade
Wiltshire
SN6 6DA**

STAGE
Planning - LBC

DRAWING NUMBER
TS25076-111

REVISION

DRAWING TITLE
**West elevation
As proposed**

DATE
01/10/2025

SCALE
1/50

SHEET
A3

DRAWN BY
TD

CHECKED BY
RG

APPROVED BY
RG