



TERRACE
CHARTERED BUILDING SURVEYORS
& BUILT HERITAGE CONSULTANTS

SURVEYING ■ HERITAGE ■ PLANNING

37a Market Place, Cirencester
Gloucestershire, GL7 2NX
T. 01285840743
E. info@terracesurveyors.co.uk

NOTE:

These drawings and designs are the copyright of Terrace Surveyors Ltd. and may not be reproduced or used without permission.

Figured dimensions to be taken in preference to scaled dimensions. Large scaled drawings to be taken in preference to small scale. Critical dimensions to be taken from site. If in doubt, clarification, must be sought.

REV.	DATE	DESCRIPTION

CLIENT

Mr Jonathan and Mrs Pam Porter

SITE

Bridge House
68 High Street
Cricklade
Wiltshire
SN6 6DA

STAGE

Planning - LBC

DRAWING NUMBER

TS25076-107

REVISION

*

DRAWING TITLE

Ground Floor Plan
As proposed

DATE

01/10/2025

SCALE

1/50

SHEET

A3

DRAWN BY


TD

CHECKED BY

RG

APPROVED BY

RG

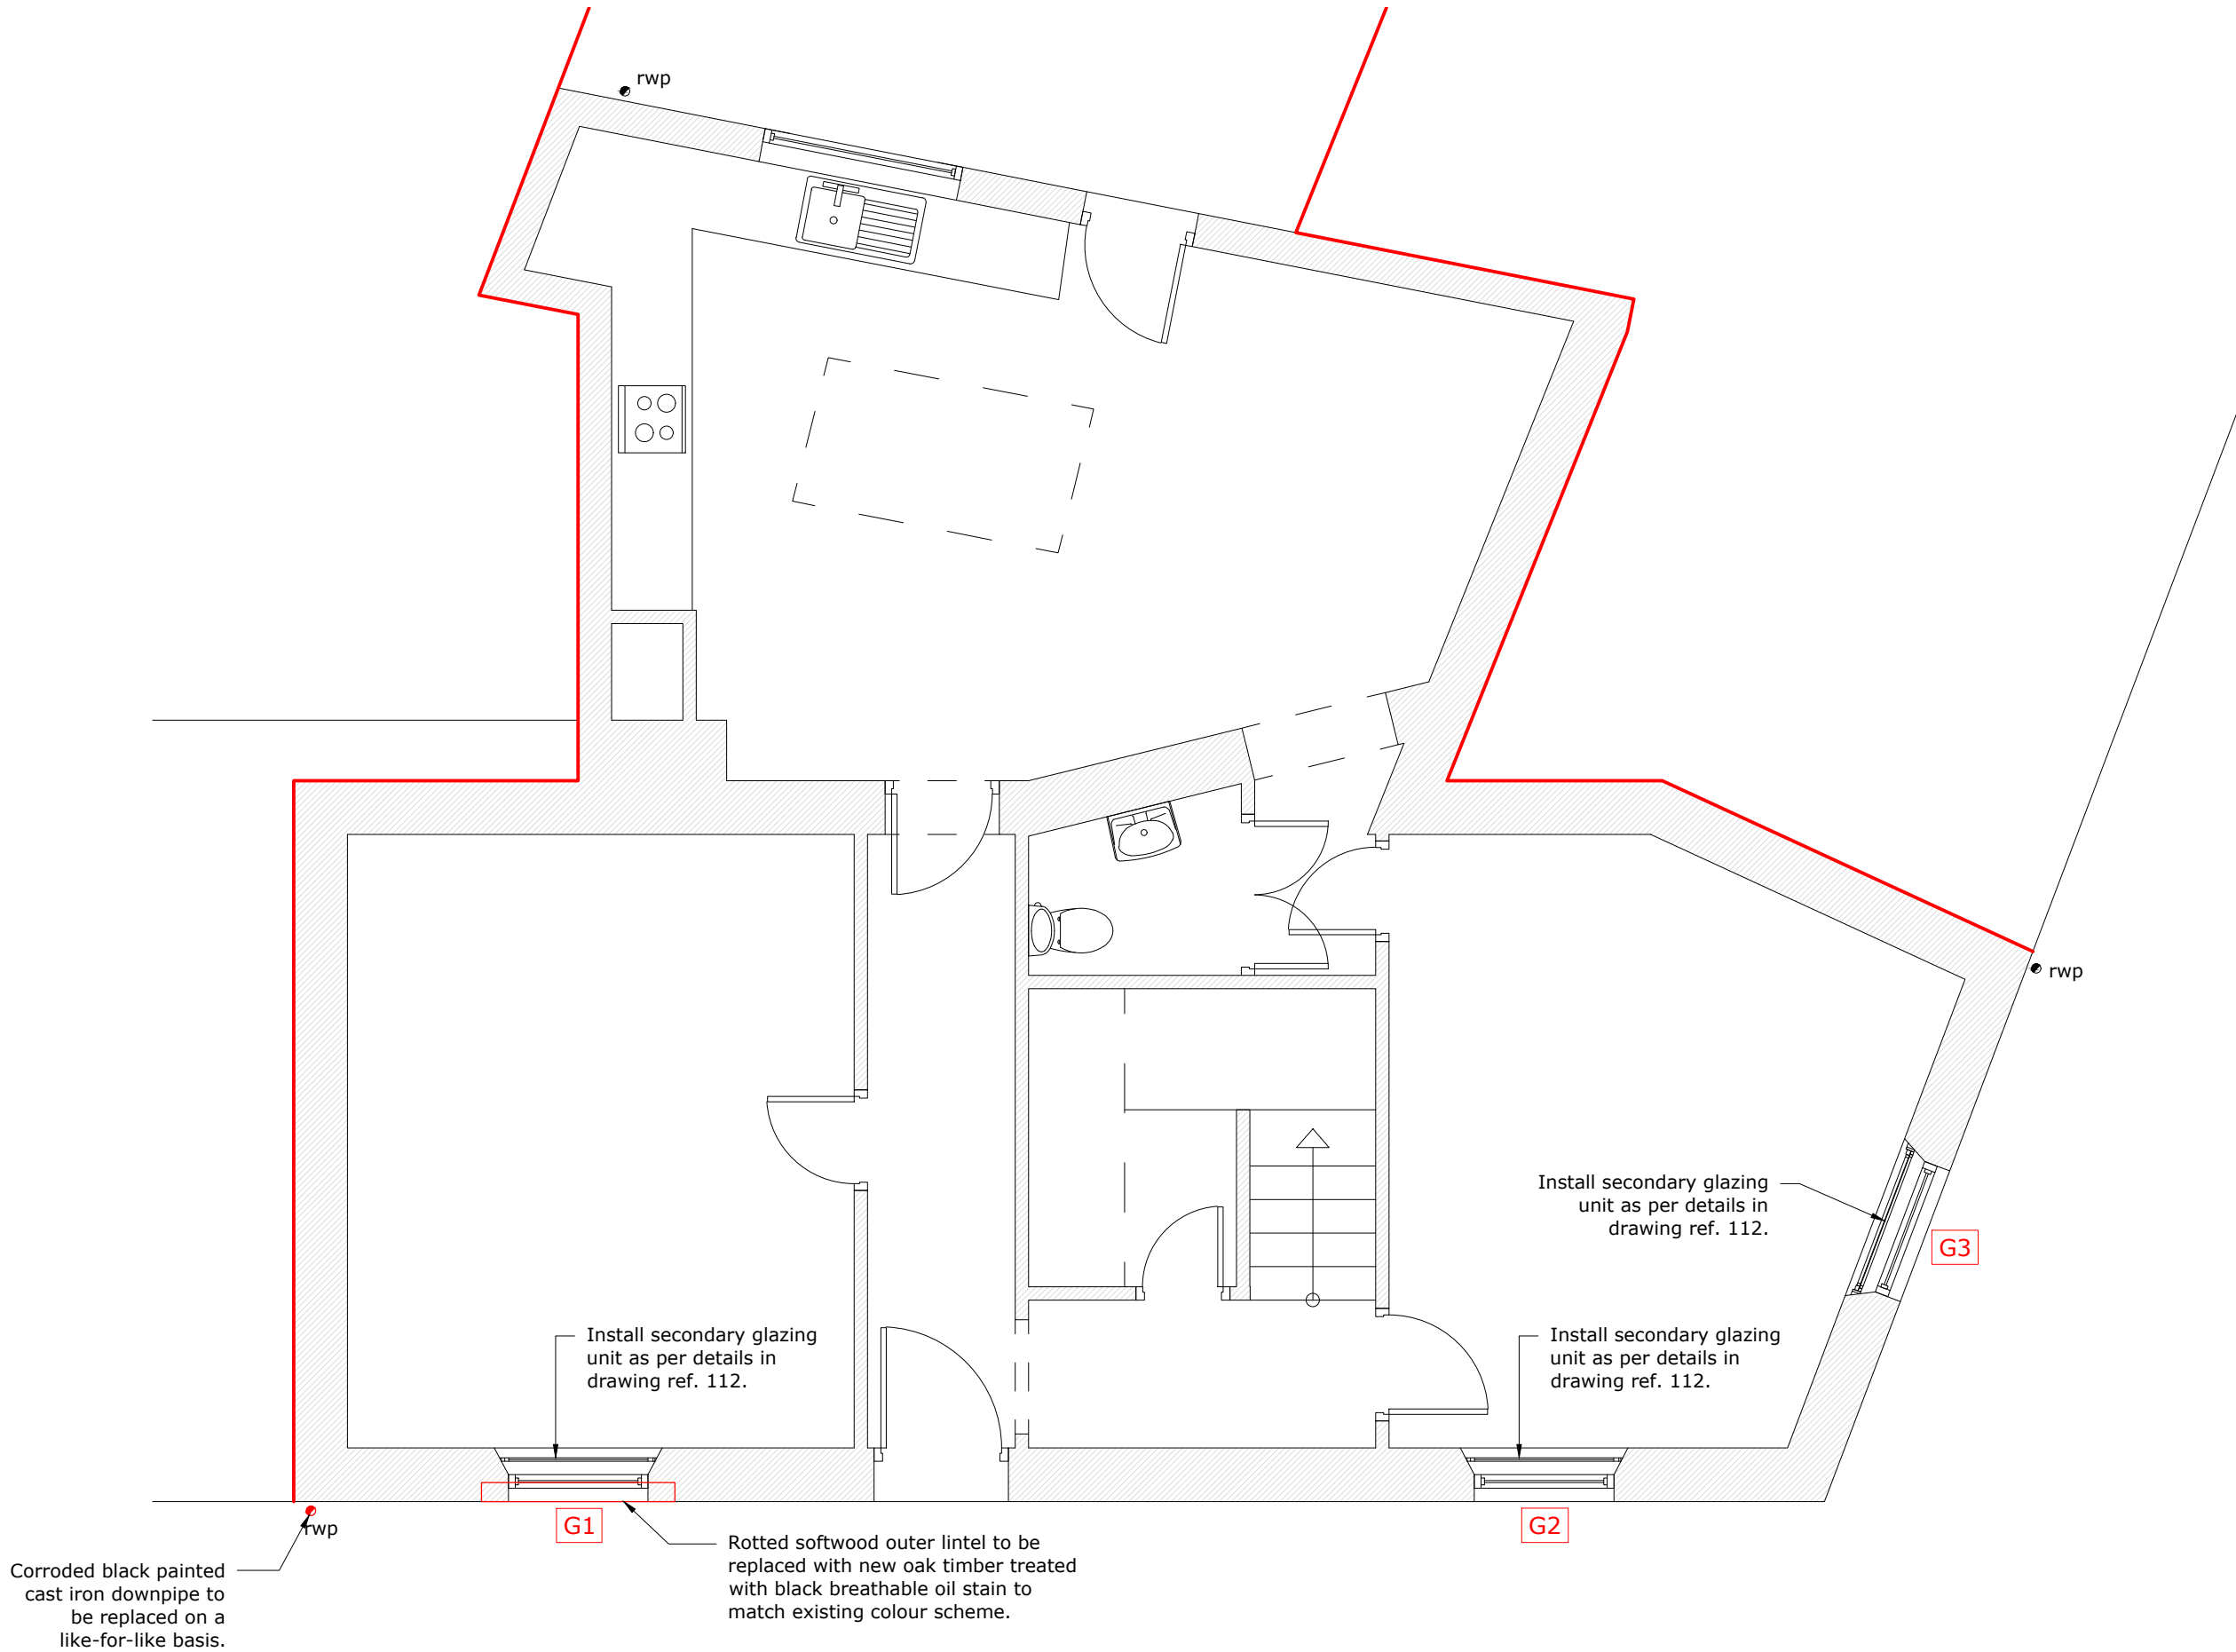

GROUND FLOOR PLAN
scale 1/50