




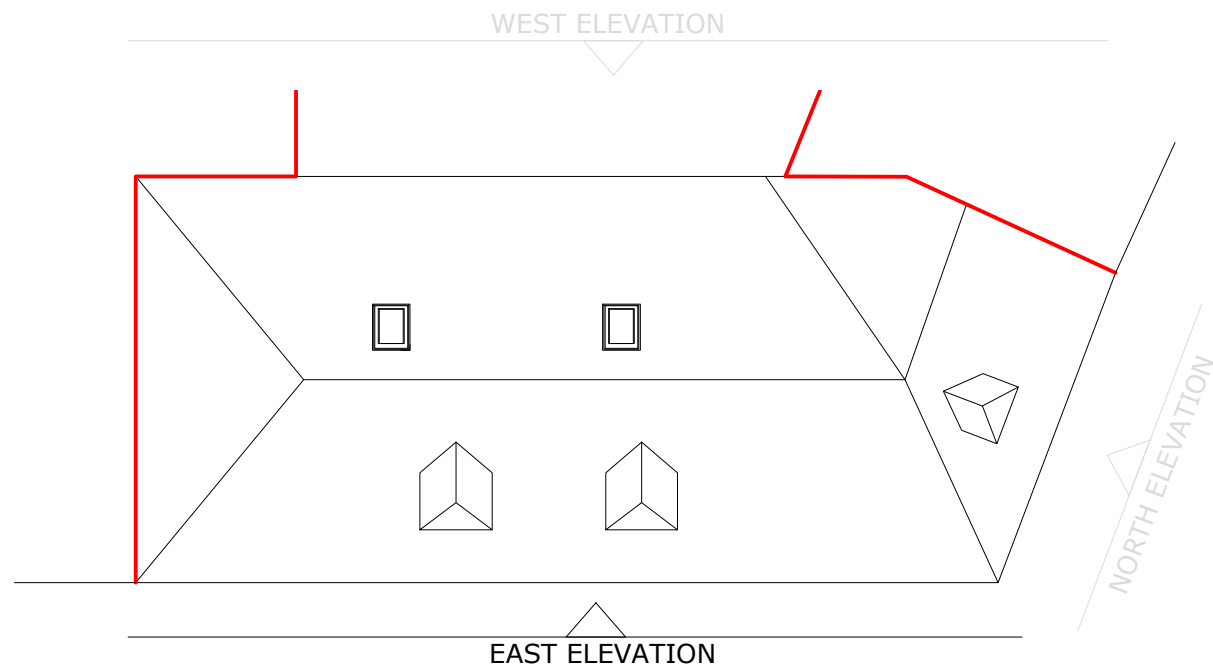

KEY PLAN  
scale 1/100

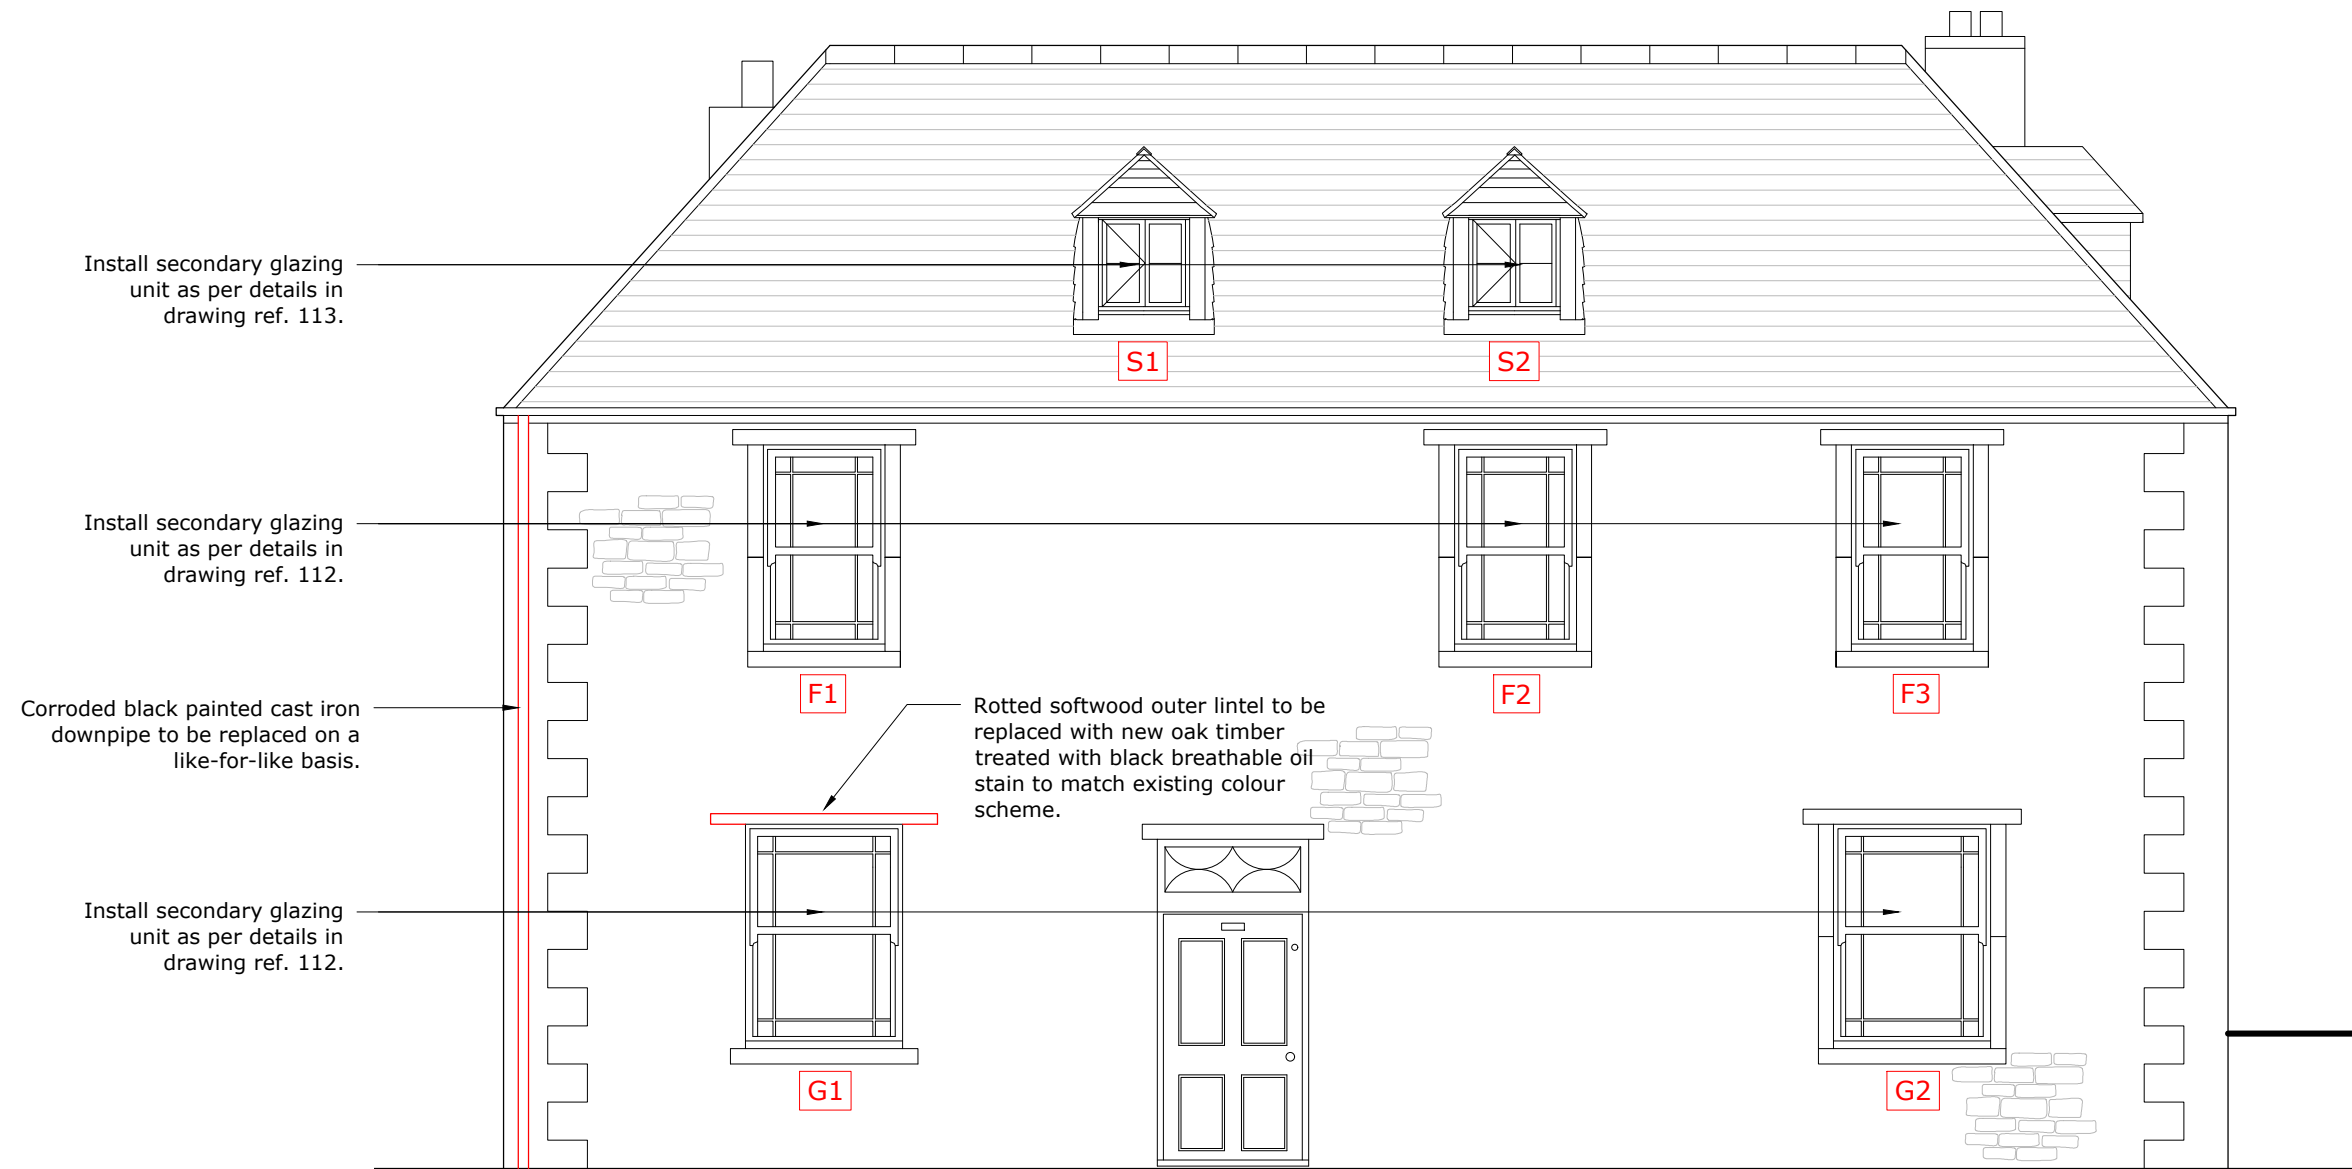

EAST ELEVATION  
scale 1/50

 

**TERRACE**  
CHARTERED BUILDING SURVEYORS  
& BUILT HERITAGE CONSULTANTS

SURVEYING ■ HERITAGE ■ PLANNING

37a Market Place, Cirencester  
Gloucestershire, GL7 2NX  
T. 01285840743  
E. info@terracesurveyors.co.uk

**NOTE:**

These drawings and designs are the copyright of Terrace Surveyors Ltd. and may not be reproduced or used without permission.

Figured dimensions to be taken in preference to scaled dimensions. Large scaled drawings to be taken in preference to small scale. Critical dimensions to be taken from site. If in doubt, clarification, must be sought.

|      |      |             |
|------|------|-------------|
|      |      |             |
|      |      |             |
| REV. | DATE | DESCRIPTION |

**CLIENT**

Mr Jonathan and Mrs Pam Porter

**SITE**

Bridge House  
68 High Street  
Cricklade  
Wiltshire  
SN6 6DA

**STAGE**

Planning - LBC

**DRAWING NUMBER**

TS25076-109

**REVISION**

\*

**DRAWING TITLE**

East elevation  
As proposed

**DATE**

01/10/2025

**SCALE**

1/50

**SHEET**

A3

**DRAWN BY**

TD

**CHECKED BY**

RG

**APPROVED BY**

RG