




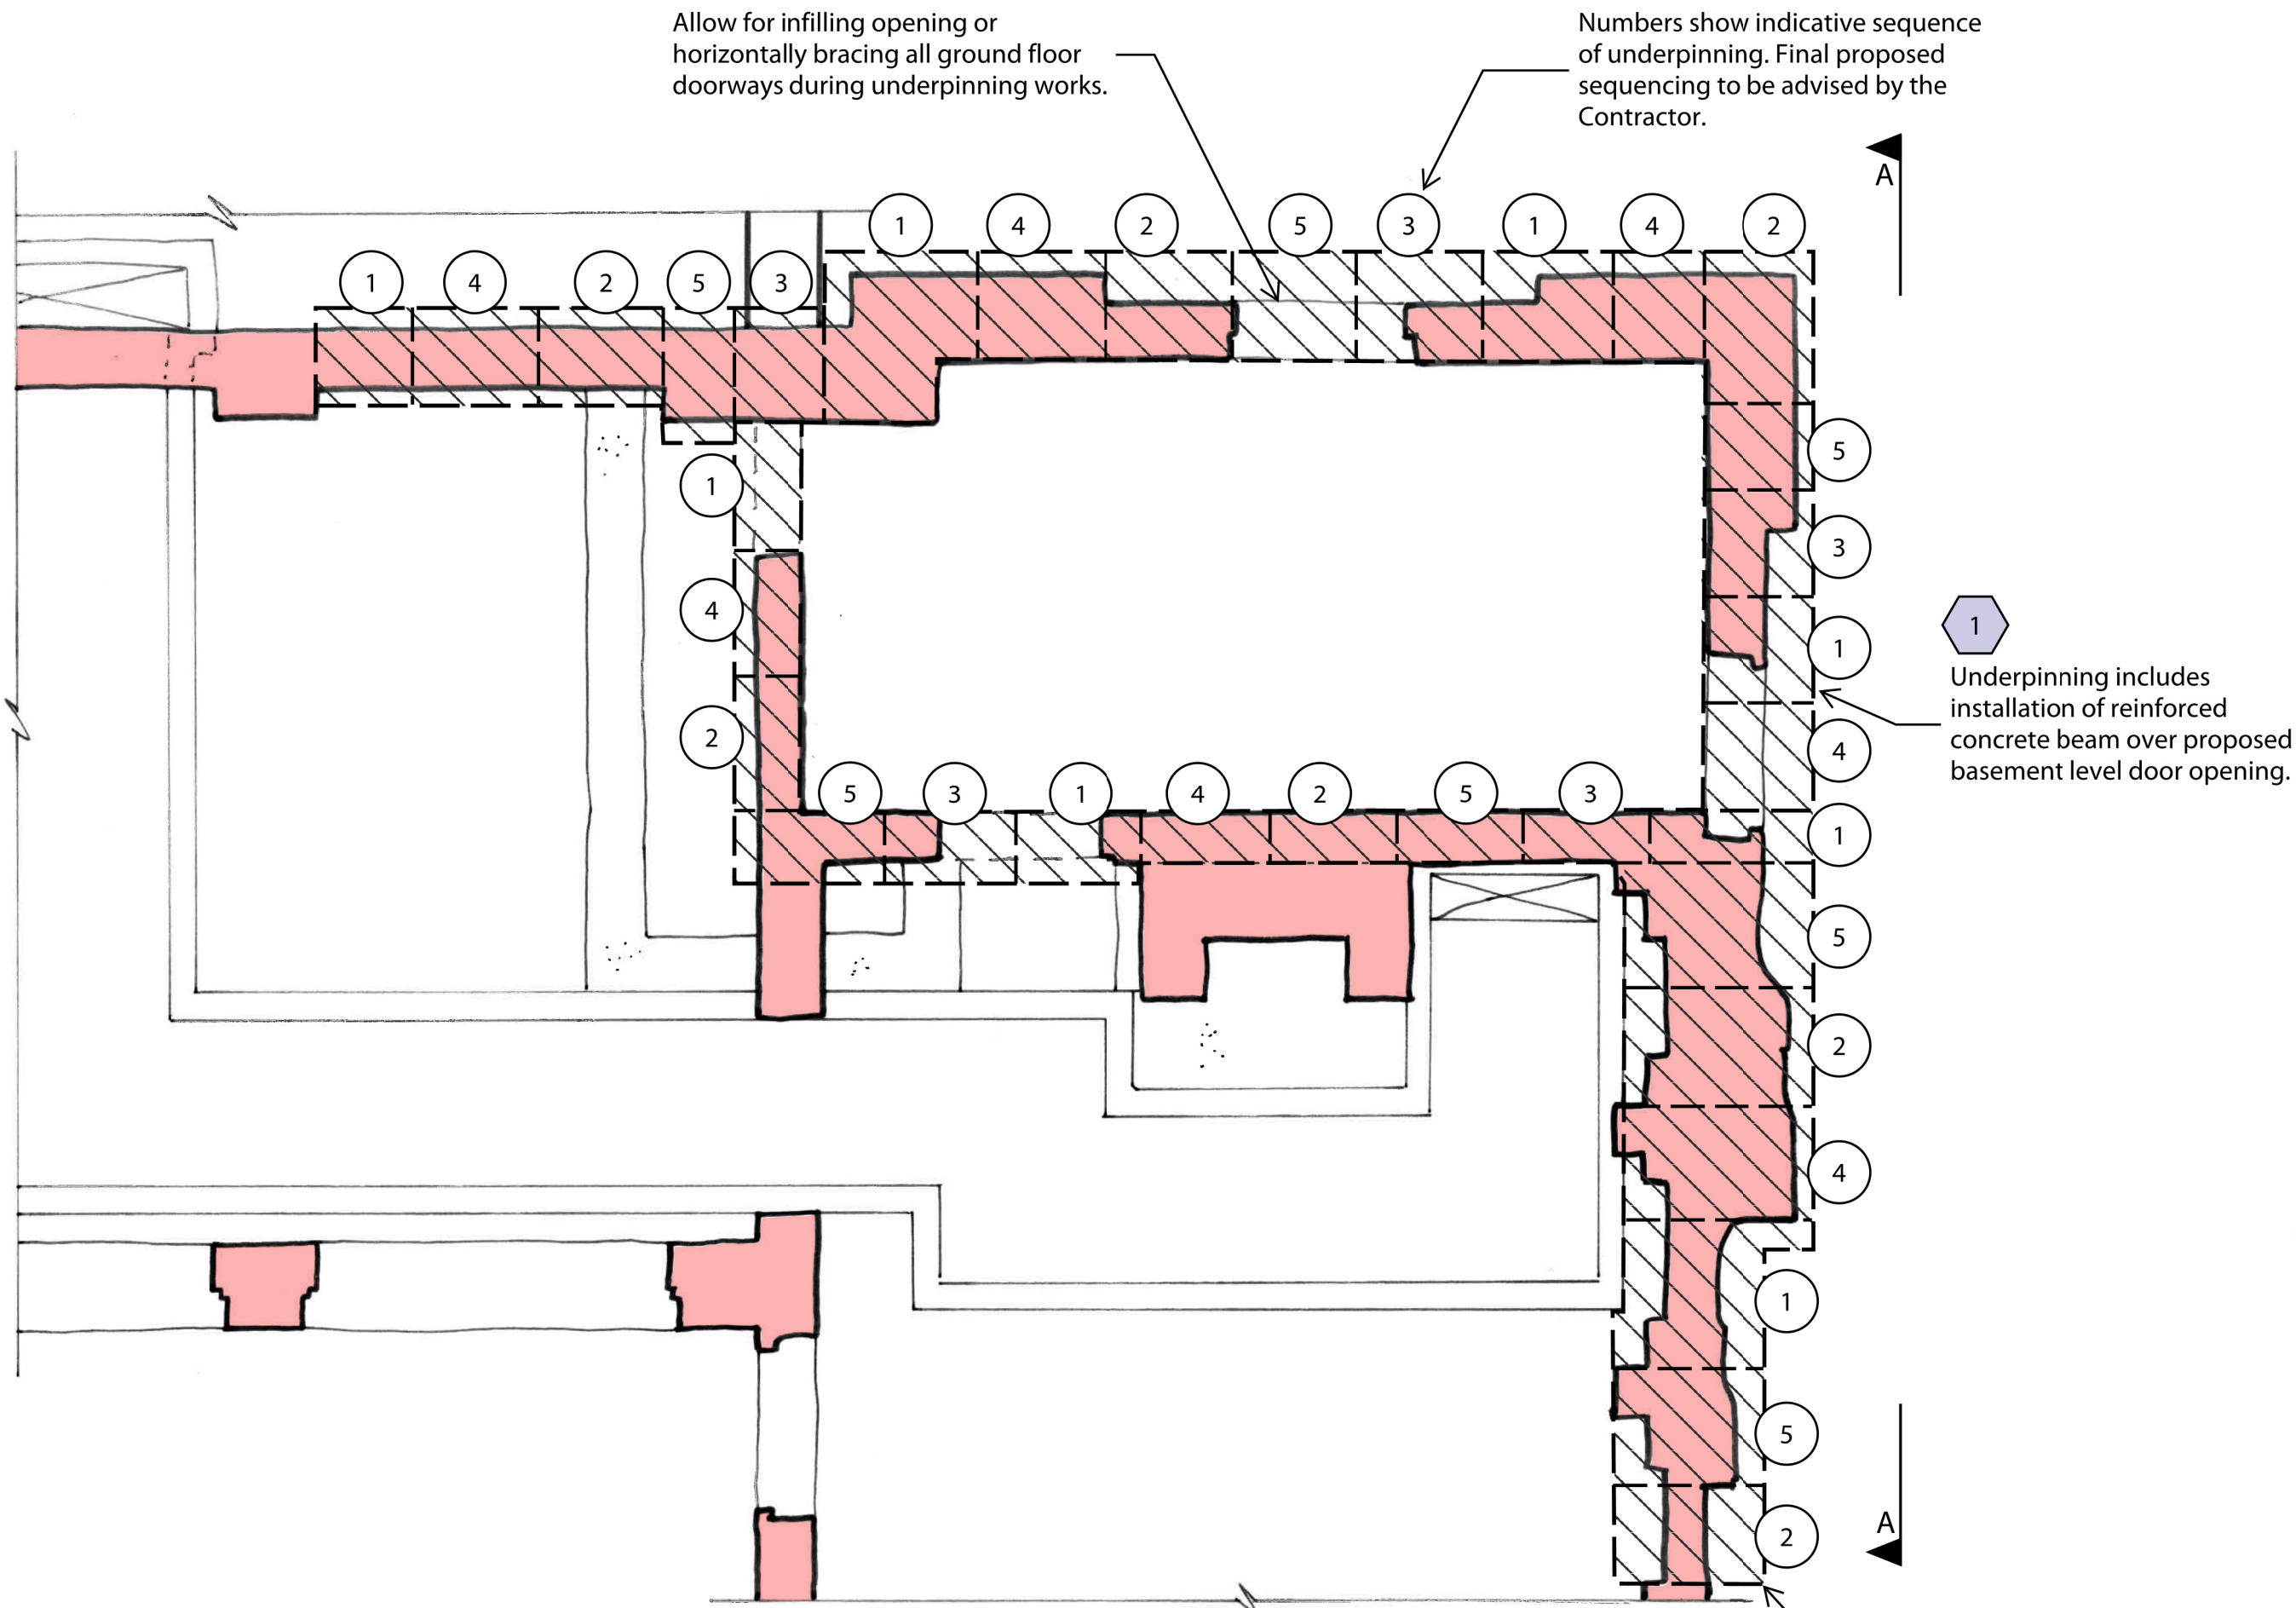

GROUND FLOOR PLAN - UNDERPINNING - UPPER LEVEL
(1:50)

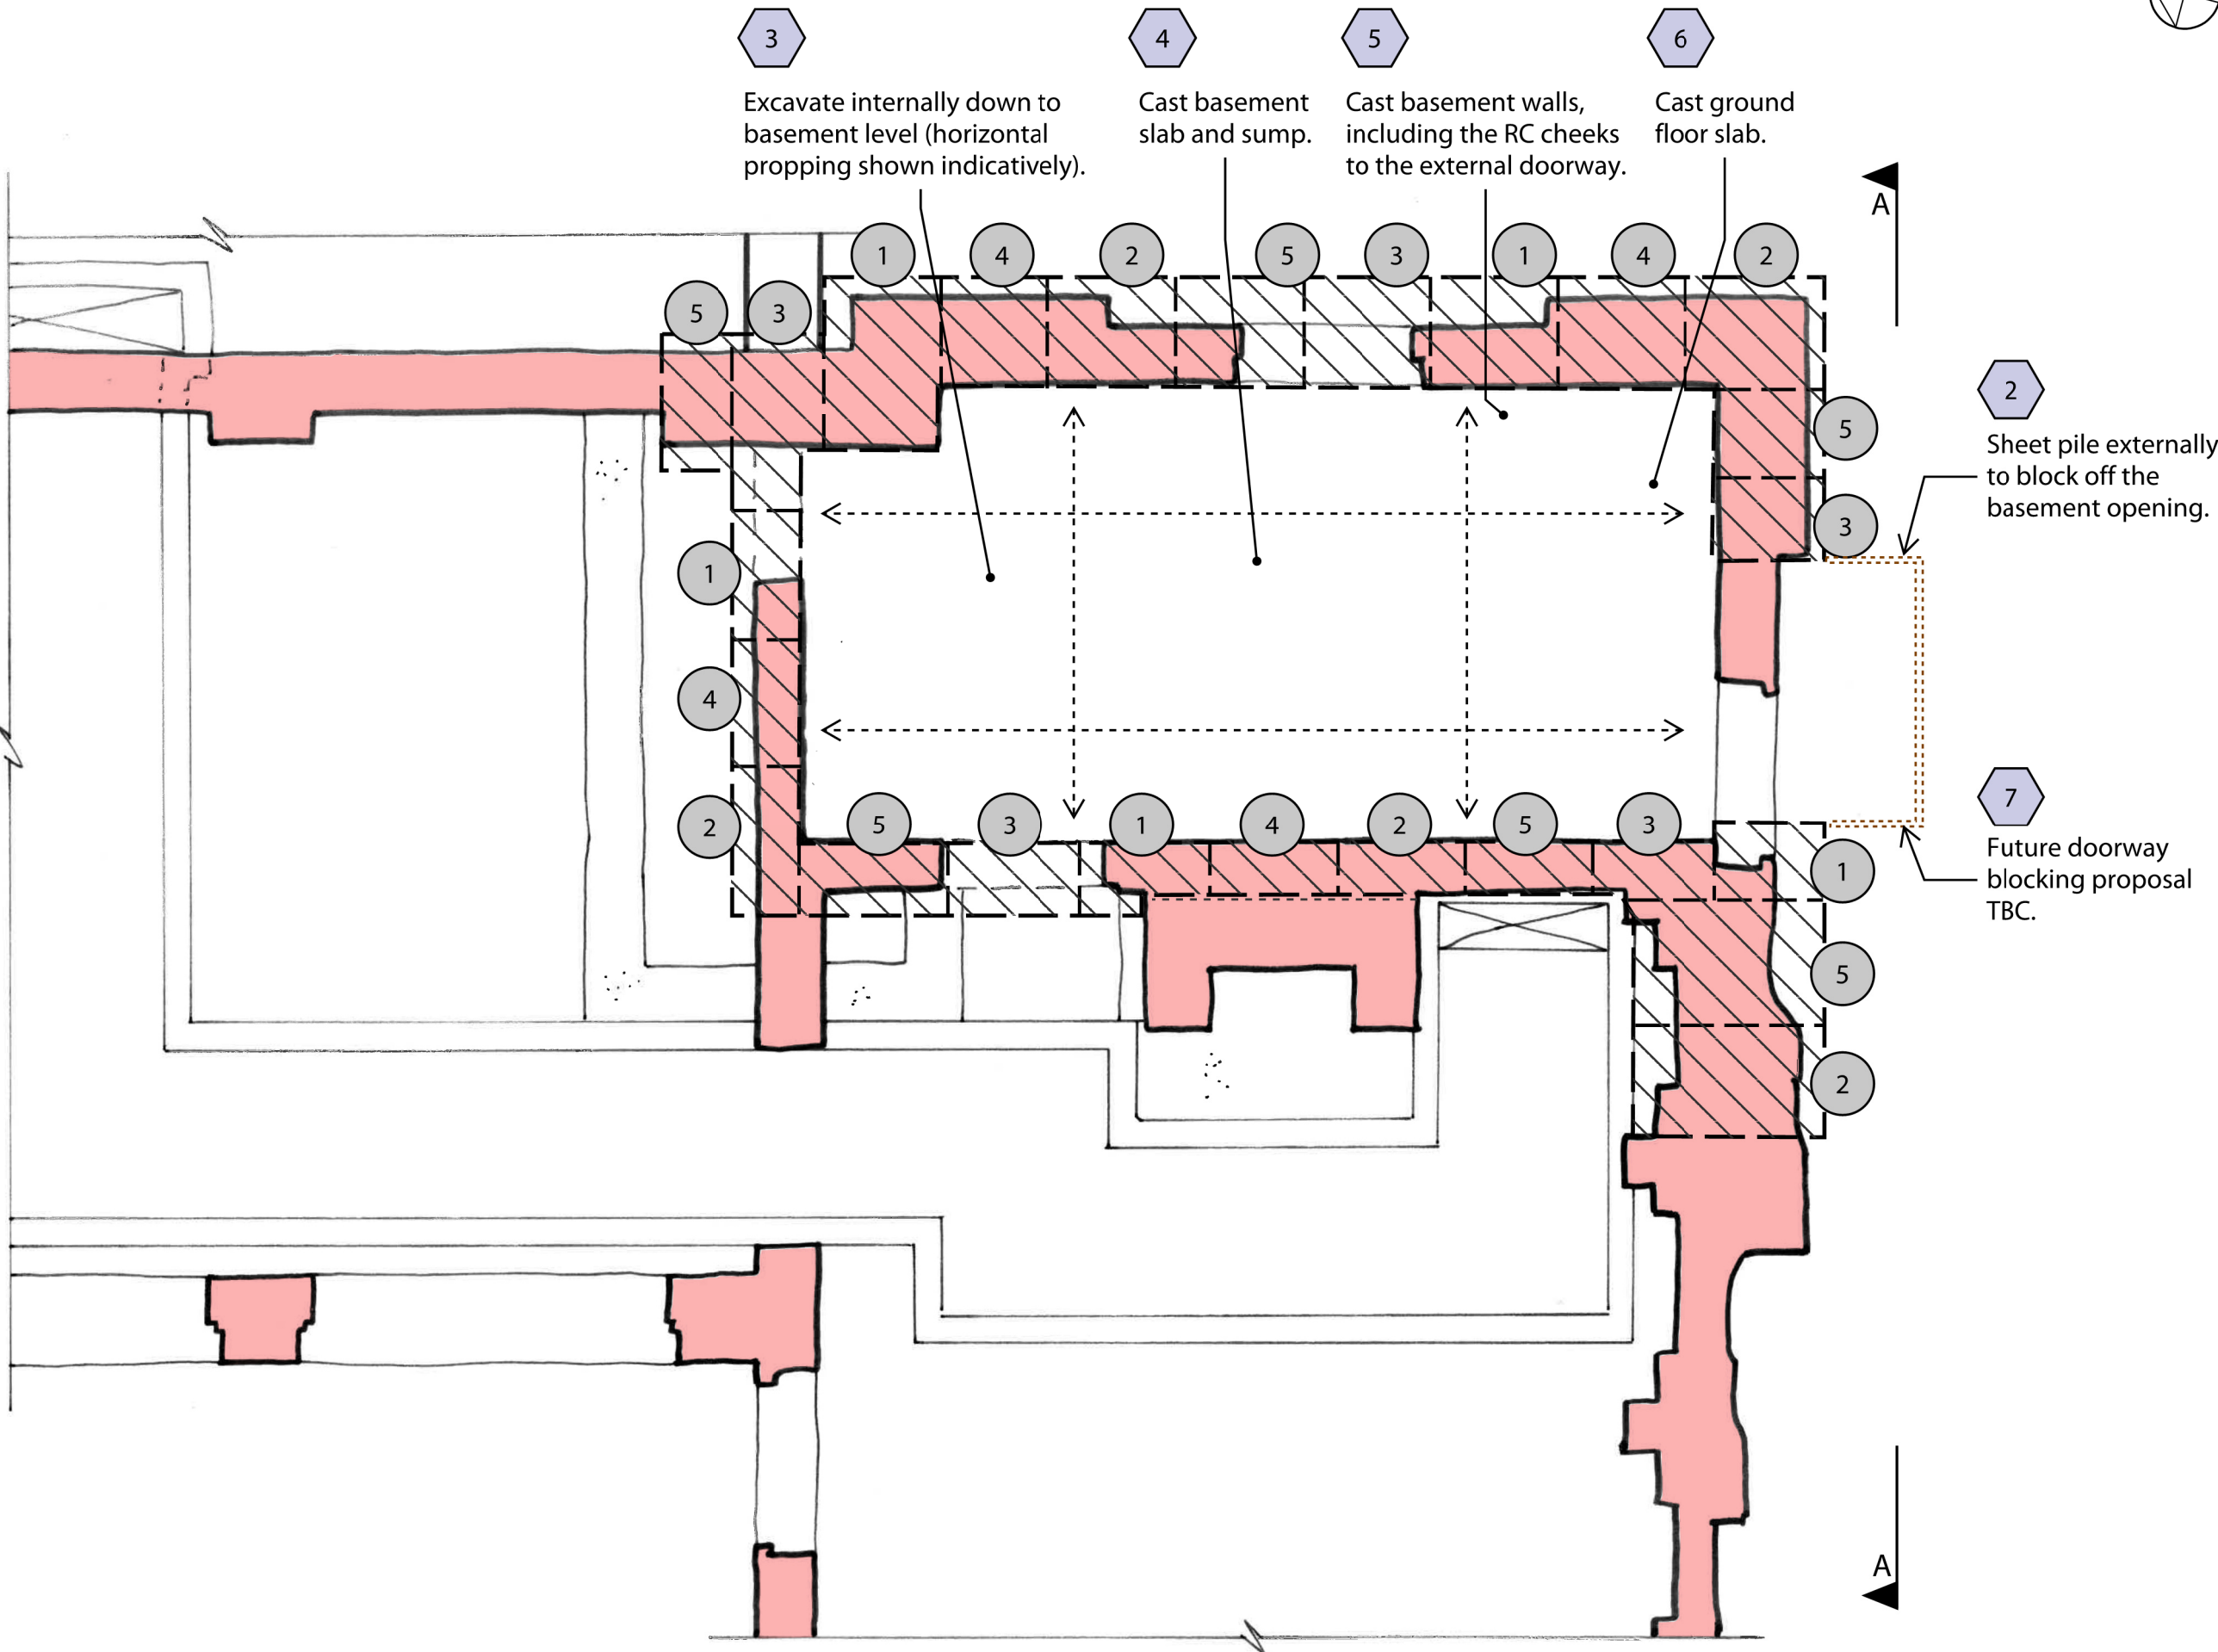

GROUND FLOOR PLAN - UNDERPINNING - LOWER LEVEL
(1:50)

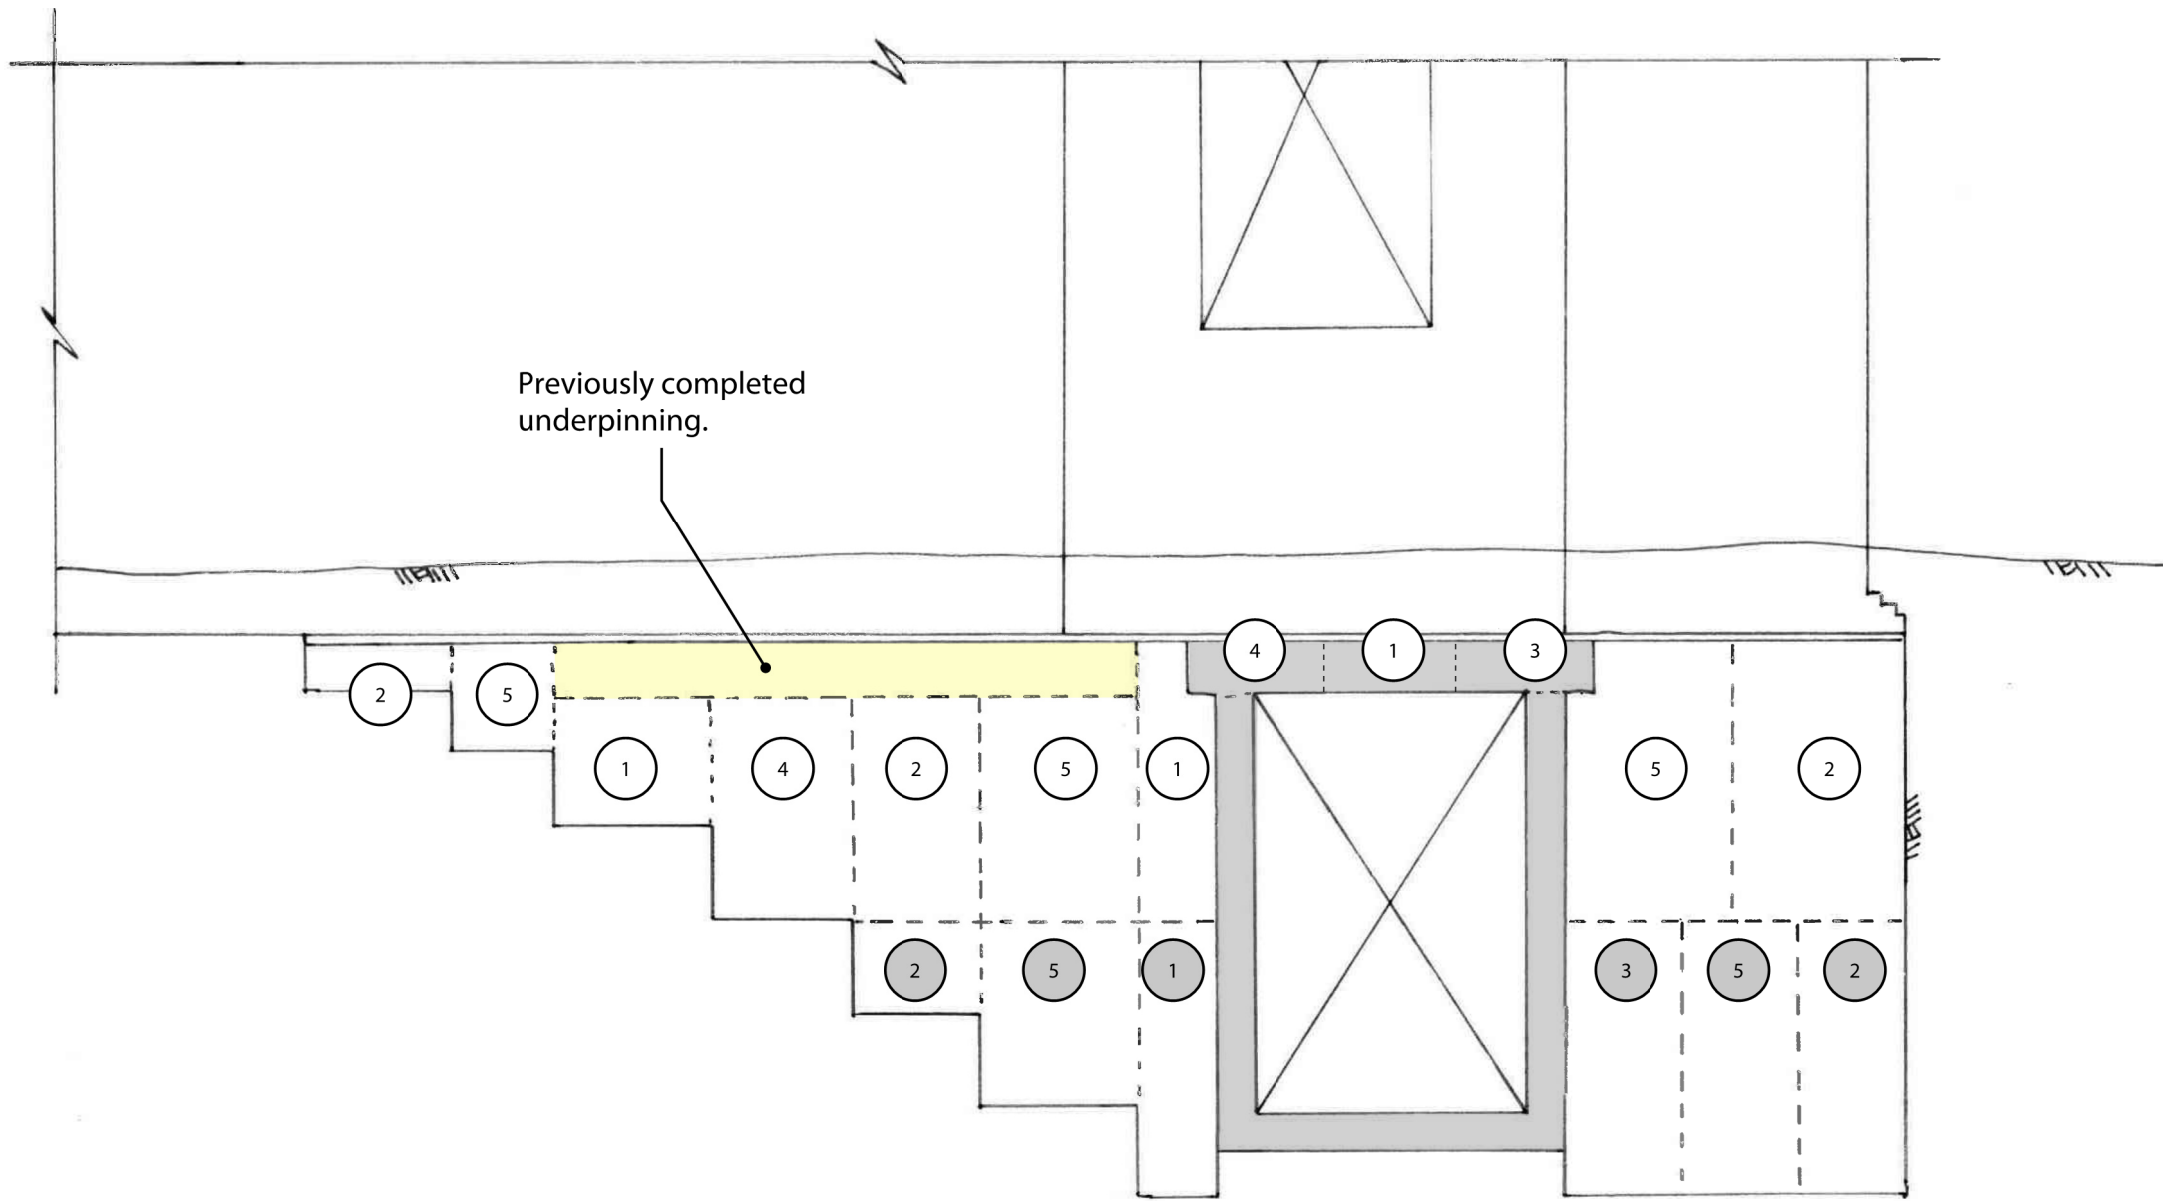

ELEVATION A-A
(1:50)



notes

1. Refer to drawing THB002-AVA-XX-XX-DR-S-0998 for general notes, assumed sequences and extent of previously completed underpinning.

KEY:

- 1 Assumed underpinning sequence - upper level
- 1 Assumed underpinning sequence - lower level
- 1 Assumed overall sequence of construction

FOR
INFORMATION

A	21.10.25	UNDERPINNING DEPTHS AMENDED	
-	03.10.25	ISSUED FOR INFORMATION	

Job
**TOTTENHAM HOUSE,
WILTSHIRE**

Title
**OLD STABLE BLOCK:
ASSUMED SEQUENCE OF
UNDERPINNING -
SOUTH EAST CORNER - PHASE 2**

drawn DBI	checked
date OCT '25	scale (original - A1) AS SHOWN

Alan Baxter

75 Cowcross Street London EC1M 6EL
tel 020 7250 1555
email aba@alanbaxter.co.uk

www.alanbaxter.co.uk

drg. no. THB002-ABA-XX-XX-DR-S-0996	rev. -
---	------------------