


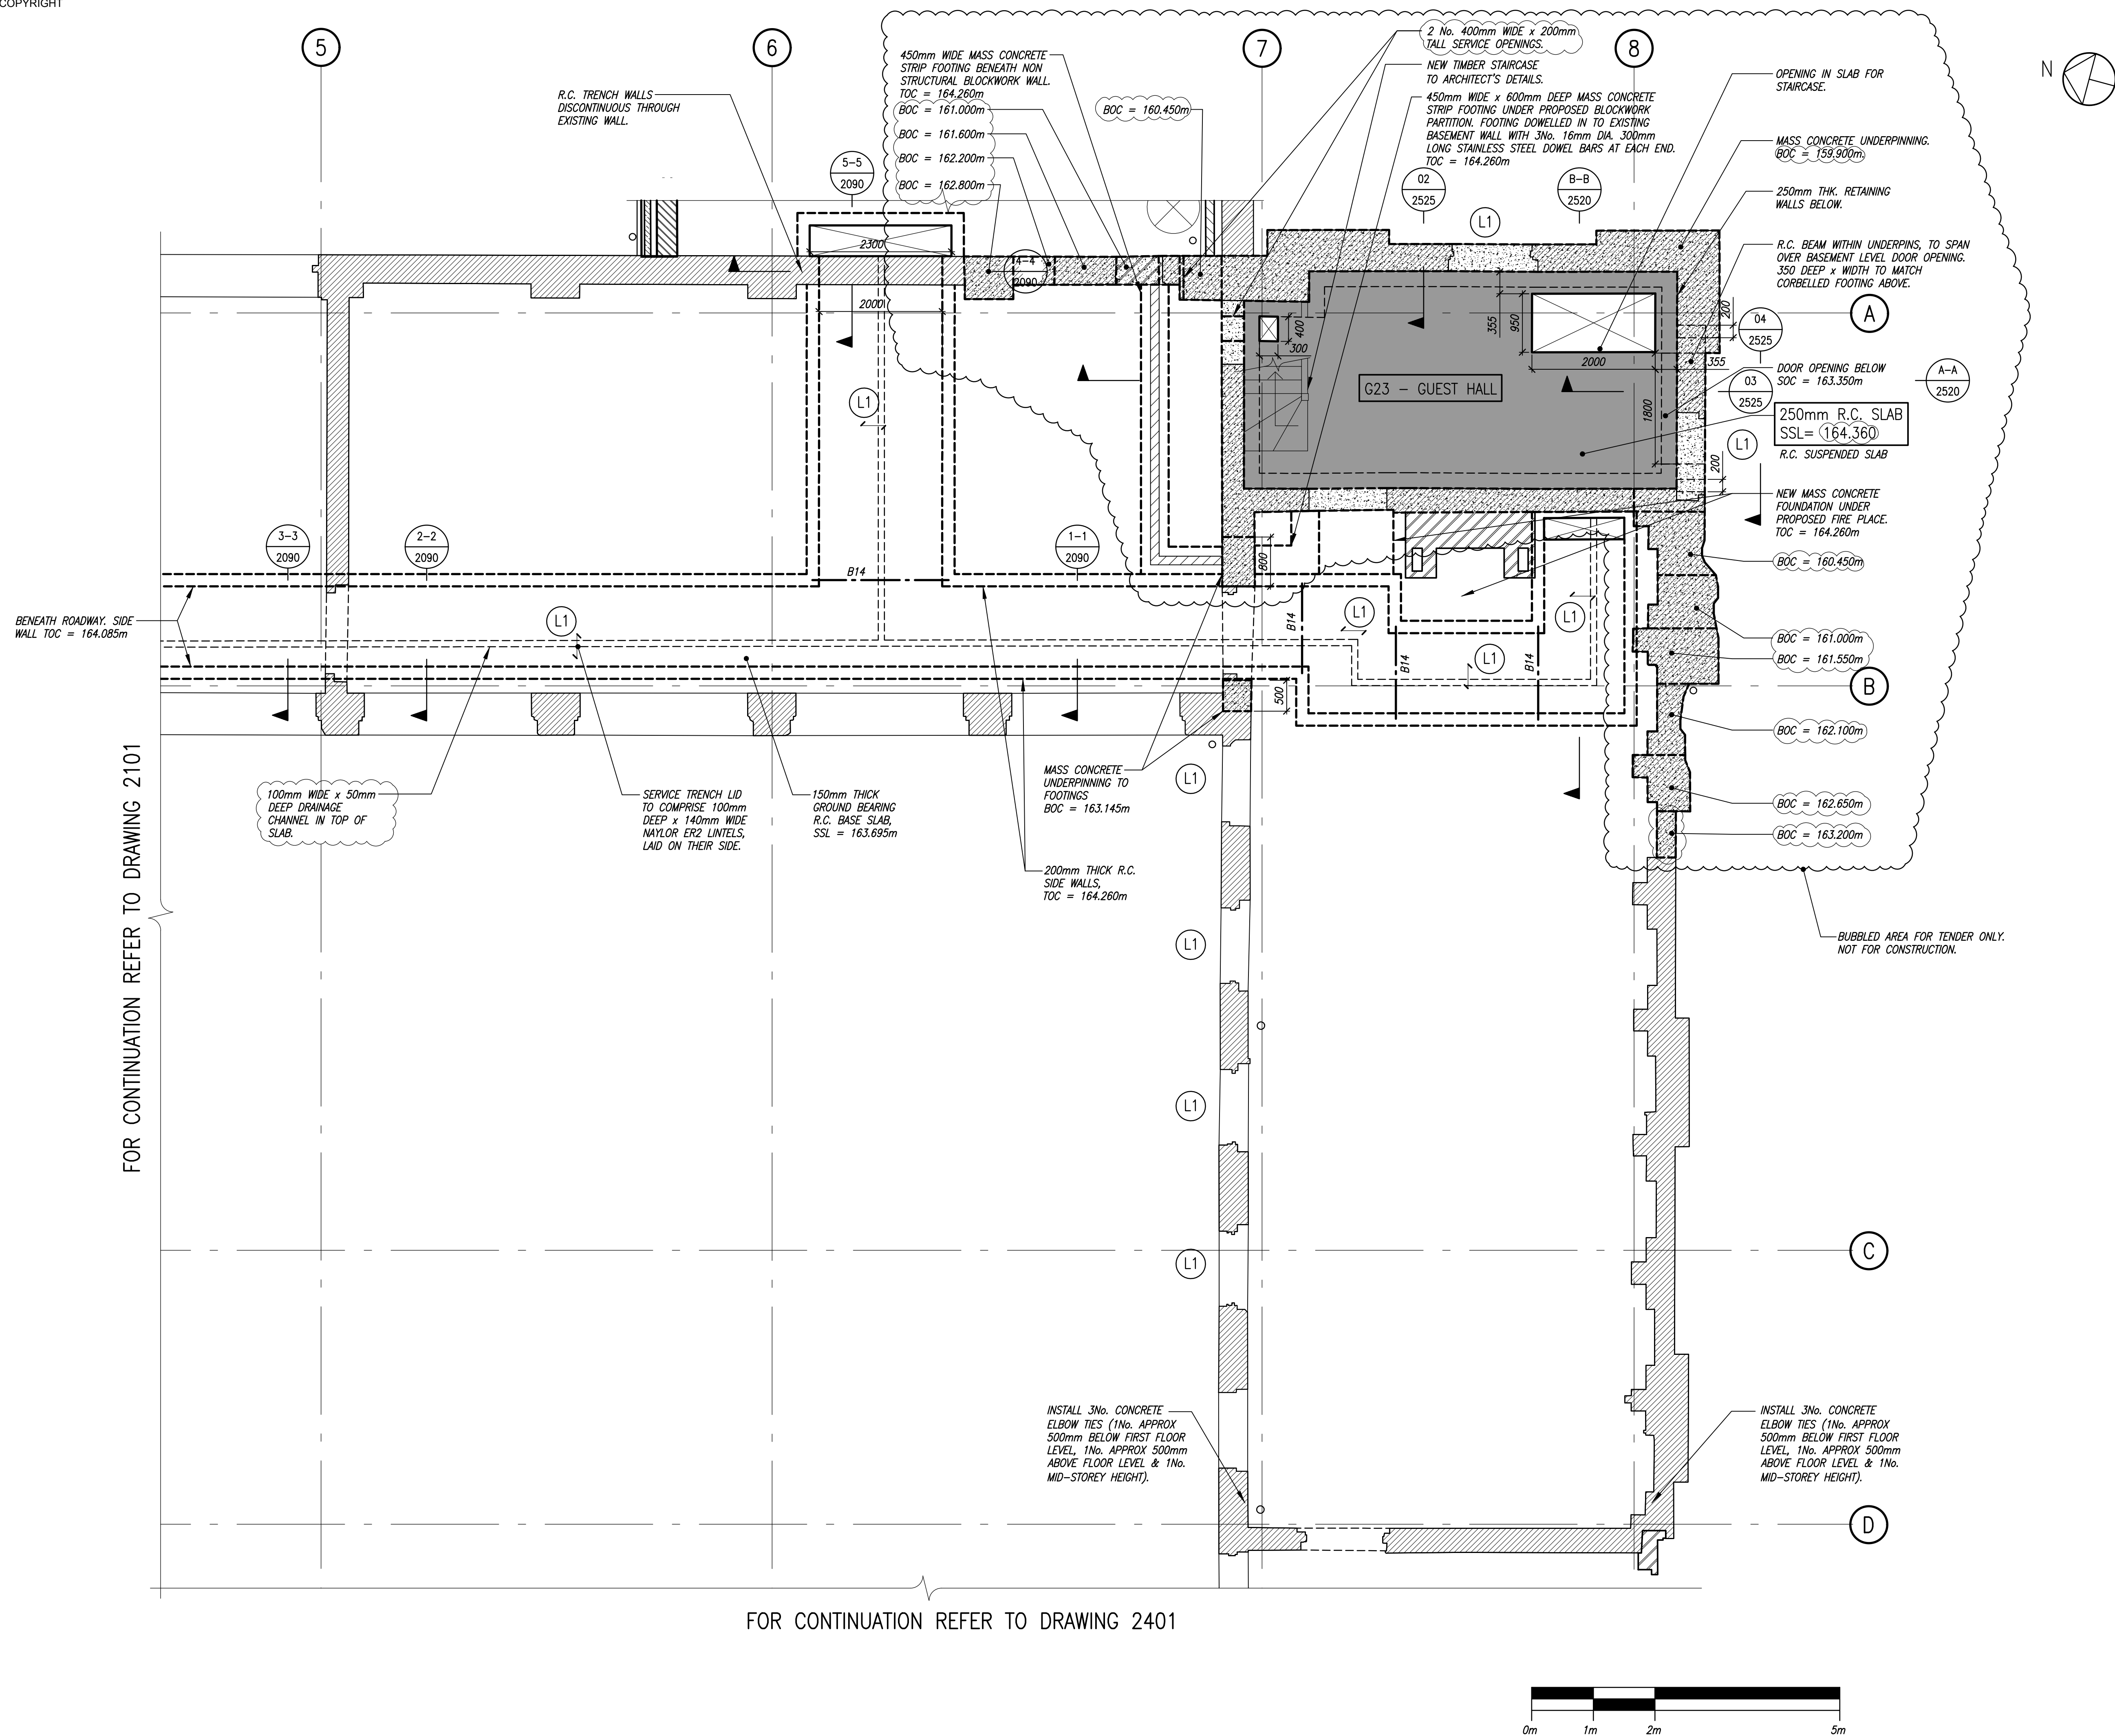


notes

1. THIS DRAWING IS TO BE READ IN CONJUNCTION WITH ALL RELEVANT ARCHITECT'S AND ENGINEER'S DRAWINGS AND THE SPECIFICATION.
2. DO NOT SCALE FROM THIS DRAWING.
3. FOR GENERAL NOTES & KEY REFER TO DRAWING No. THB002-ABA-XX-XX-DR-S-0999.
4. REFER TO DRAWING 2050 FOR REPLACEMENT LINTEL DETAILS WHERE NO LINTEL REFERENCE PROVIDED, EXISTING LINTELS TO BE RETAINED.
5. REFER TO DRAWING THB002-ABA-XX-XX-DR-S-0998 FOR FURTHER UNDERPINNING DETAILS AND ASSUMED SEQUENCE OF CONSTRUCTION.

CONDITION  
ISSUE

NOT FOR  
CONSTRUCTION

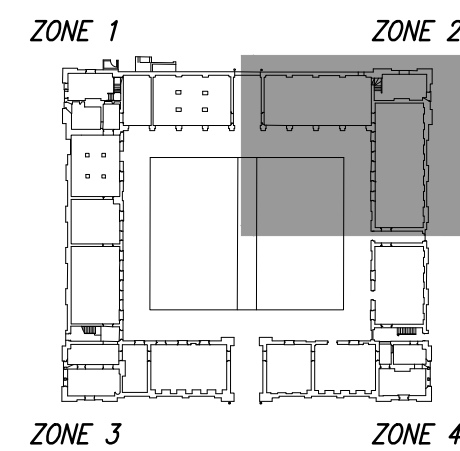

KEY PLAN (1:1000)

|   |          |                                                                                                |    |
|---|----------|------------------------------------------------------------------------------------------------|----|
| H | 21.10.25 | ISSUED FOR TENDER.                                                                             | DB |
| G | 03.10.25 | MINOR UPDATES.                                                                                 | DB |
| F | 27.08.25 | TRENCH UPDATED. NOTE ADDED.<br>UNDERPINNING ADDED AND<br>AMENDED. NEW SLAB AND NOTES<br>ADDED. | DB |
| E | 14.10.24 | ISSUED FOR CONSTRUCTION.                                                                       | DB |
| E | 24.07.24 | PROPOSED STRUCTURE UPDATED.<br>NOTES ADDED.                                                    | DB |
| D | 04.07.24 | SERVICE TRENCH UPDATED. DETAIL<br>REFS ADDED. LEVEL UPDATED.                                   | DB |
| C | 10.05.24 | SERVICE TRENCH UPDATED.                                                                        | DB |
| B | 16.04.24 | SERVICE TRENCH UPDATED.<br>SECTION MARKS ADDED.                                                | DB |
| A | 11.04.24 | ISSUED FOR CONSTRUCTION.<br>SERVICE TRENCH UPDATED. NOTES<br>ADDED AND AMENDED.                | DB |
|   | 02.02.24 | ISSUED FOR INFORMATION.                                                                        | DB |

job  
**TOTTENHAM HOUSE,  
WILTSHIRE**

title  
PROPOSED STRUCTURE  
ZONE 2 - GROUND FLOOR PLAN

|          |                       |
|----------|-----------------------|
| drawn    | checked               |
| SP       | DBI                   |
| date     | scale (original - A1) |
| SEPT' 21 | 1:50                  |

# Alan Baxter

75 Cowcross Street London EC1M 6EL  
tel 020 7250 1555  
email aba@alanbaxter.co.uk

[www.alanbaxter.co.uk](http://www.alanbaxter.co.uk)

ABA. Job no. - 1896/10

THB002-ABA-XX-00-DR-S-2201

|     |  |
|-----|--|
| rev |  |
|-----|--|