




EXISTING REAR ELEVATION




EXISTING SIDE ELEVATION





EXISTING SIDE ELEVATION

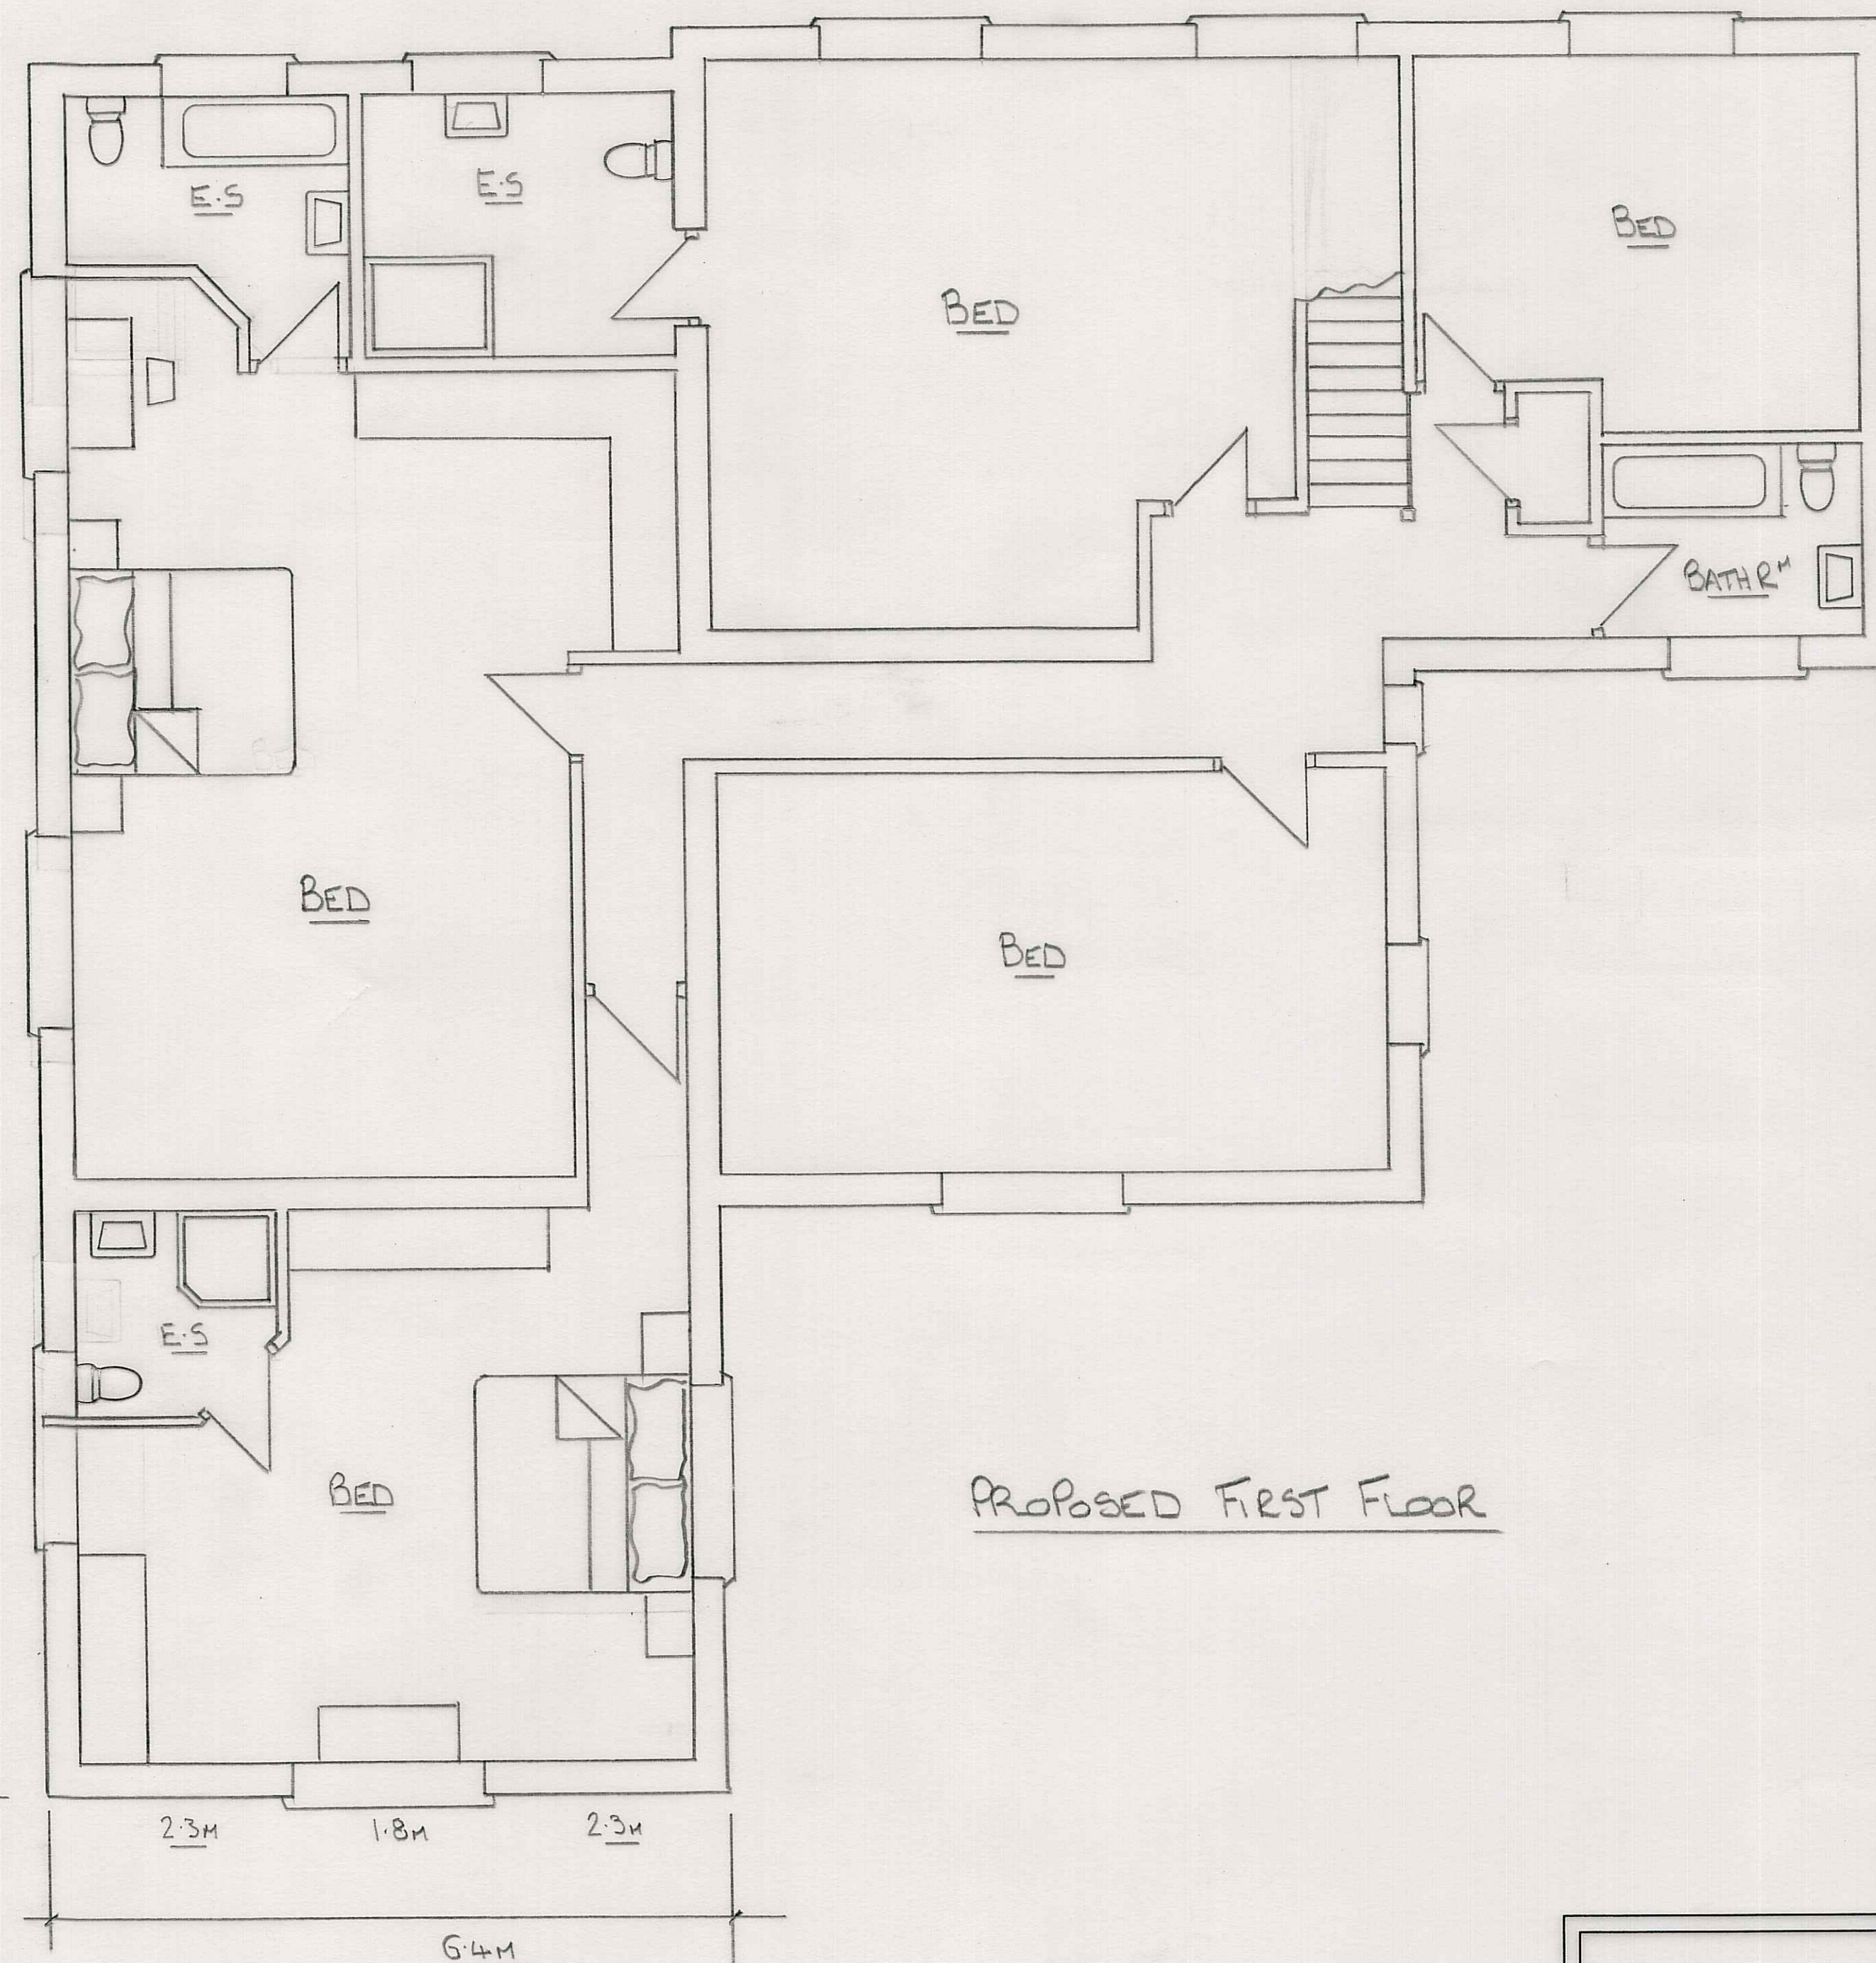

PROPOSED FIRST FLOOR

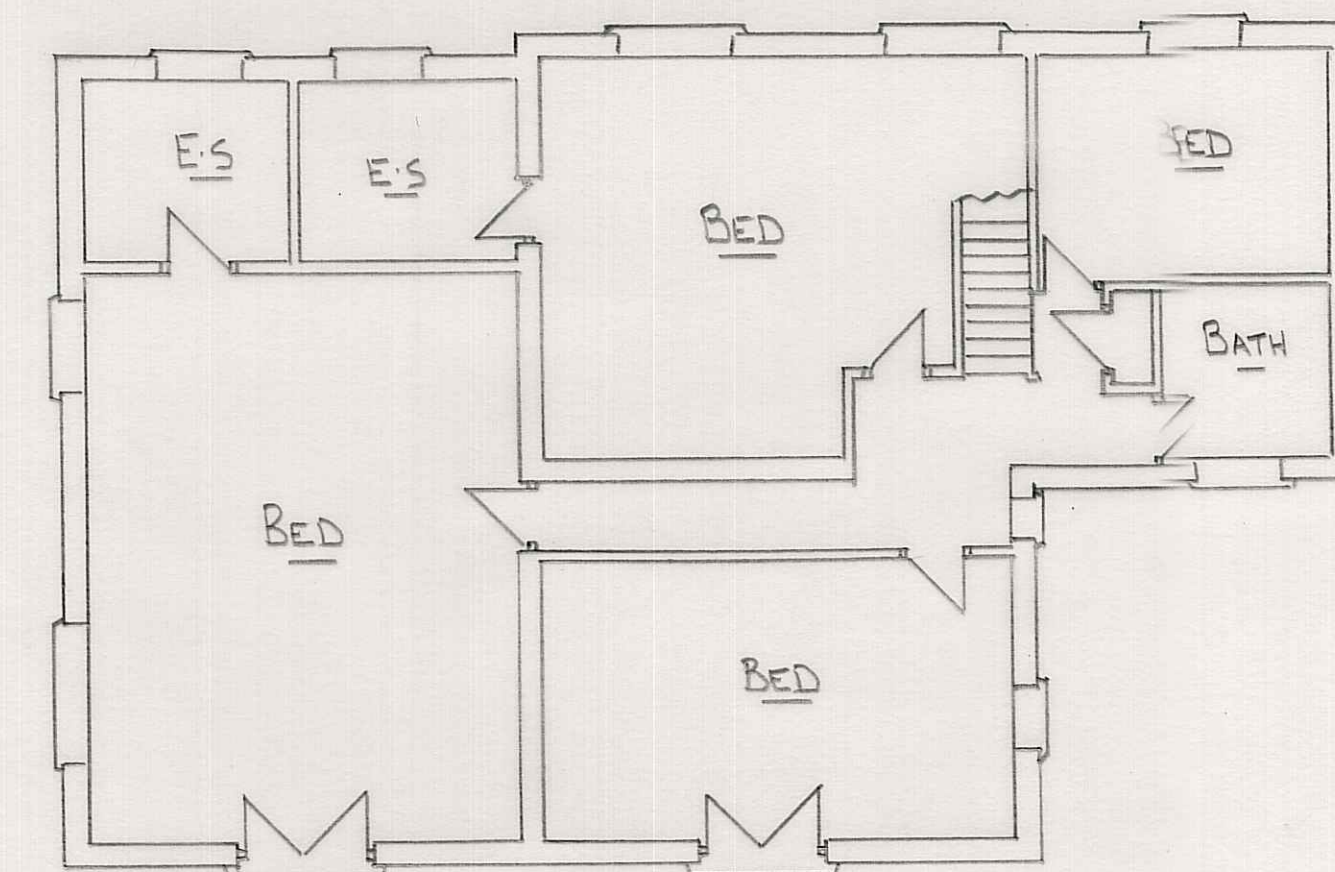

EXISTING FIRST FLOOR

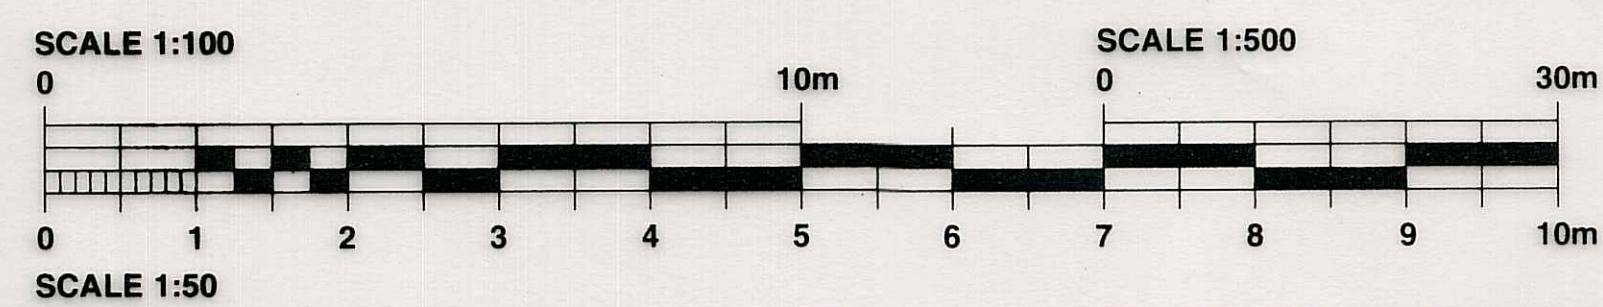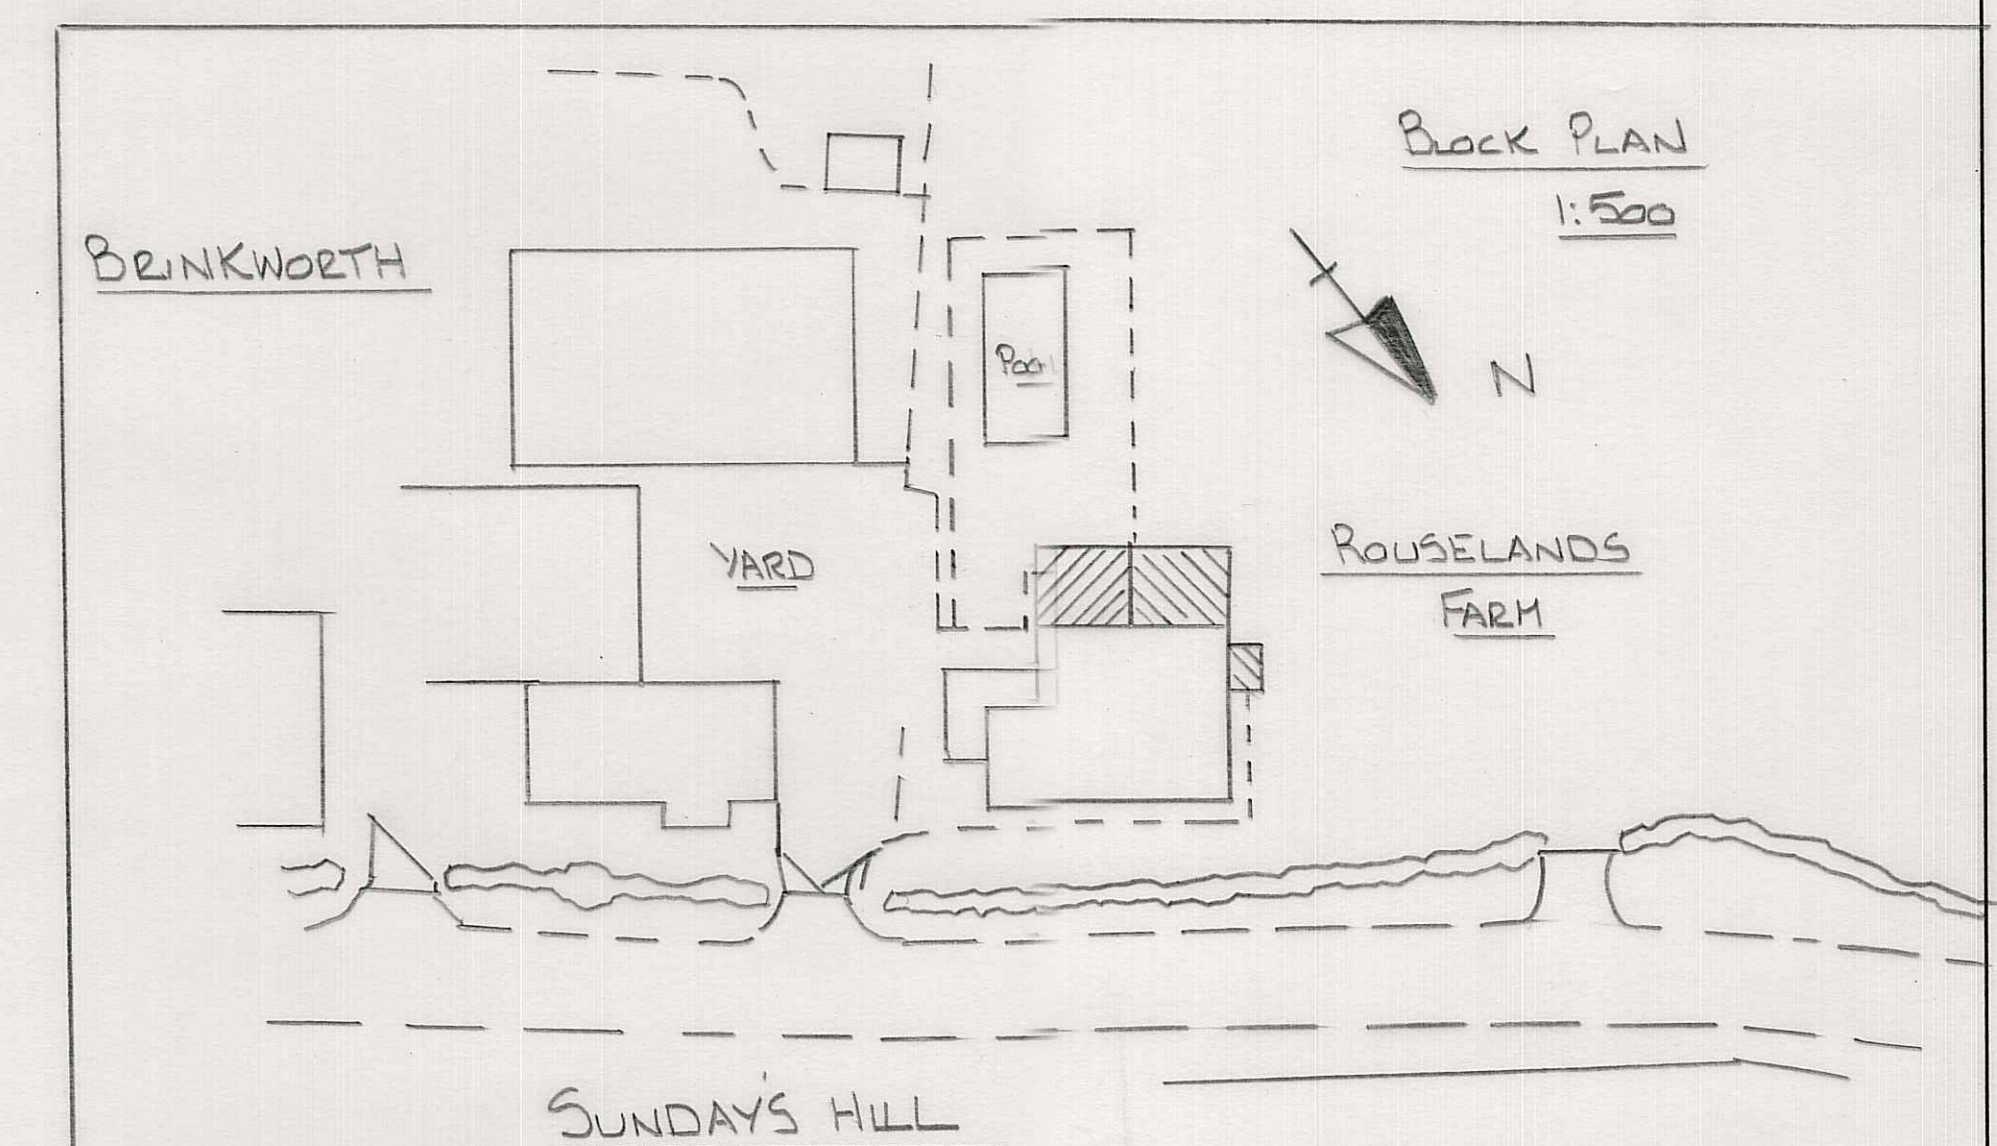**NIGEL PACKER**

DESIGN TEAM

TEL. NO. 07906 141845
email: nigelpacker@gmail.com

SCALE

1:50 1:100

DATE

OCT 2025

DESCRIPTION

PROPOSED REAR EXTENSION
AT ROUSELANDS FARM
FOR MR & MRS HUNT

DRAWING NO.

2324/2

DRAWING SIZE A1