



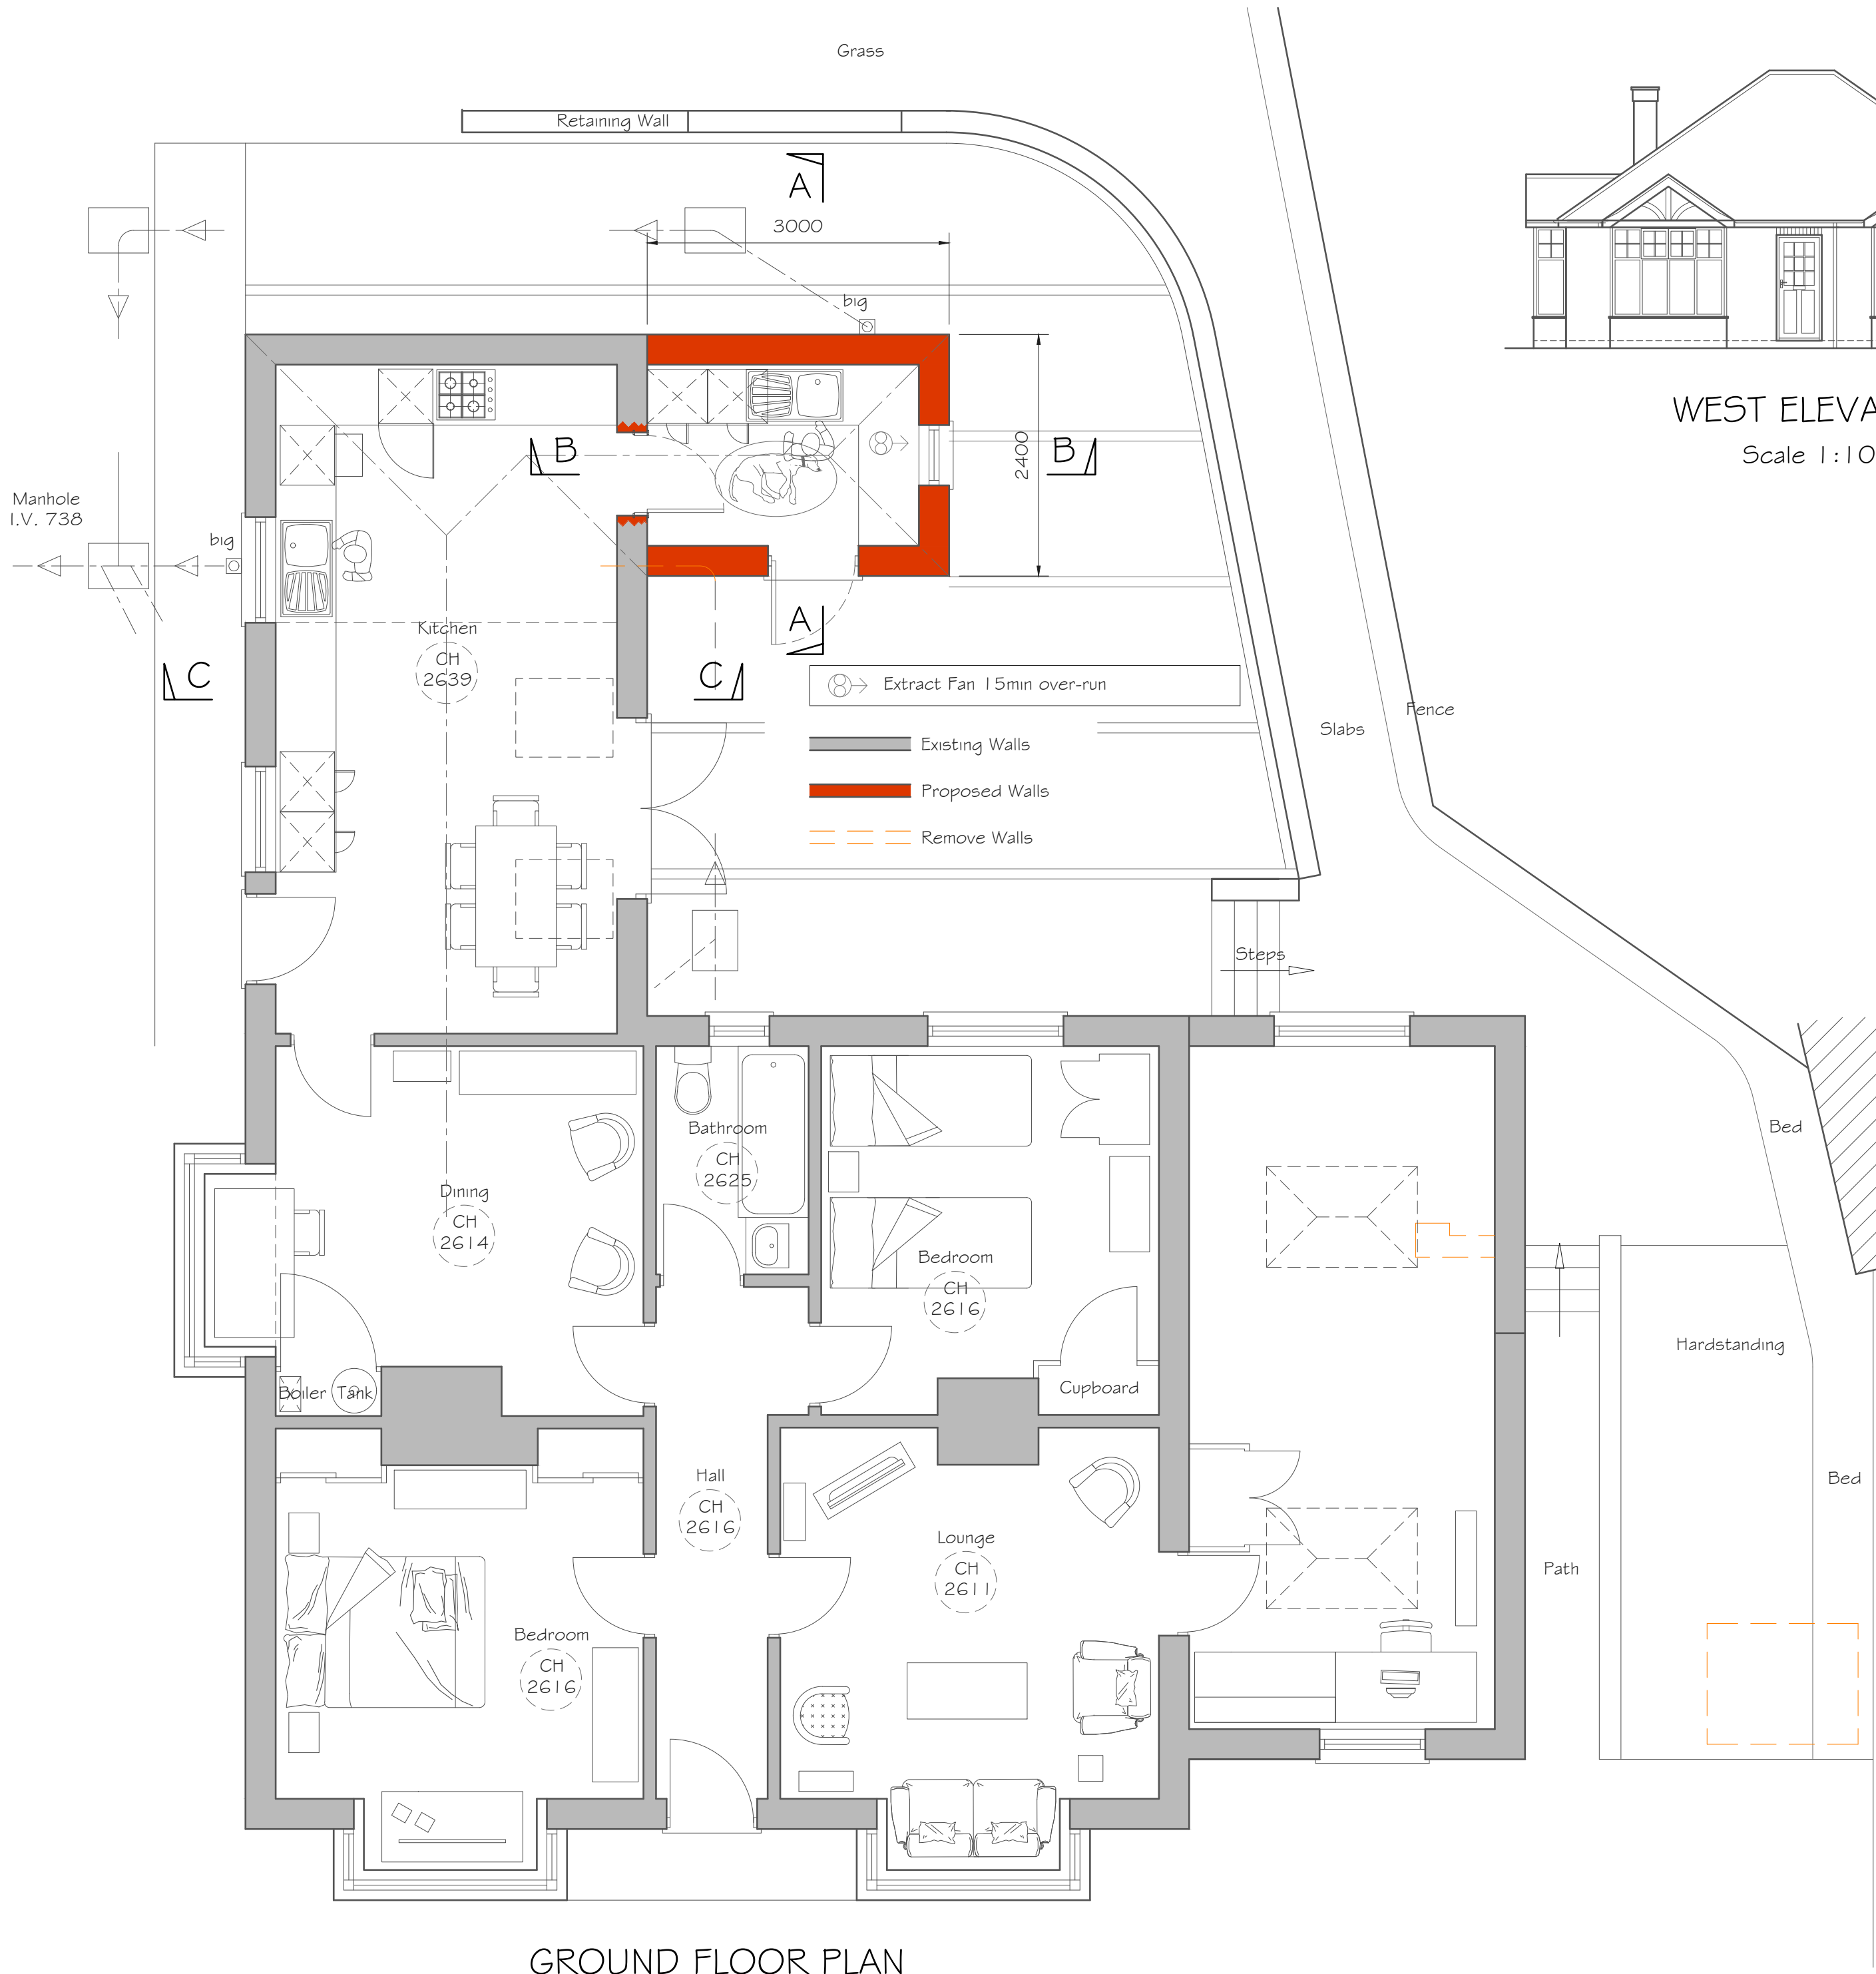


GROUND FLOOR PLAN  
Scale 1:50

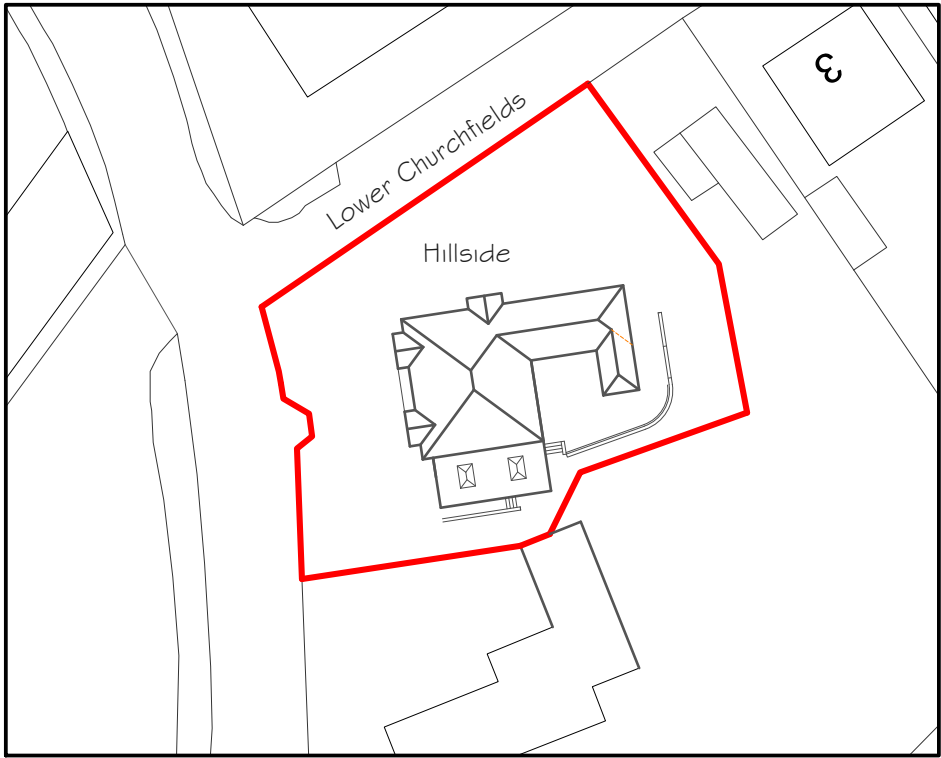


BLOCK PLAN  
Scale 1:500



WEST ELEVATION  
Scale 1:100

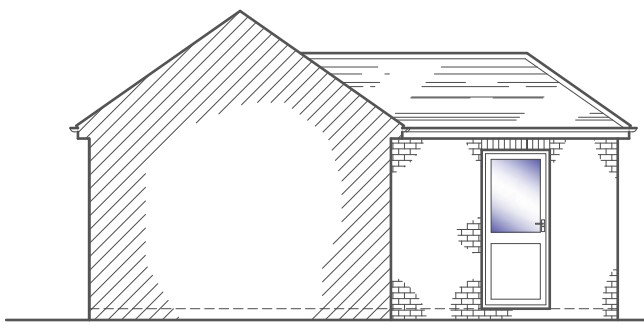

WEST ELEVATION (HIDDEN)  
Scale 1:100

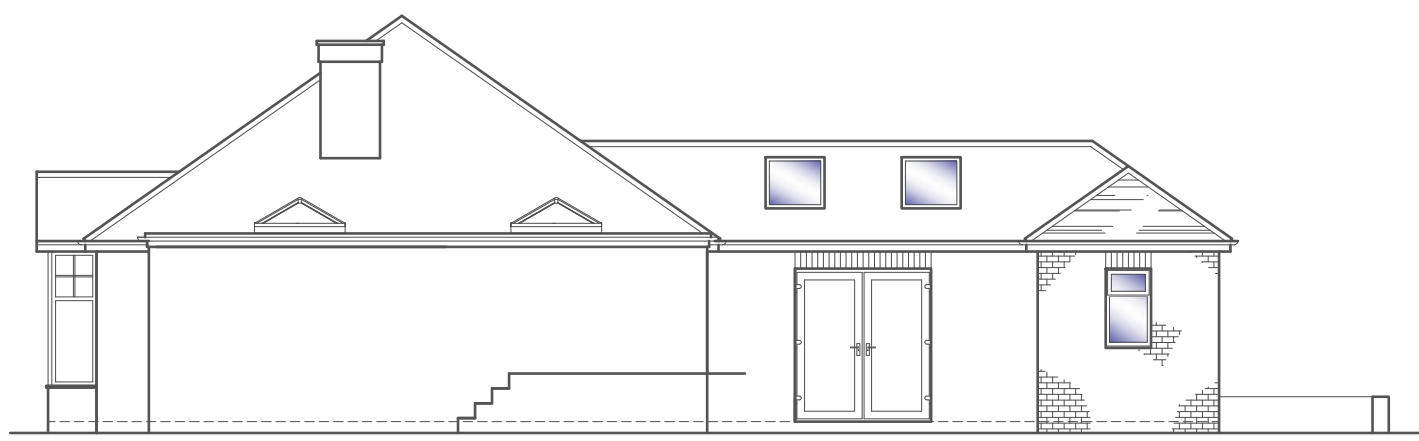


NORTH ELEVATION  
Scale 1:100




EAST ELEVATION  
Scale 1:100



SOUTH ELEVATION  
Scale 1:100

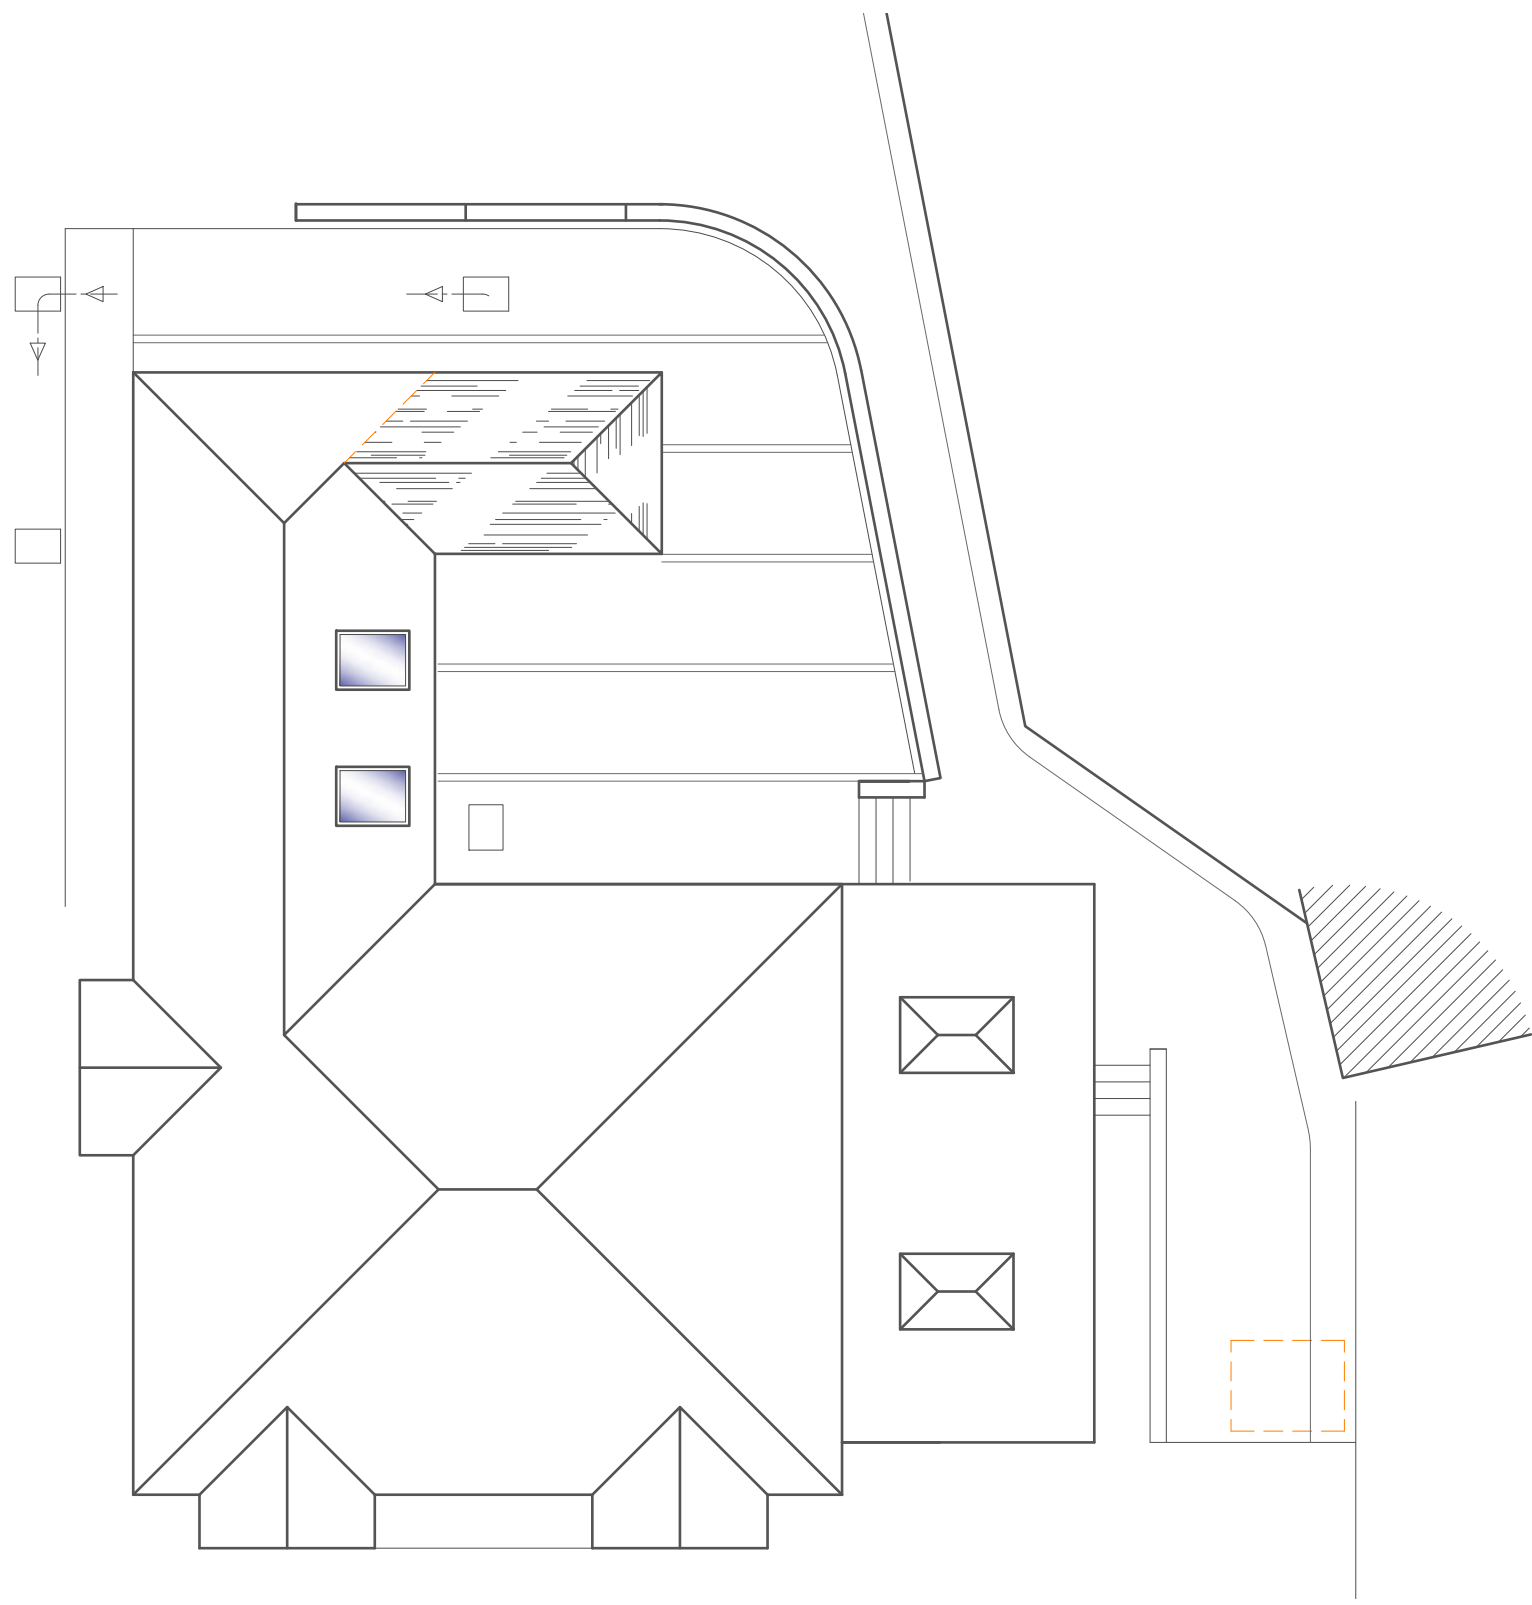

ROOF PLAN  
Scale 1:100

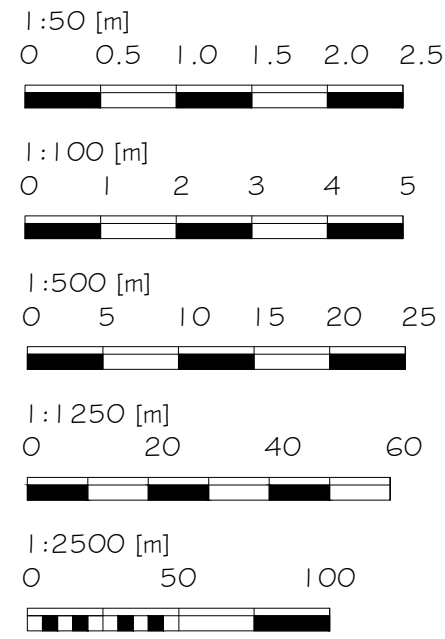

Alex Dawson  
www.addraughting.co.uk  
alex@addraughting.co.uk  
01672 511412  
07791 341698

59 Barrow Close  
Marlborough  
Wiltshire  
SN8 2BE



AD DRAUGHTING  
ARCHITECTURAL SERVICES

Client

MS P TULLOCH

Job Title

EXTENSION AT:  
HILLSIDE,  
GRANHAM HILL,  
MARLBOROUGH,  
WILTSHIRE,  
SN8 4DD.

Drawing Title

PROPOSED AND ELEVATIONS  
AND PLANS

Scale

A5 SHOWN

Date

03/11/2025

Drawn

AD

Drawing No.

1579-02

Rev

A