



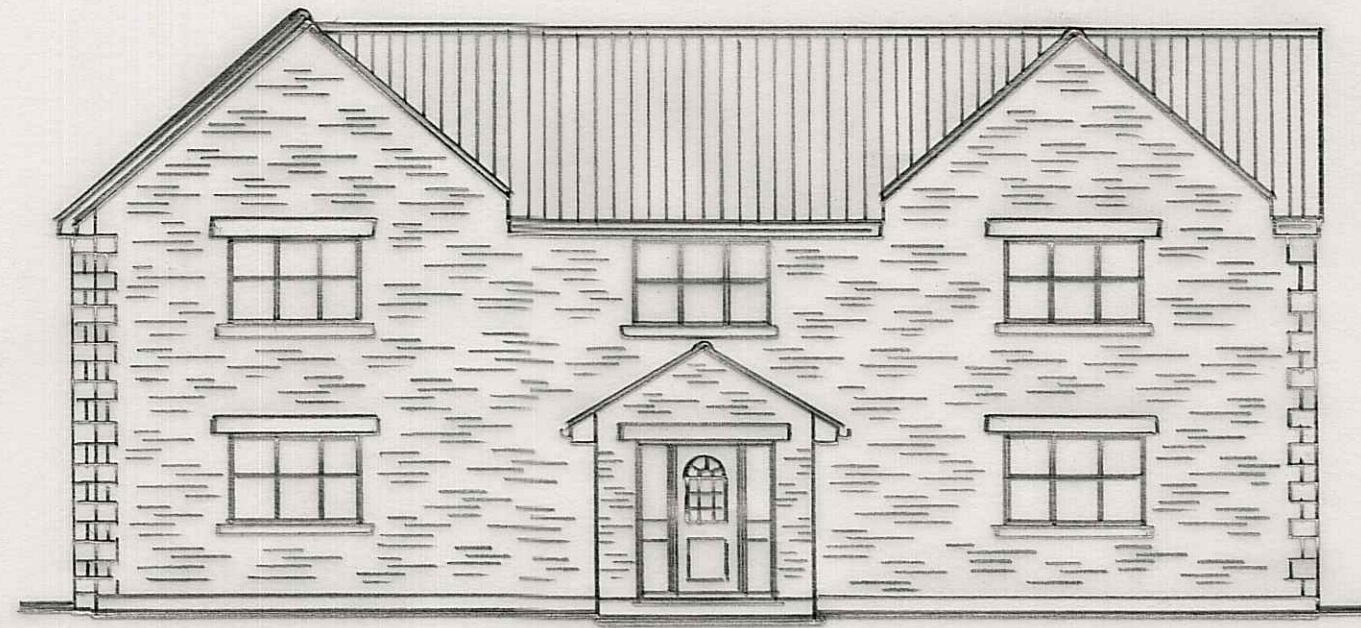


PROPOSED SIDE ELEVATION

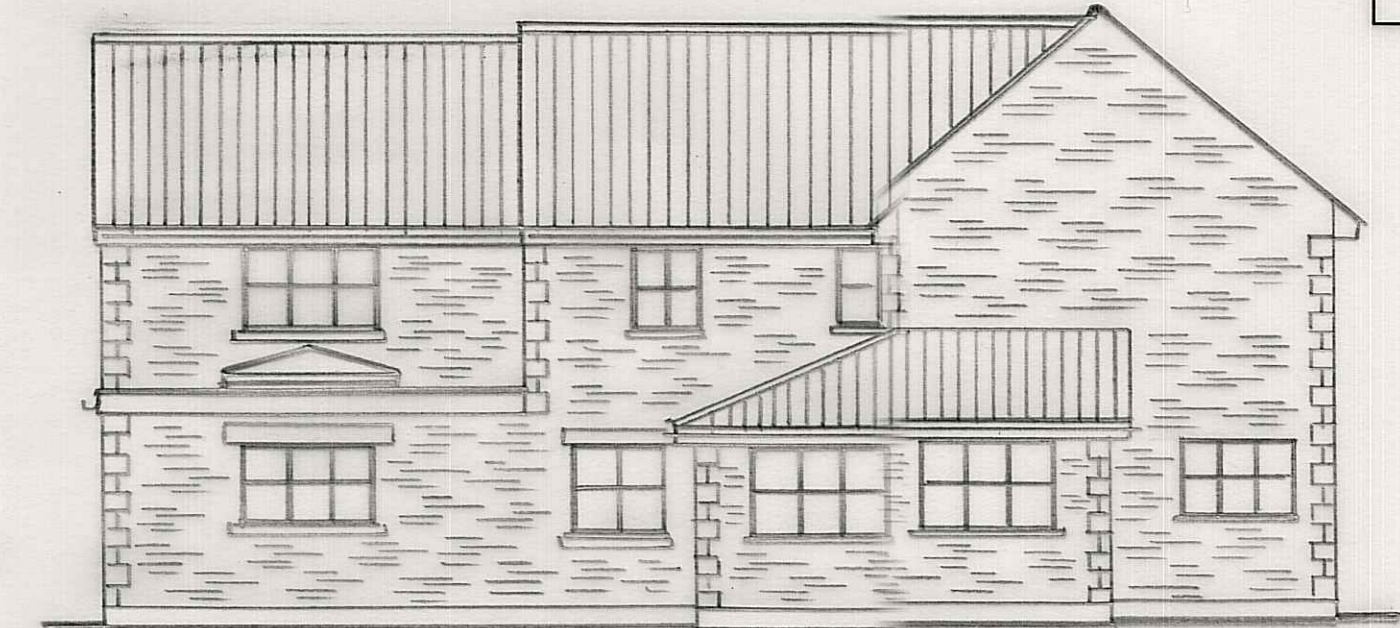


PROPOSED REAR ELEVATION



PROPOSED SIDE ELEVATION

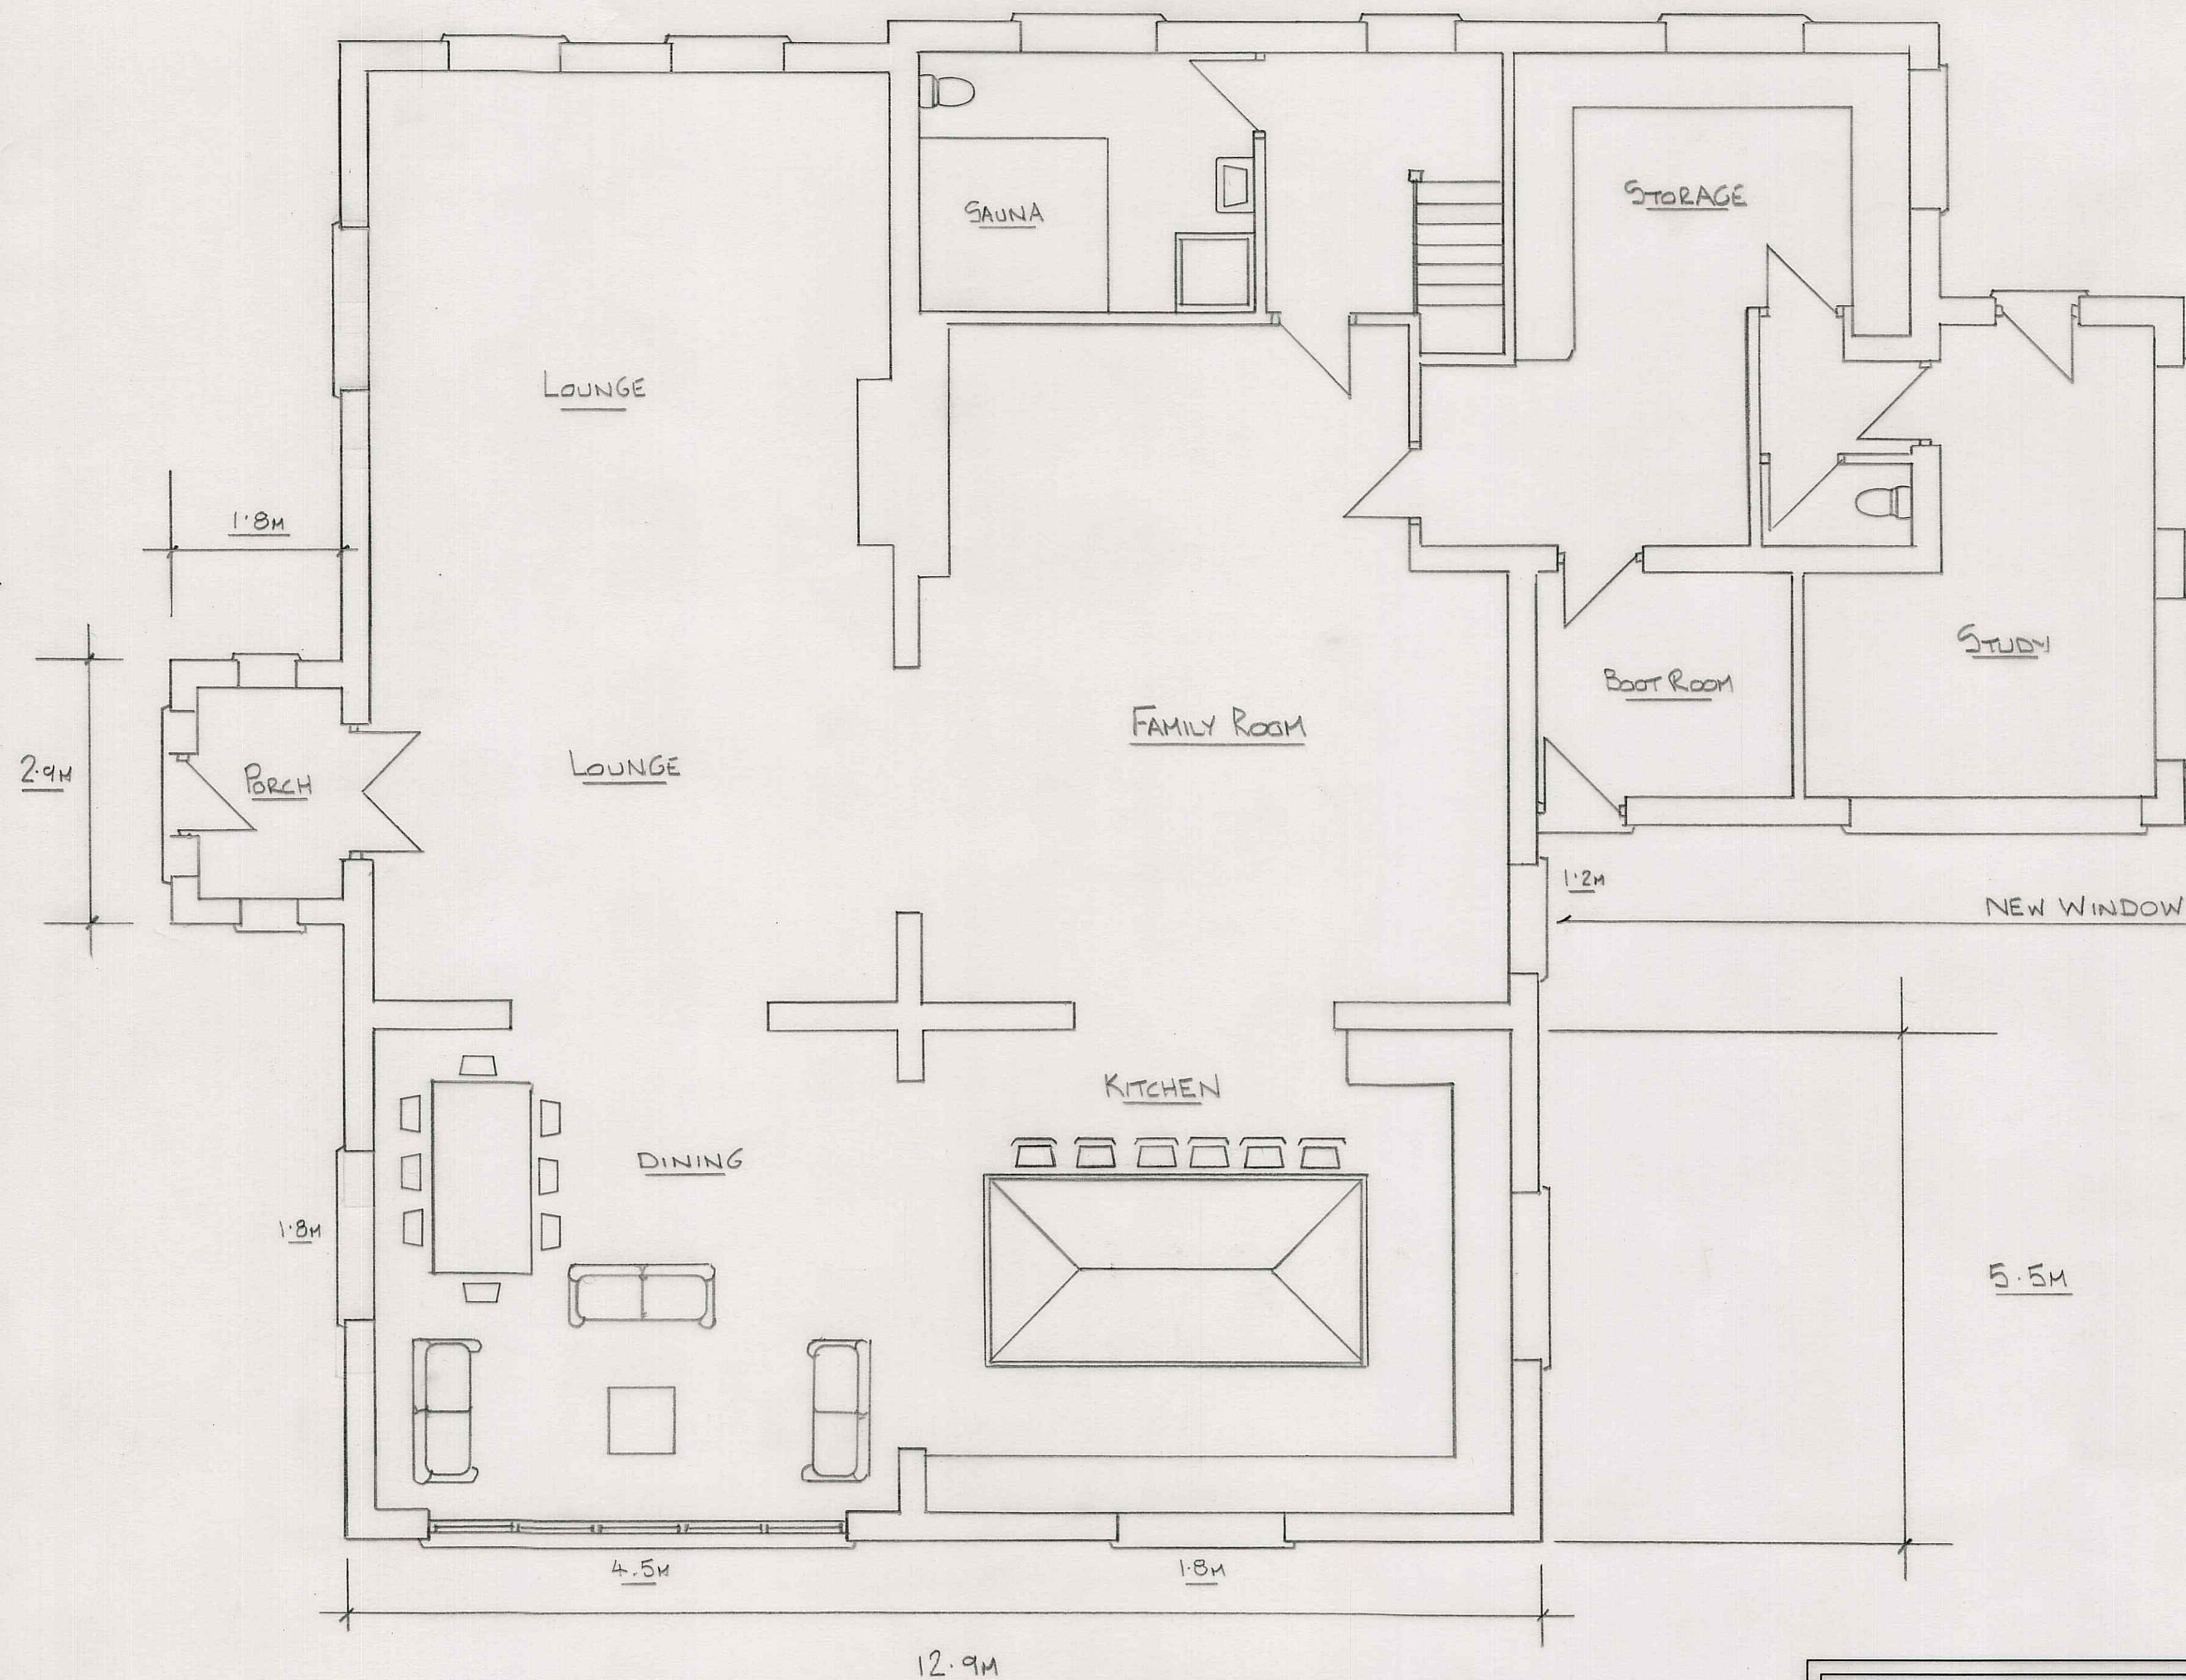


PROPOSED GROUND FLOOR

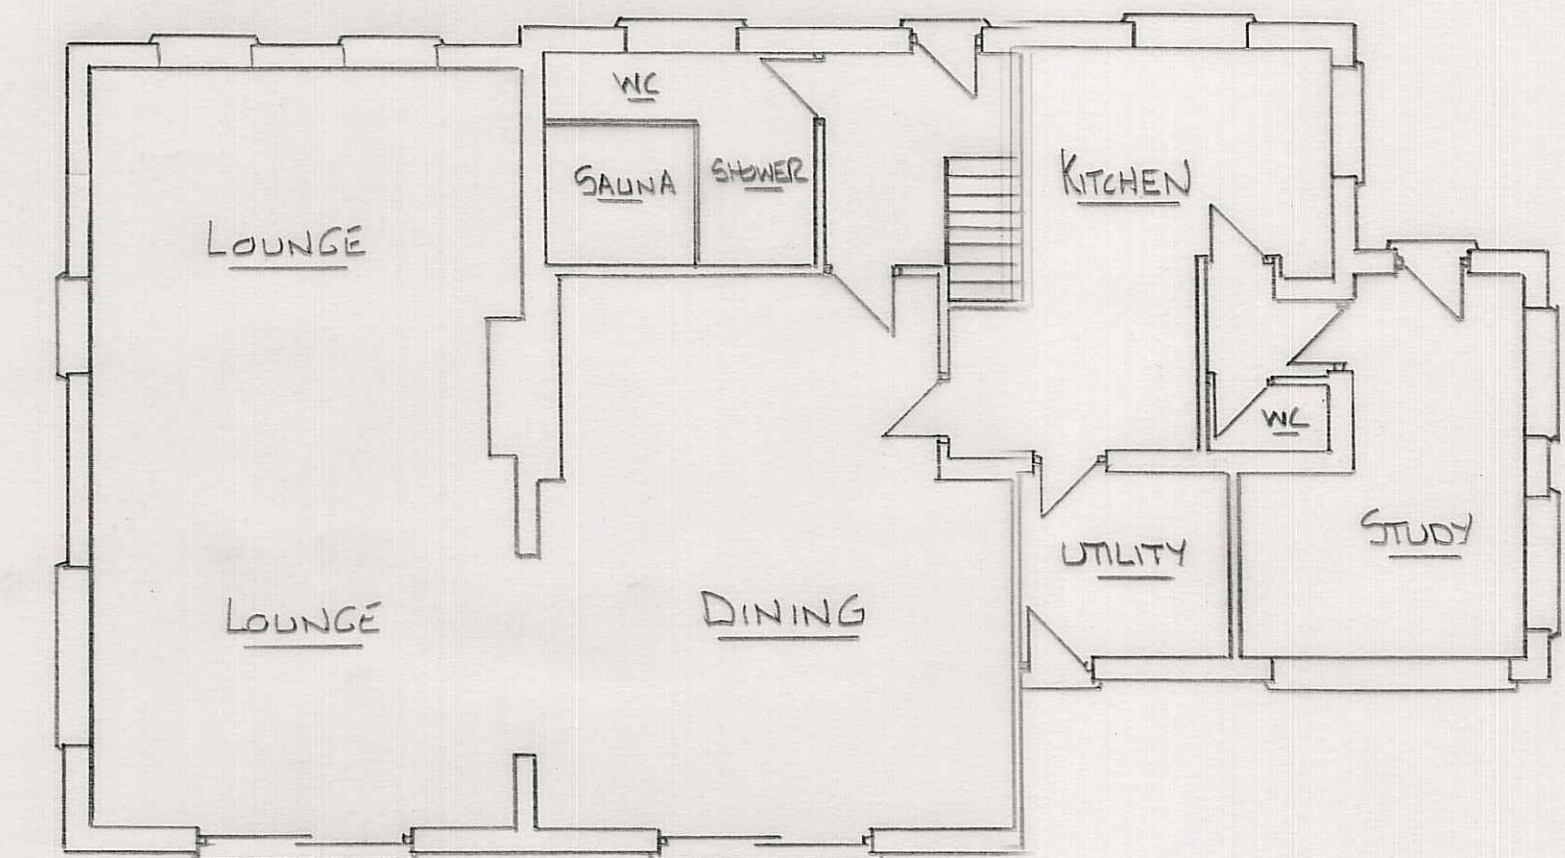


EXISTING GROUND FLOOR

SCALE 1:100

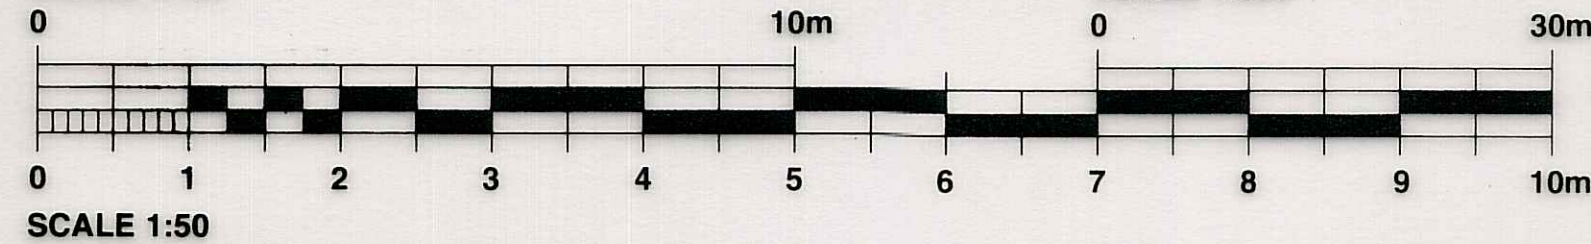

SCALE 1:50

SCALE 1:500

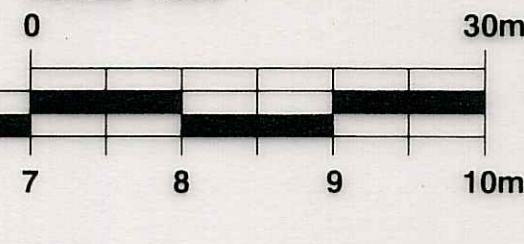**NIGEL PACKER**

DESIGN TEAM

TEL. NO. 07906 141845
email: nigelpacker@gmail.com

SCALE.

1:50 1:100

DATE.

OCT 2025

DESCRIPTION.

PROPOSED REAR EXTENSION
AT ROUSELAND FARM BRINKWORTH
FOR MR & MRS HUNT

DRAWING NO.

2324/1

DRAWING SIZE A1