



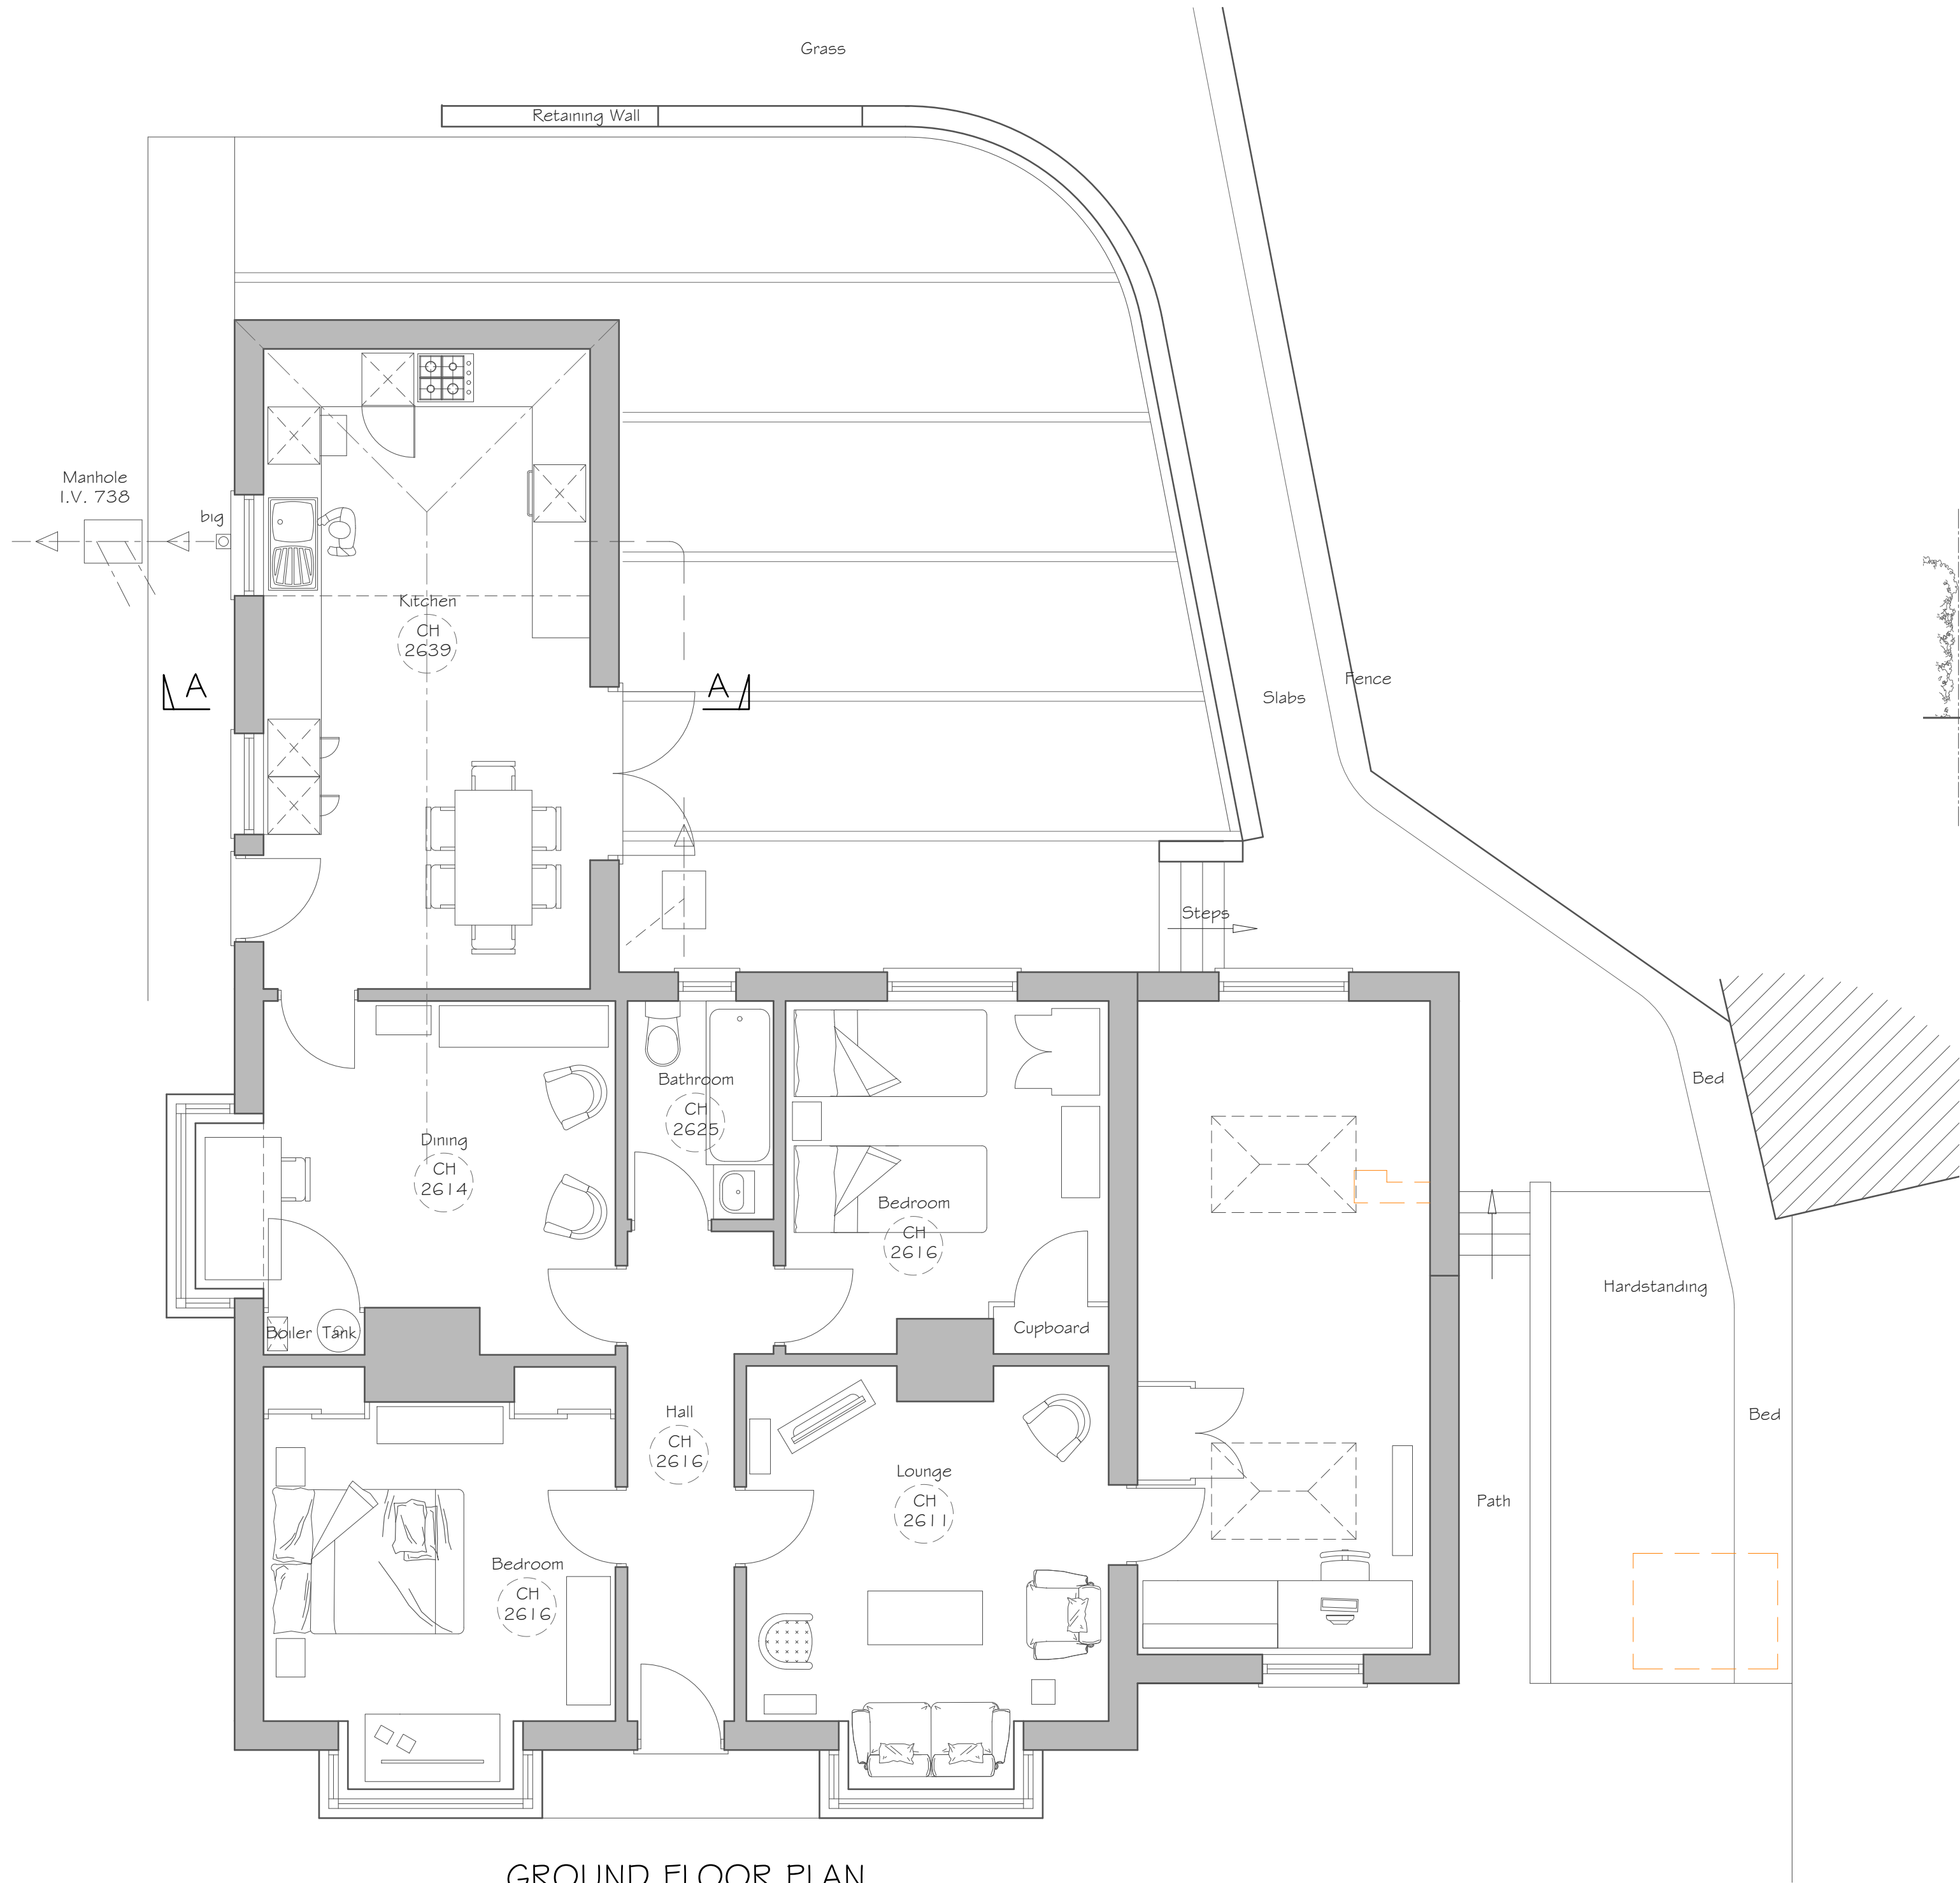


GROUND FLOOR PLAN
Scale 1:50

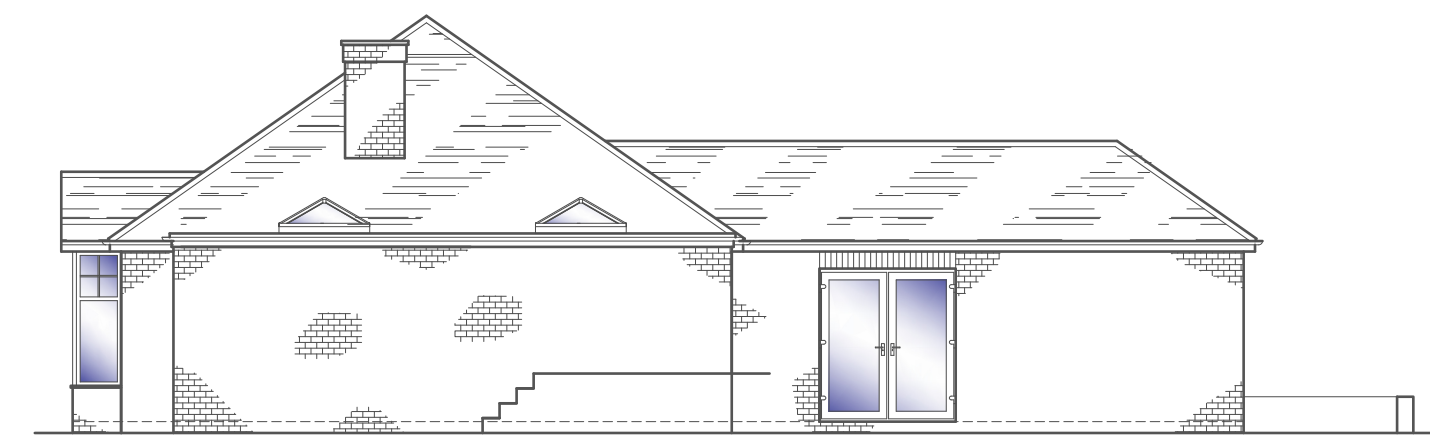


WEST ELEVATION
Scale 1:100




NORTH ELEVATION
Scale 1:100

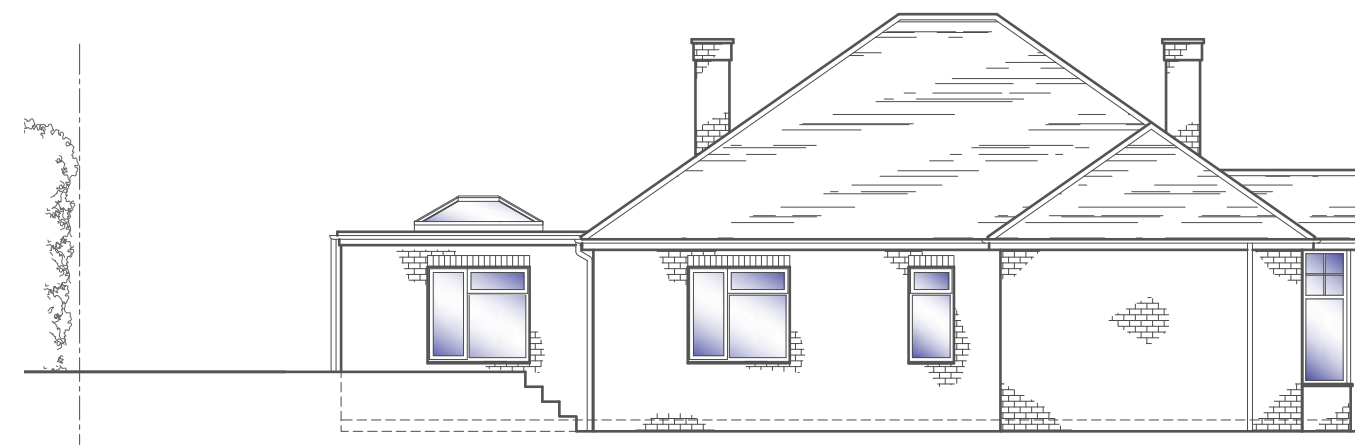

EAST ELEVATION
Scale 1:100

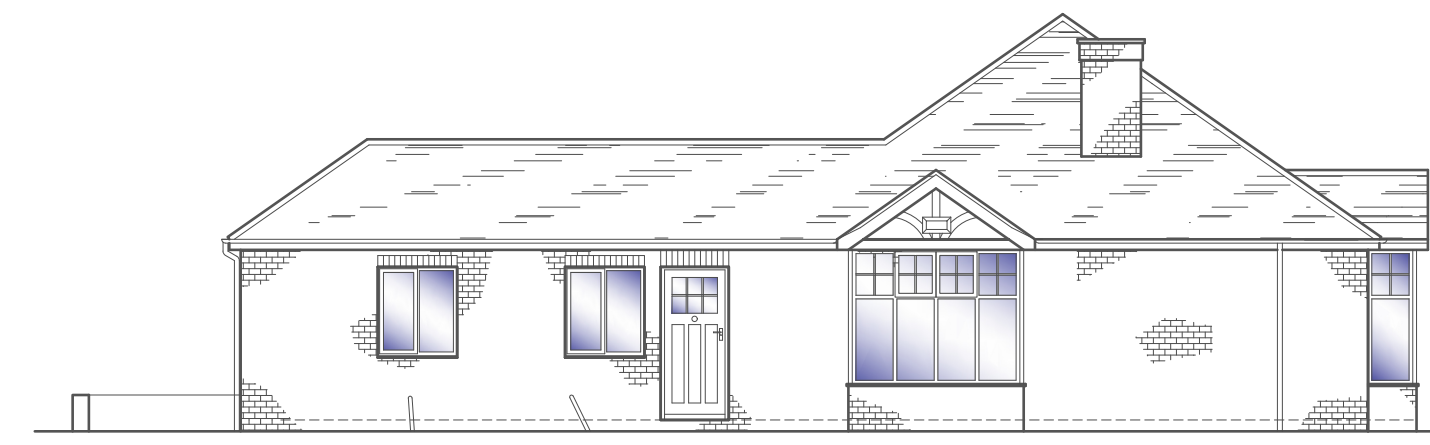


SOUTH ELEVATION
Scale 1:100

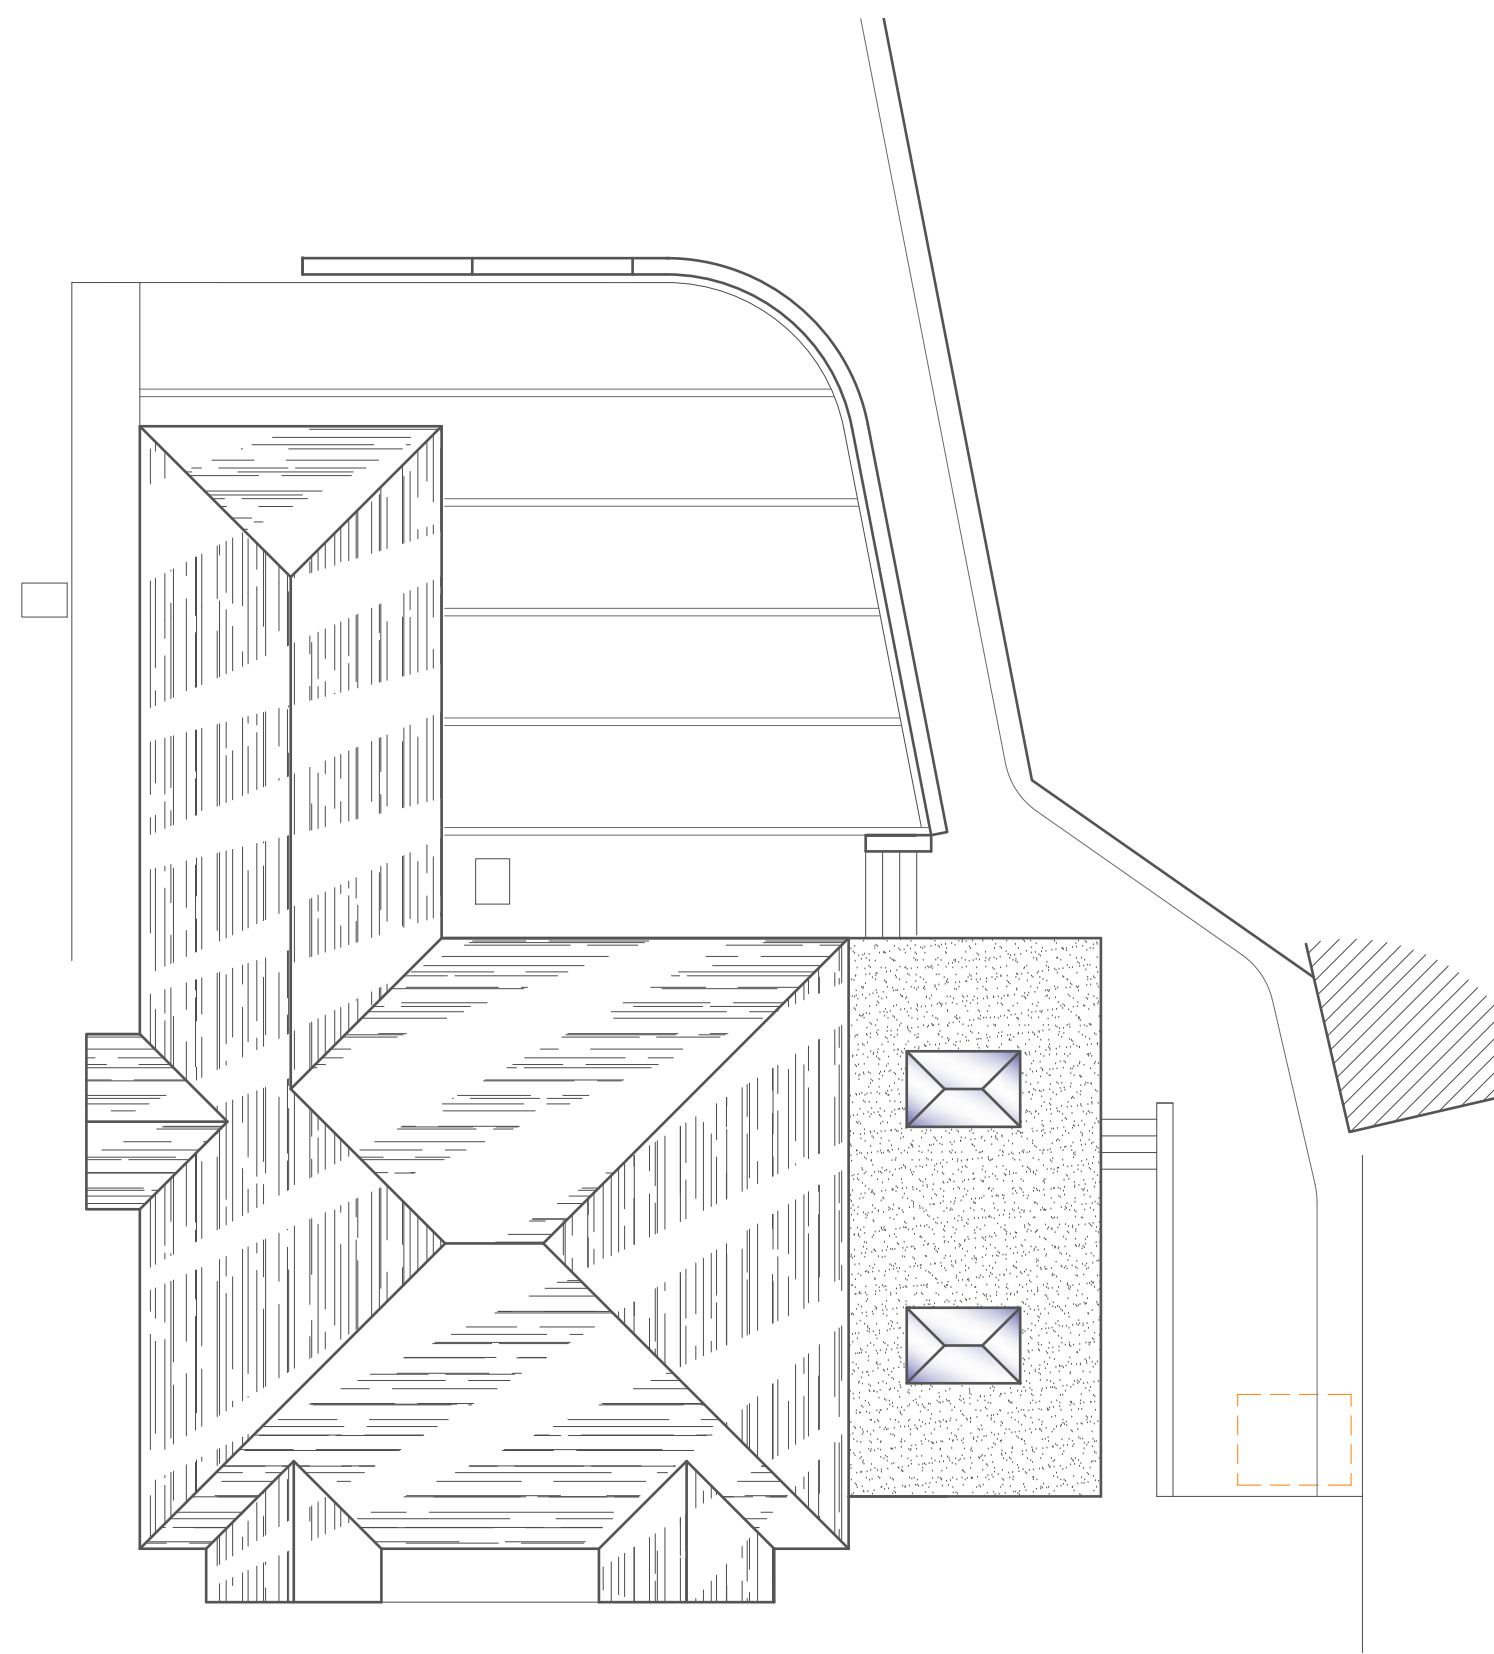


ROOF PLAN
Scale 1:100




LOCATION PLAN
Scale 1:1250

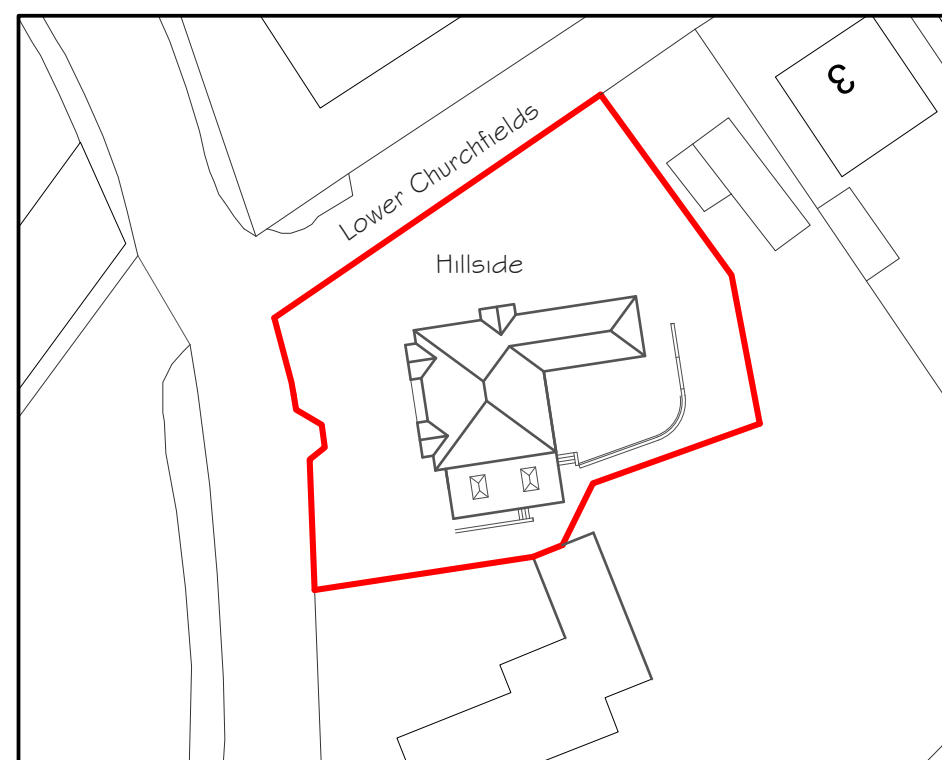

BLOCK PLAN
Scale 1:500

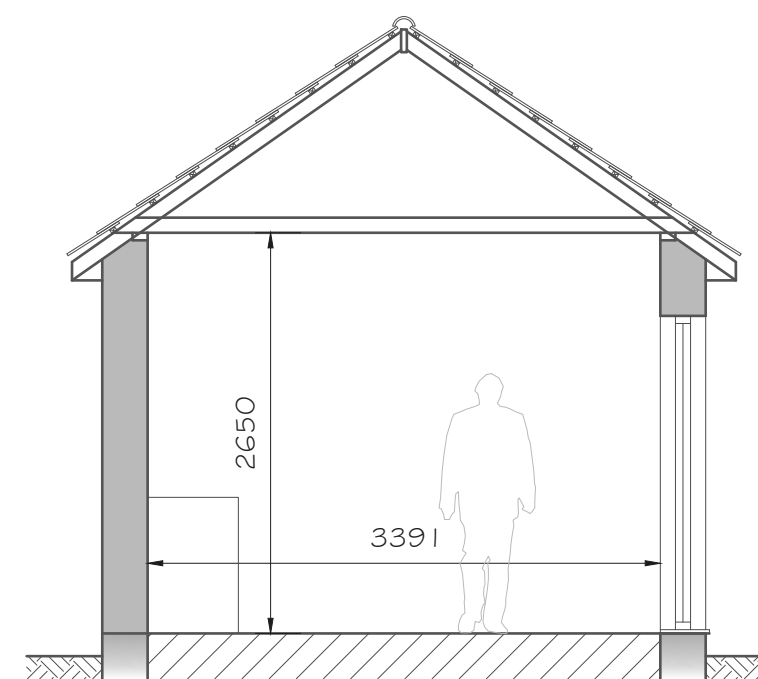

SECTION A-A
Scale 1:50

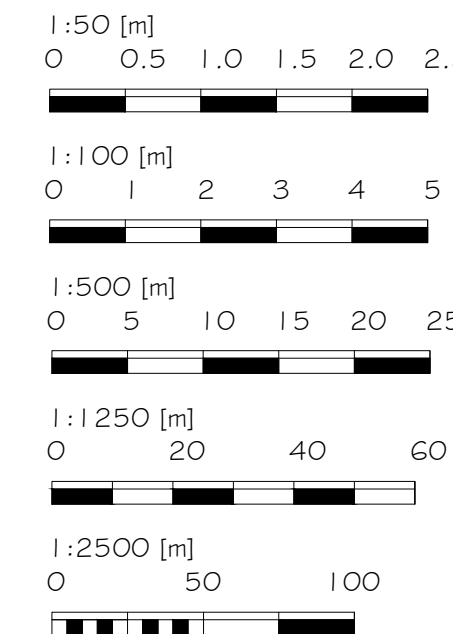

Alex Dawson
www.addraughting.co.uk
alex@addraughting.co.uk
01672 511412
07791 341698

59 Barrow Close
Marlborough
Wiltshire
SN8 2BE



AD DRAUGHTING
ARCHITECTURAL SERVICES

Client

MS P TULLOCH

Job Title

EXTENSION AT:
HILLSIDE,
GRANHAM HILL,
MARLBOROUGH,
WILTSHIRE,
SN8 4DD.

Drawing Title

EXISTING AND ELEVATIONS
AND PLANS

Scale

A5 SHOWN

Date

25/09/2025

Drawn

AD

Drawing No.

1579-01

Rev

-