




10000

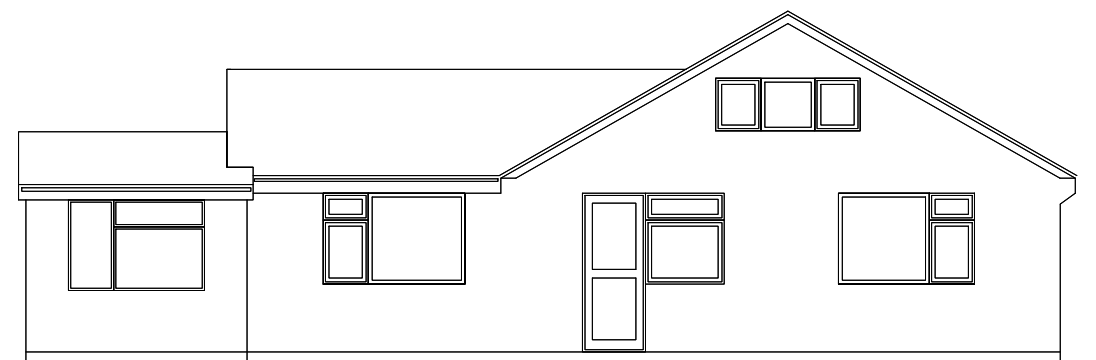


EXISTING REAR ELEVATION

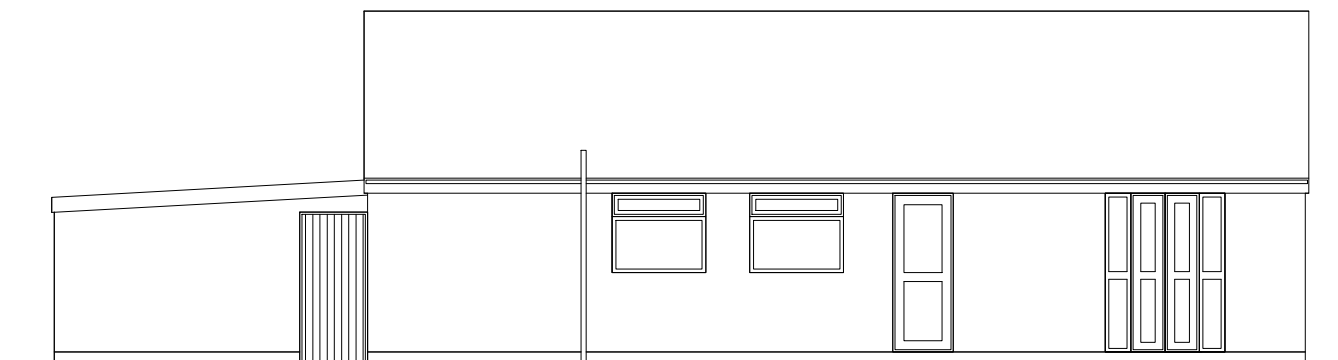


EXISTING SIDE ELEVATION

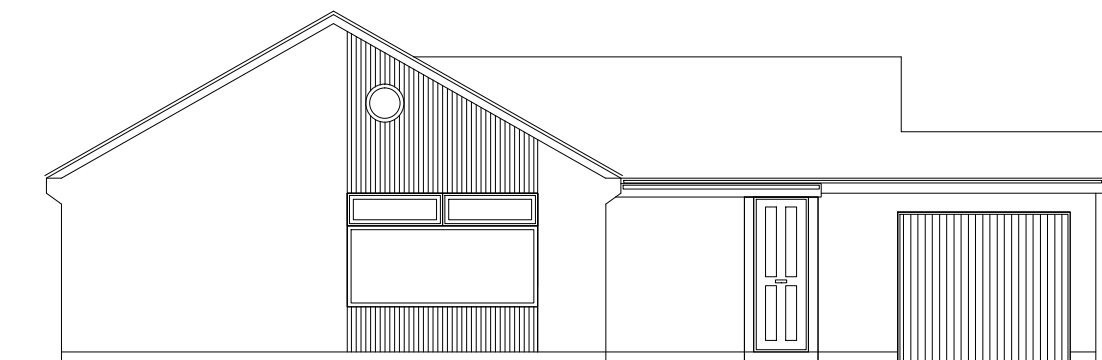

EXISTING FRONT ELEVATION

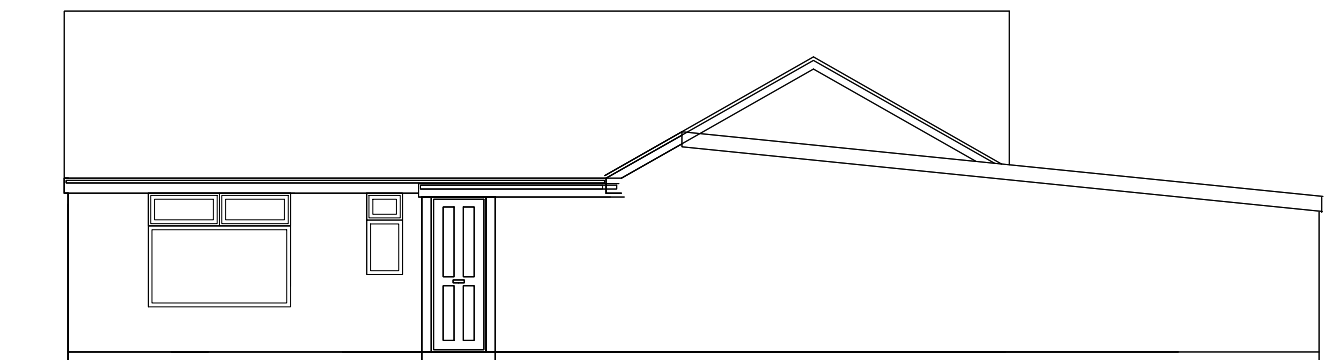


EXISTING SIDE ELEVATION
EXISTING SIDE ELEVATION

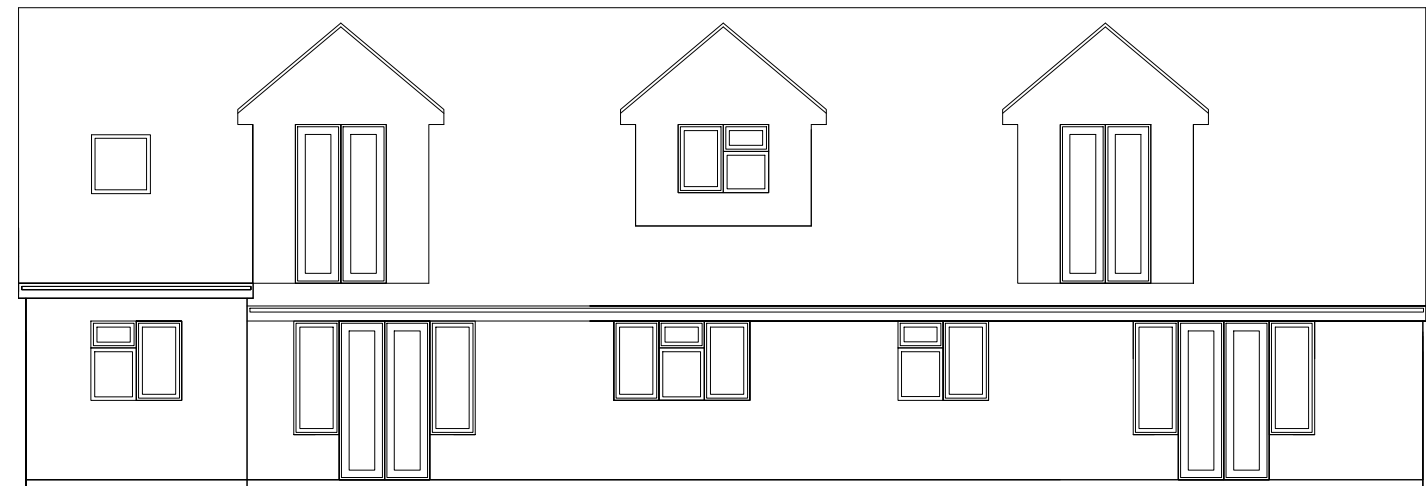

PROPOSED REAR ELEVATION




PROPOSED SIDE ELEVATION

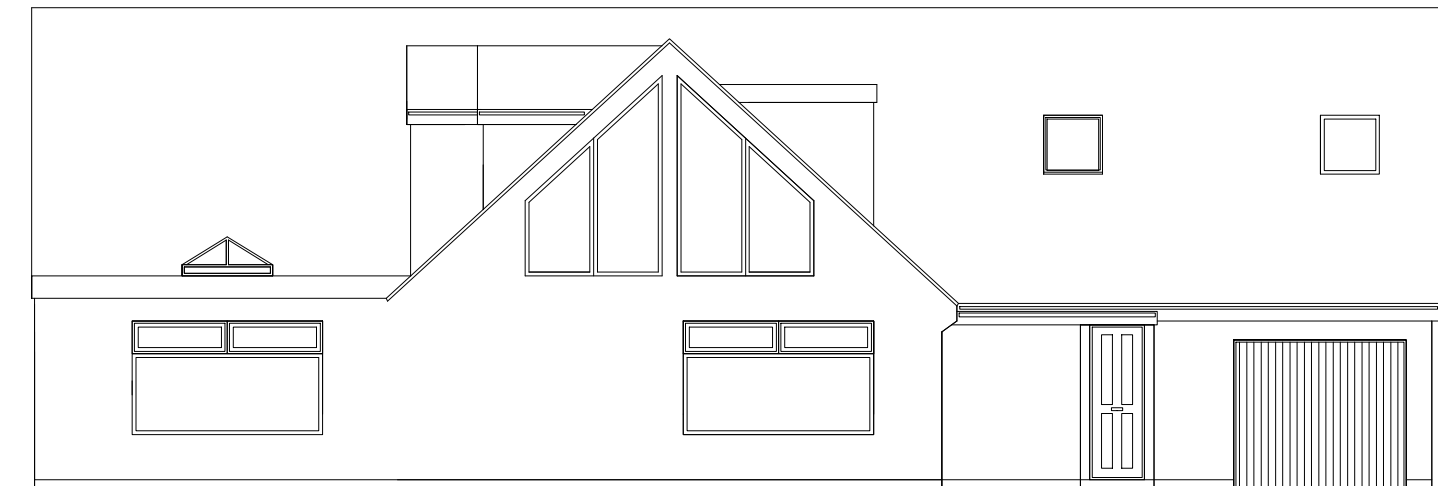



PROPOSED FRONT ELEVATION




PROPOSED SIDE ELEVATION

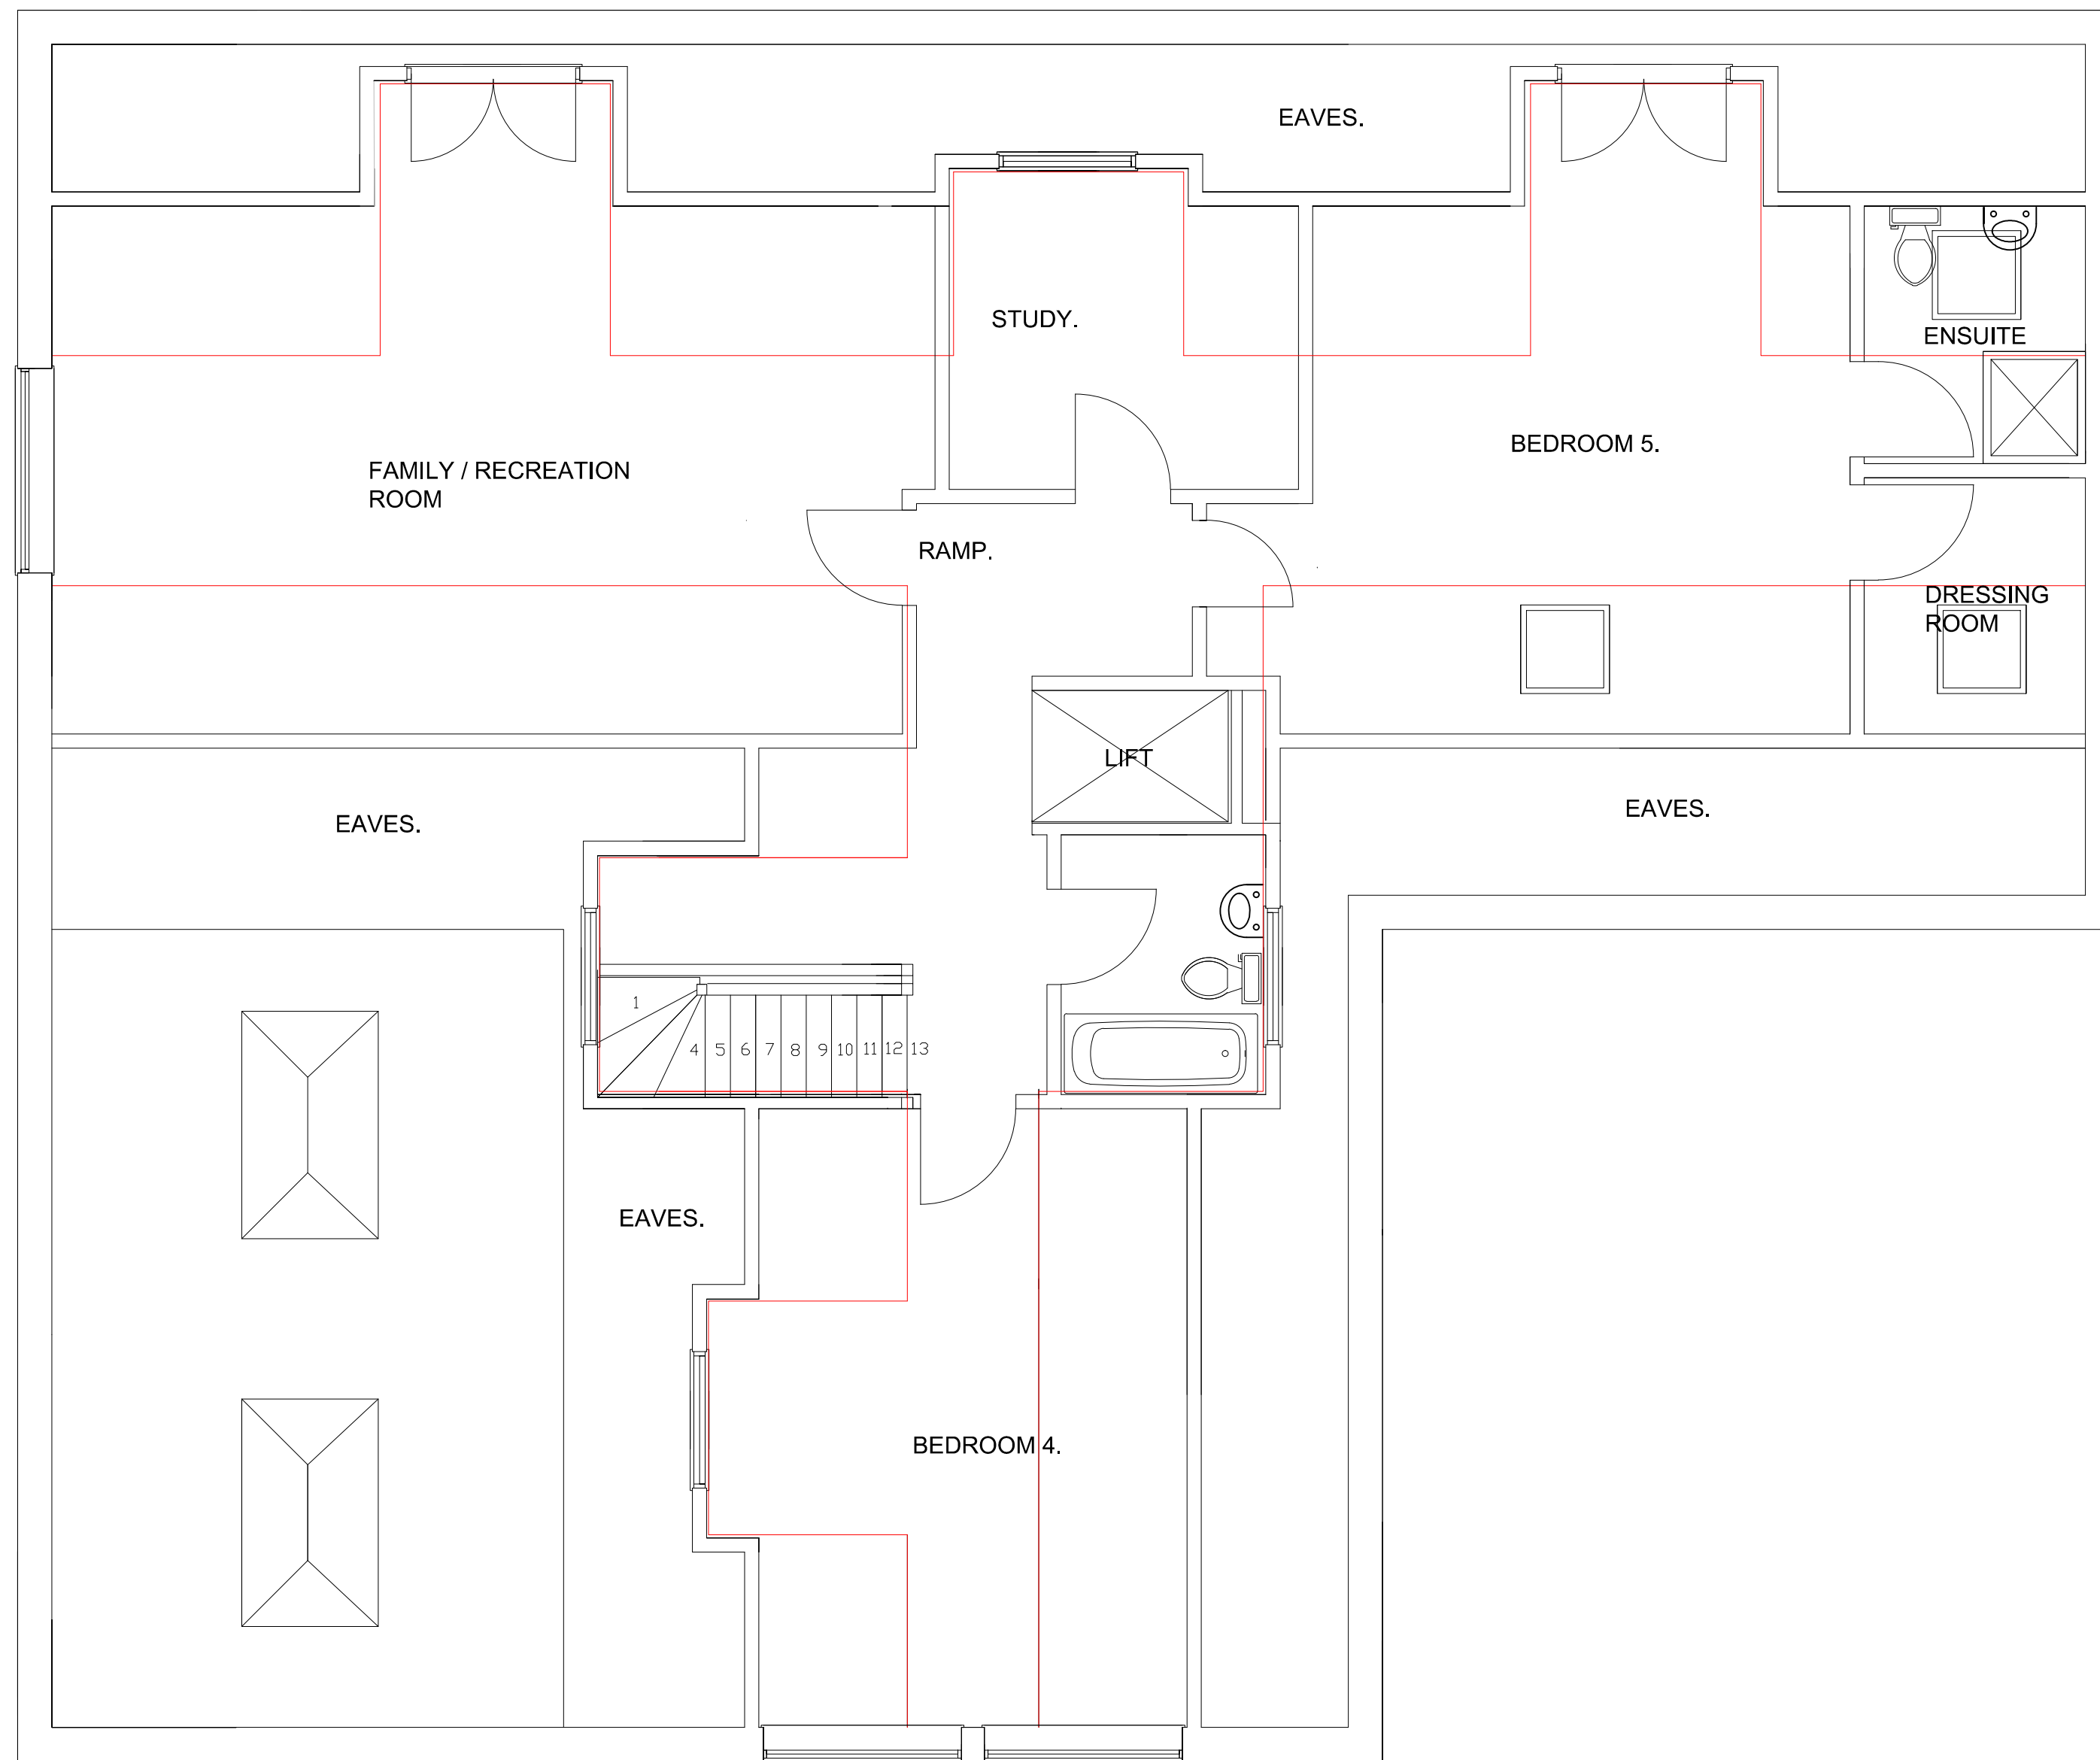


PROPOSED 1ST FLOOR.

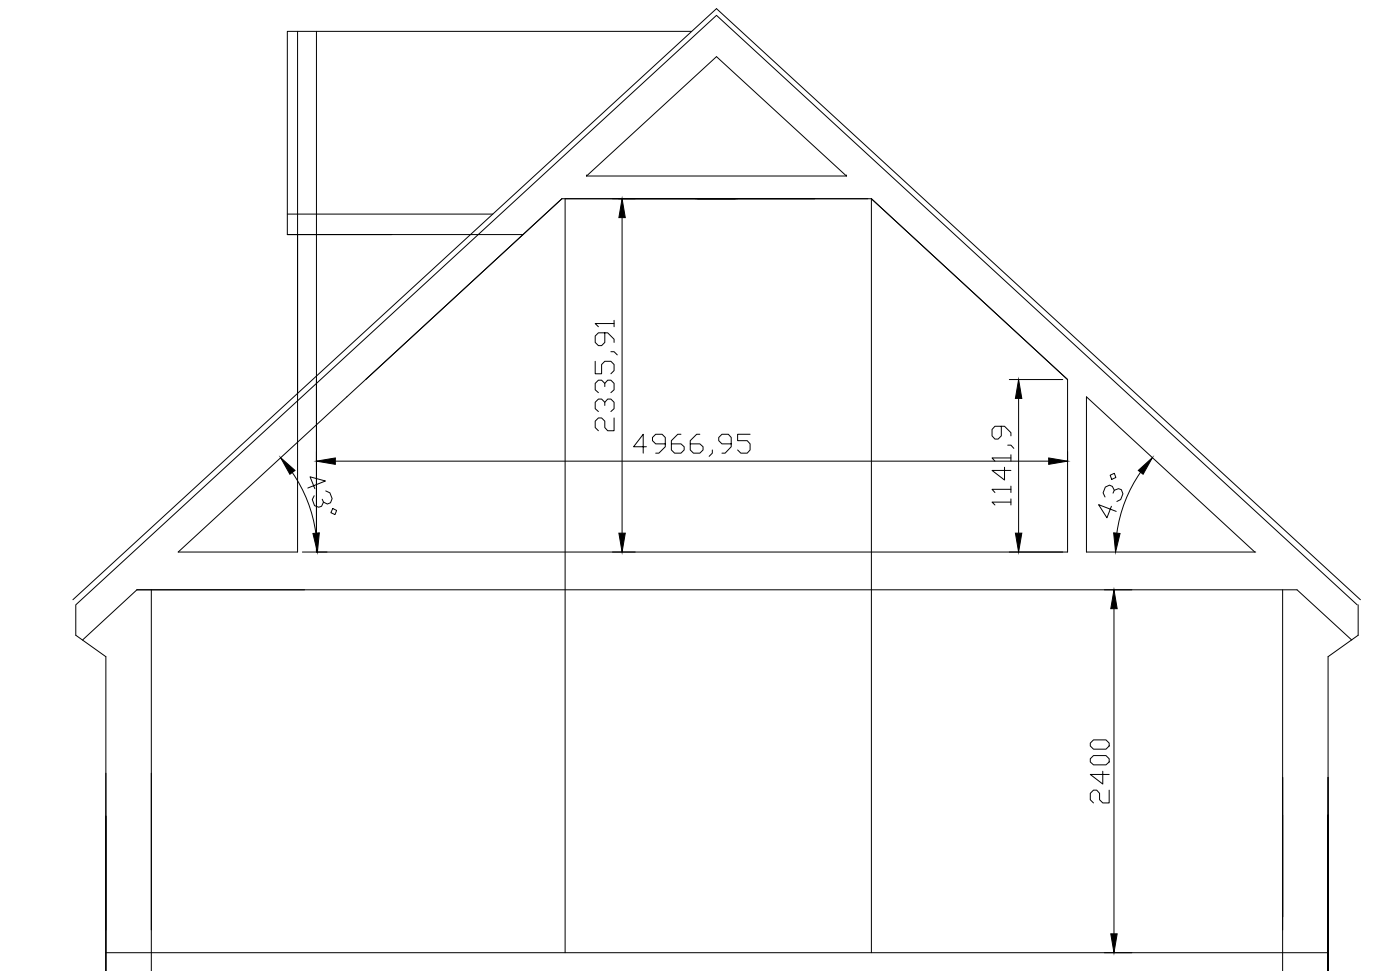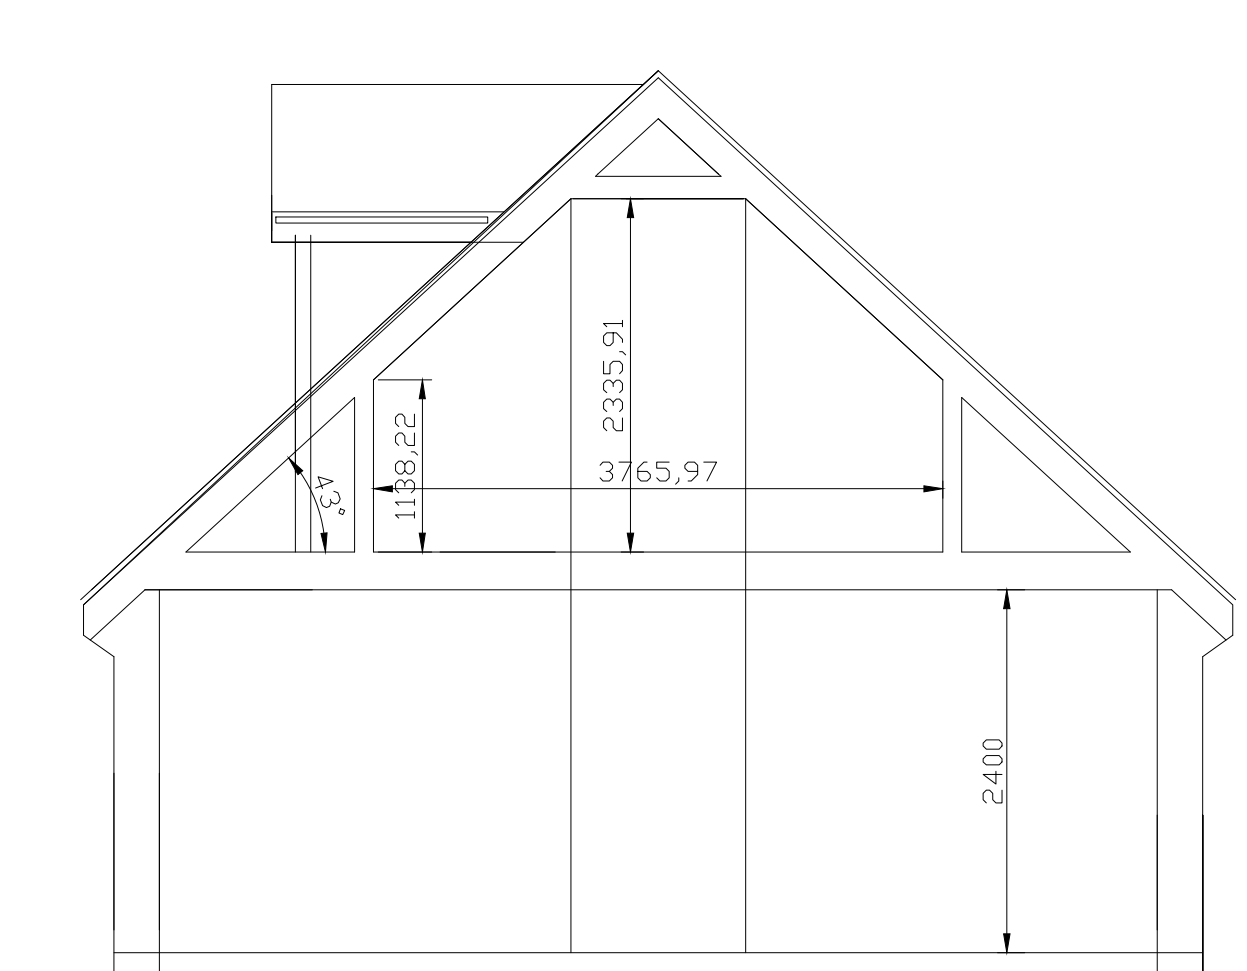

SECTIONS THROUGH DEVELOPMENT

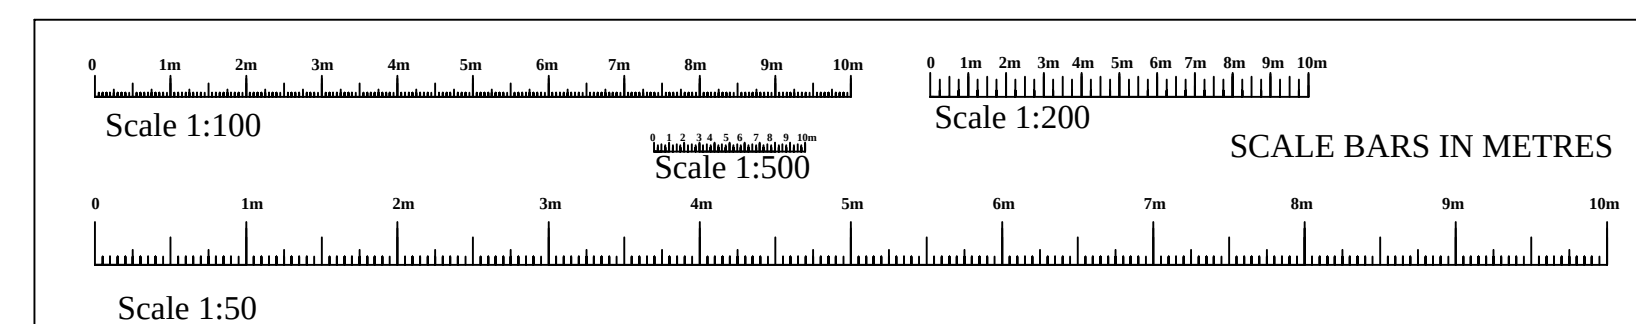

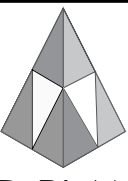client	Mr and Mrs Dubey.		
SITE ADDRESS	13 The Beeches, Lydiard Millicent SN5 3LT.		
PROJECT	Proposed Redevelopment to include a single storey side extension rooms in loft and annex.		
 RAND PLANNING CONSULTANCY LTD	Phil Rand Cherry Tree House Clardon lane Purton, Wiltshire SN5 4HN TEL 01793 771128		
	Drawn by Phil Rand	Drawing No 03	
Scales 1:500 1:100 1:50	Date 27nd Jan 2025		

8

7

6

5

4

3

2

1

D

C

B

A