


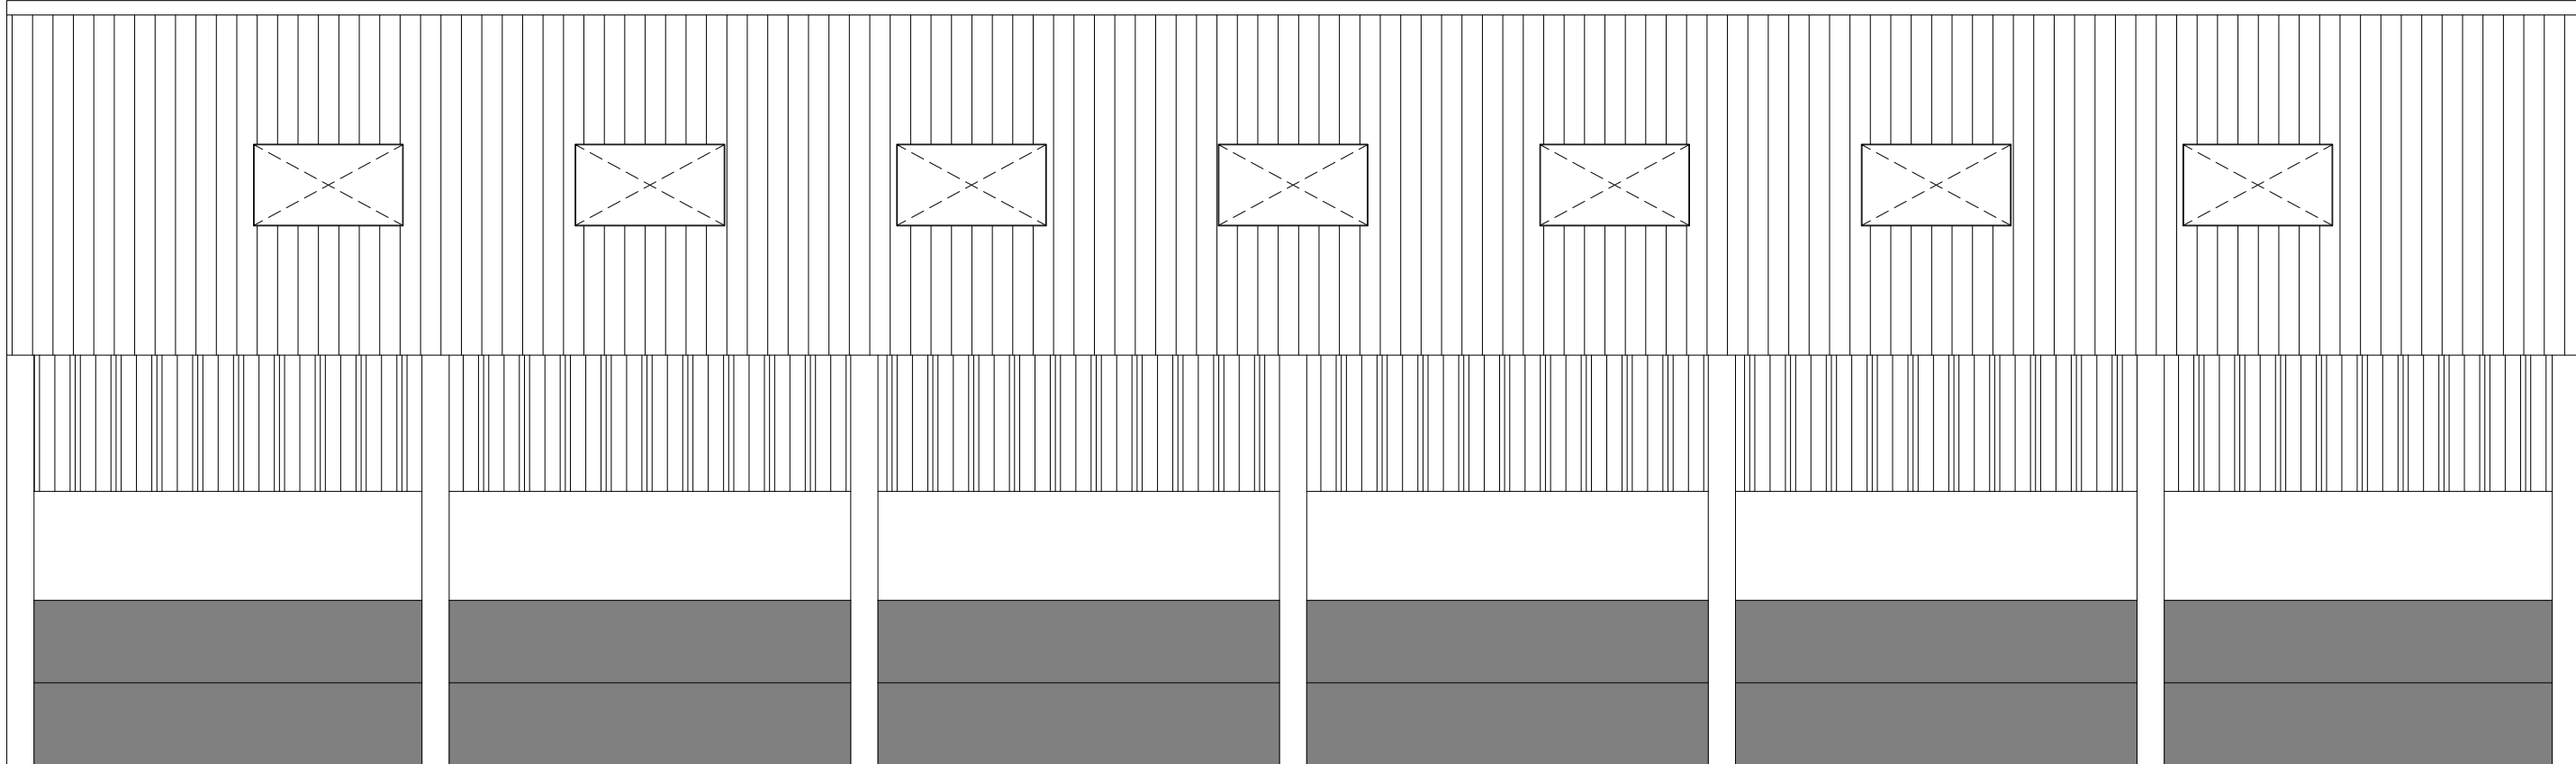


Fibre Cement Roof in Natural Colour
(with 20% Roof Lights)

Tin Cladding in Juniper Green

Pre-cast Concrete Panels
(2 x 1.2m High)

North West Elevation

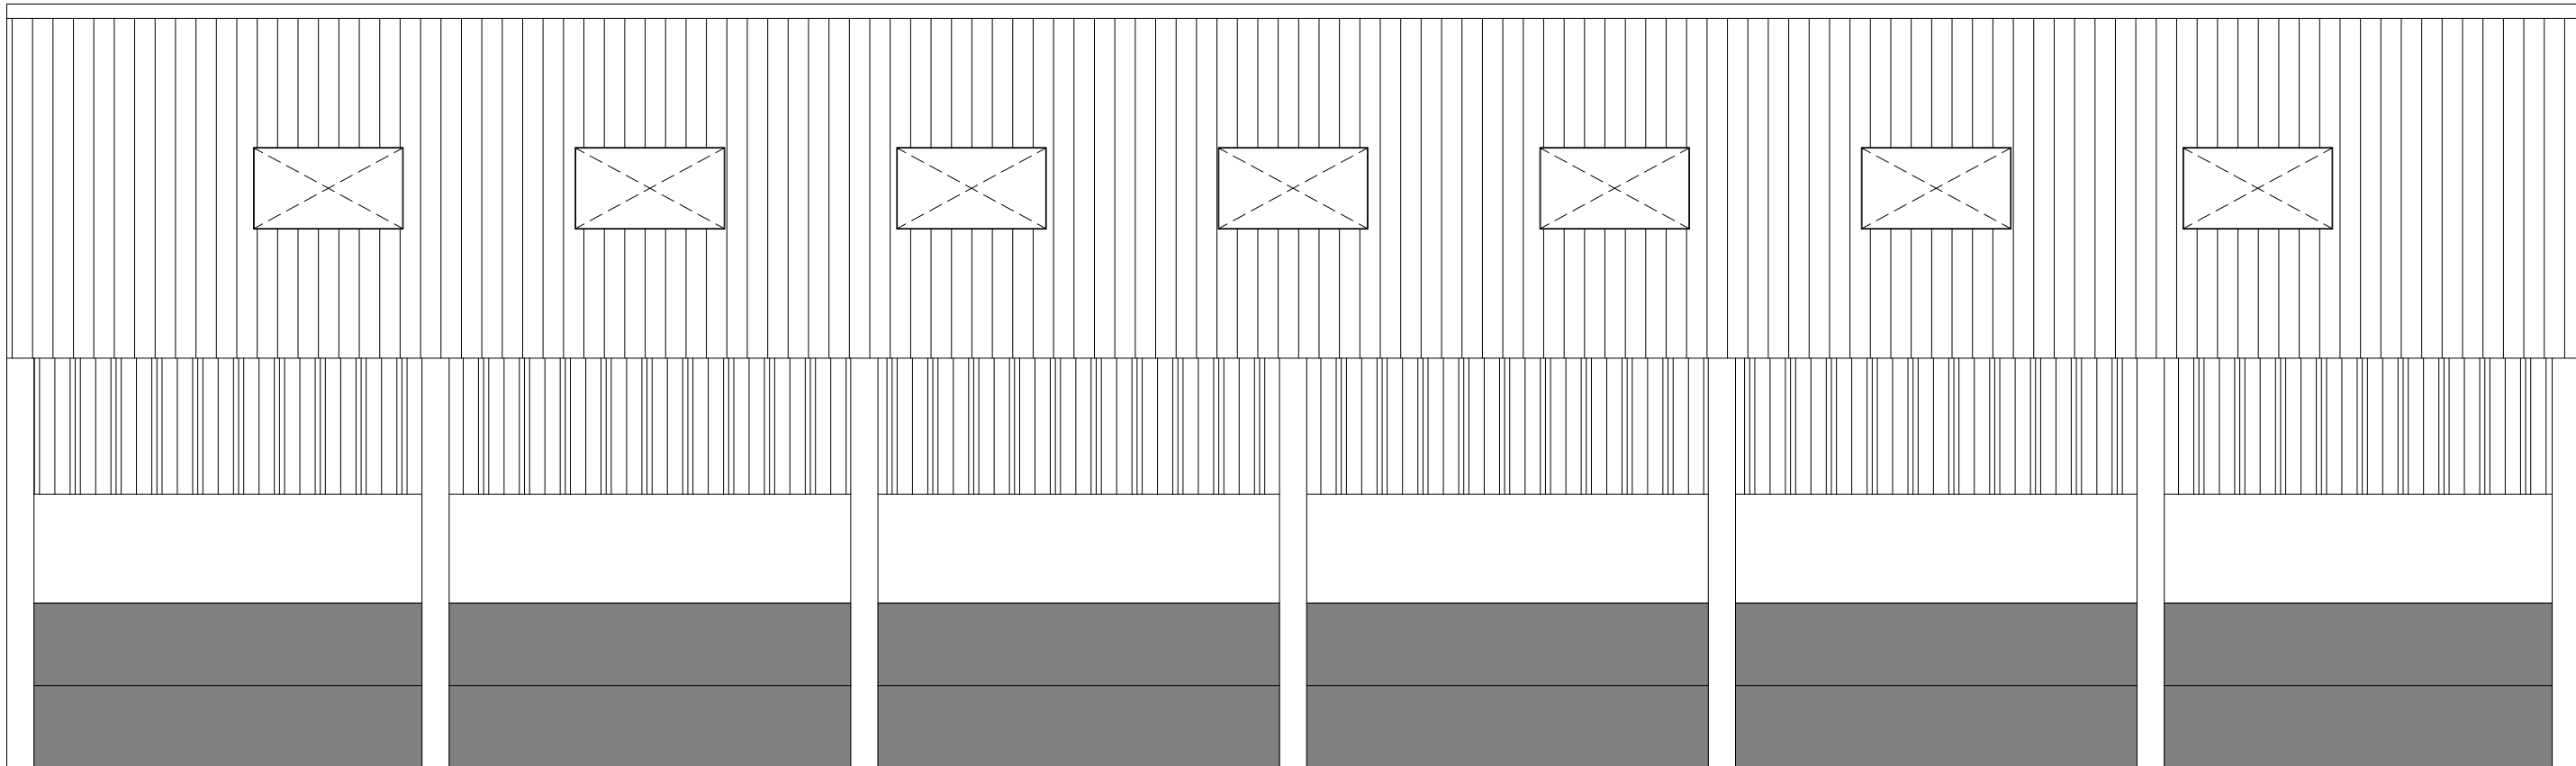

South East Elevation

WOOLLEY
& WALLIS

4-5 Hughenden Yard, Marlborough
Wiltshire, SN8 1LT
Tel: 01672 515252
www.wvw.co.uk

Client:

TAC Page & Partners

Site Address:

Lower Dunge Farm
Bratton Road
West Ashton
Trowbridge
BA14 6AX

Drawing Title:

Proposed Livestock Building
Elevations

Drawn by:

LDP

Scale:

1:100

Sheet:

A1

Date:

03/09/2025

Drawing No:

TP-LIVESTOCK2

Rev:

-