





Fibre Cement Roof (Natural Colour)

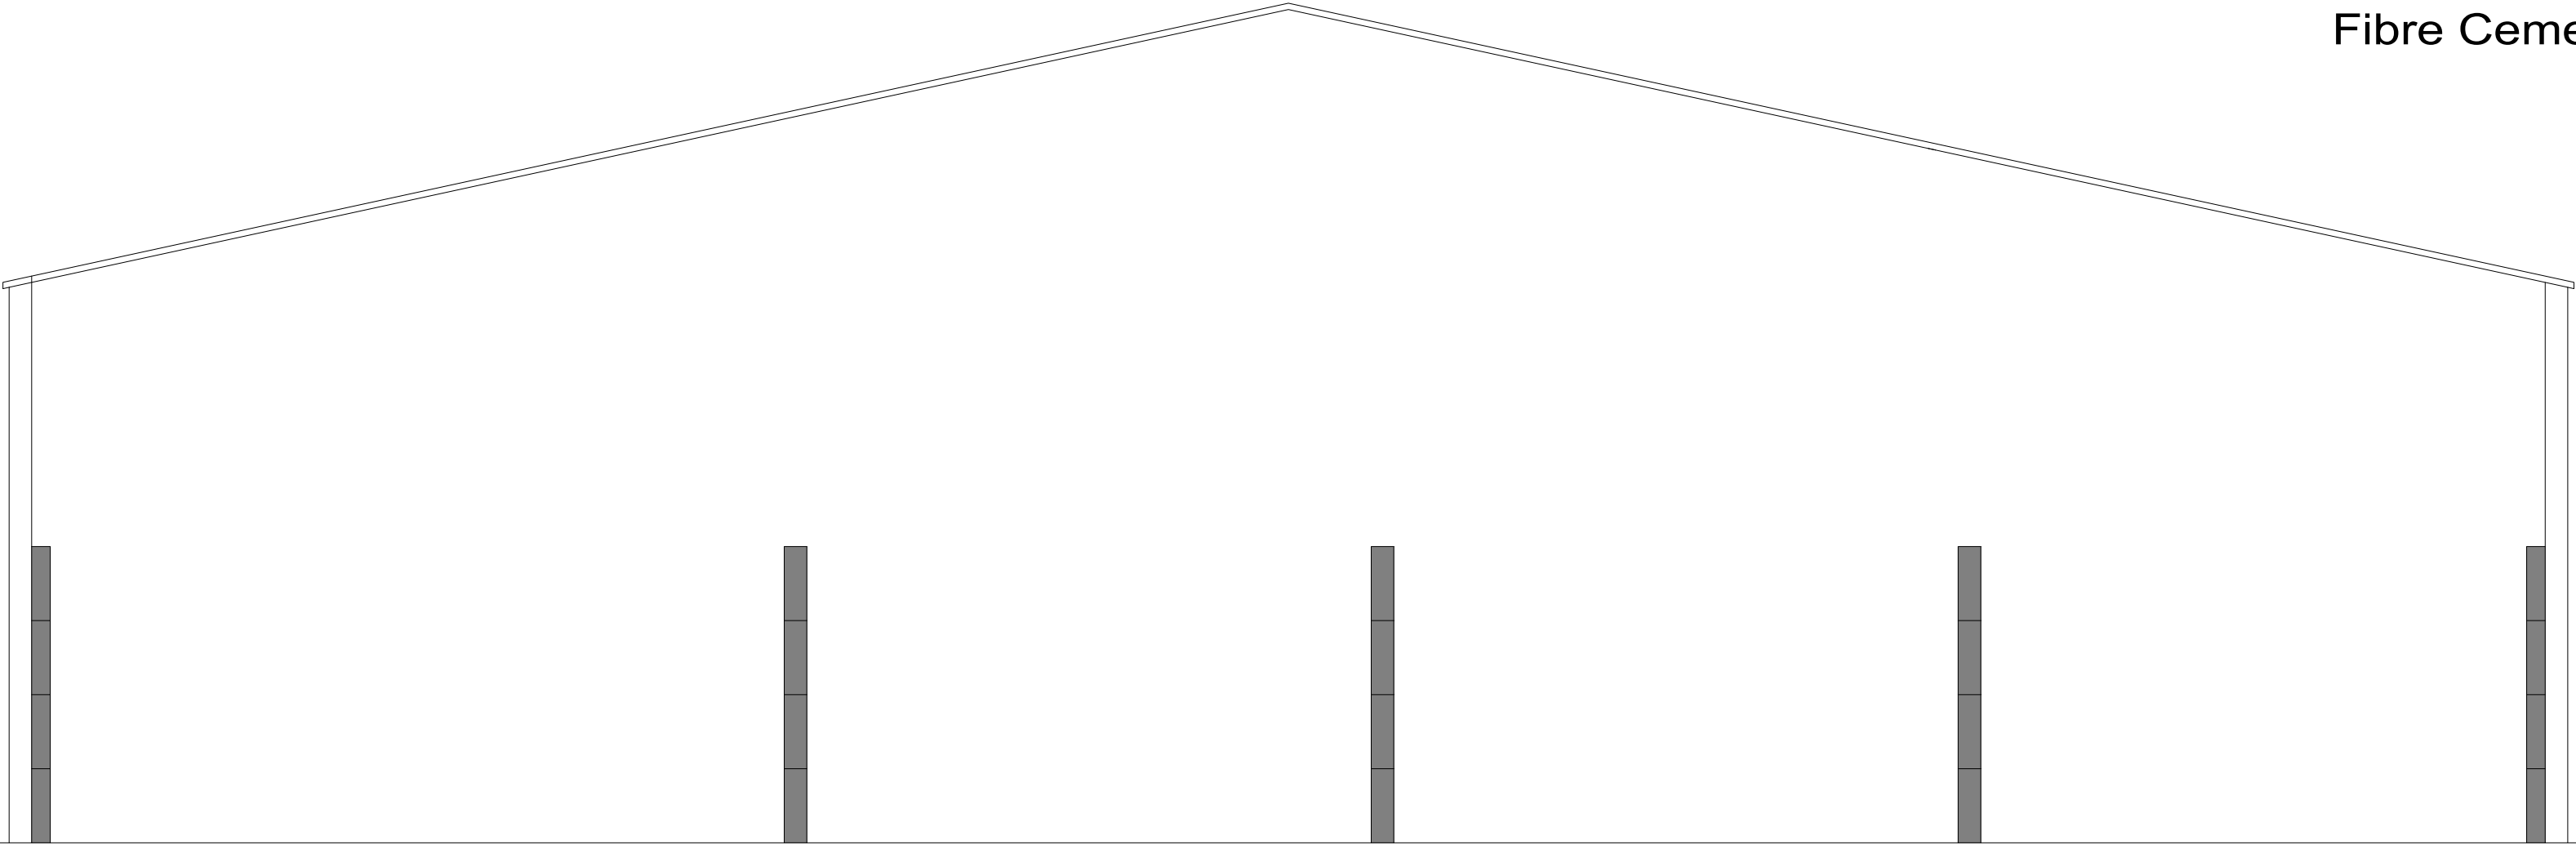

Proposed South West Elevation

Vented Tin Cladding (JUNIPER GREEN)

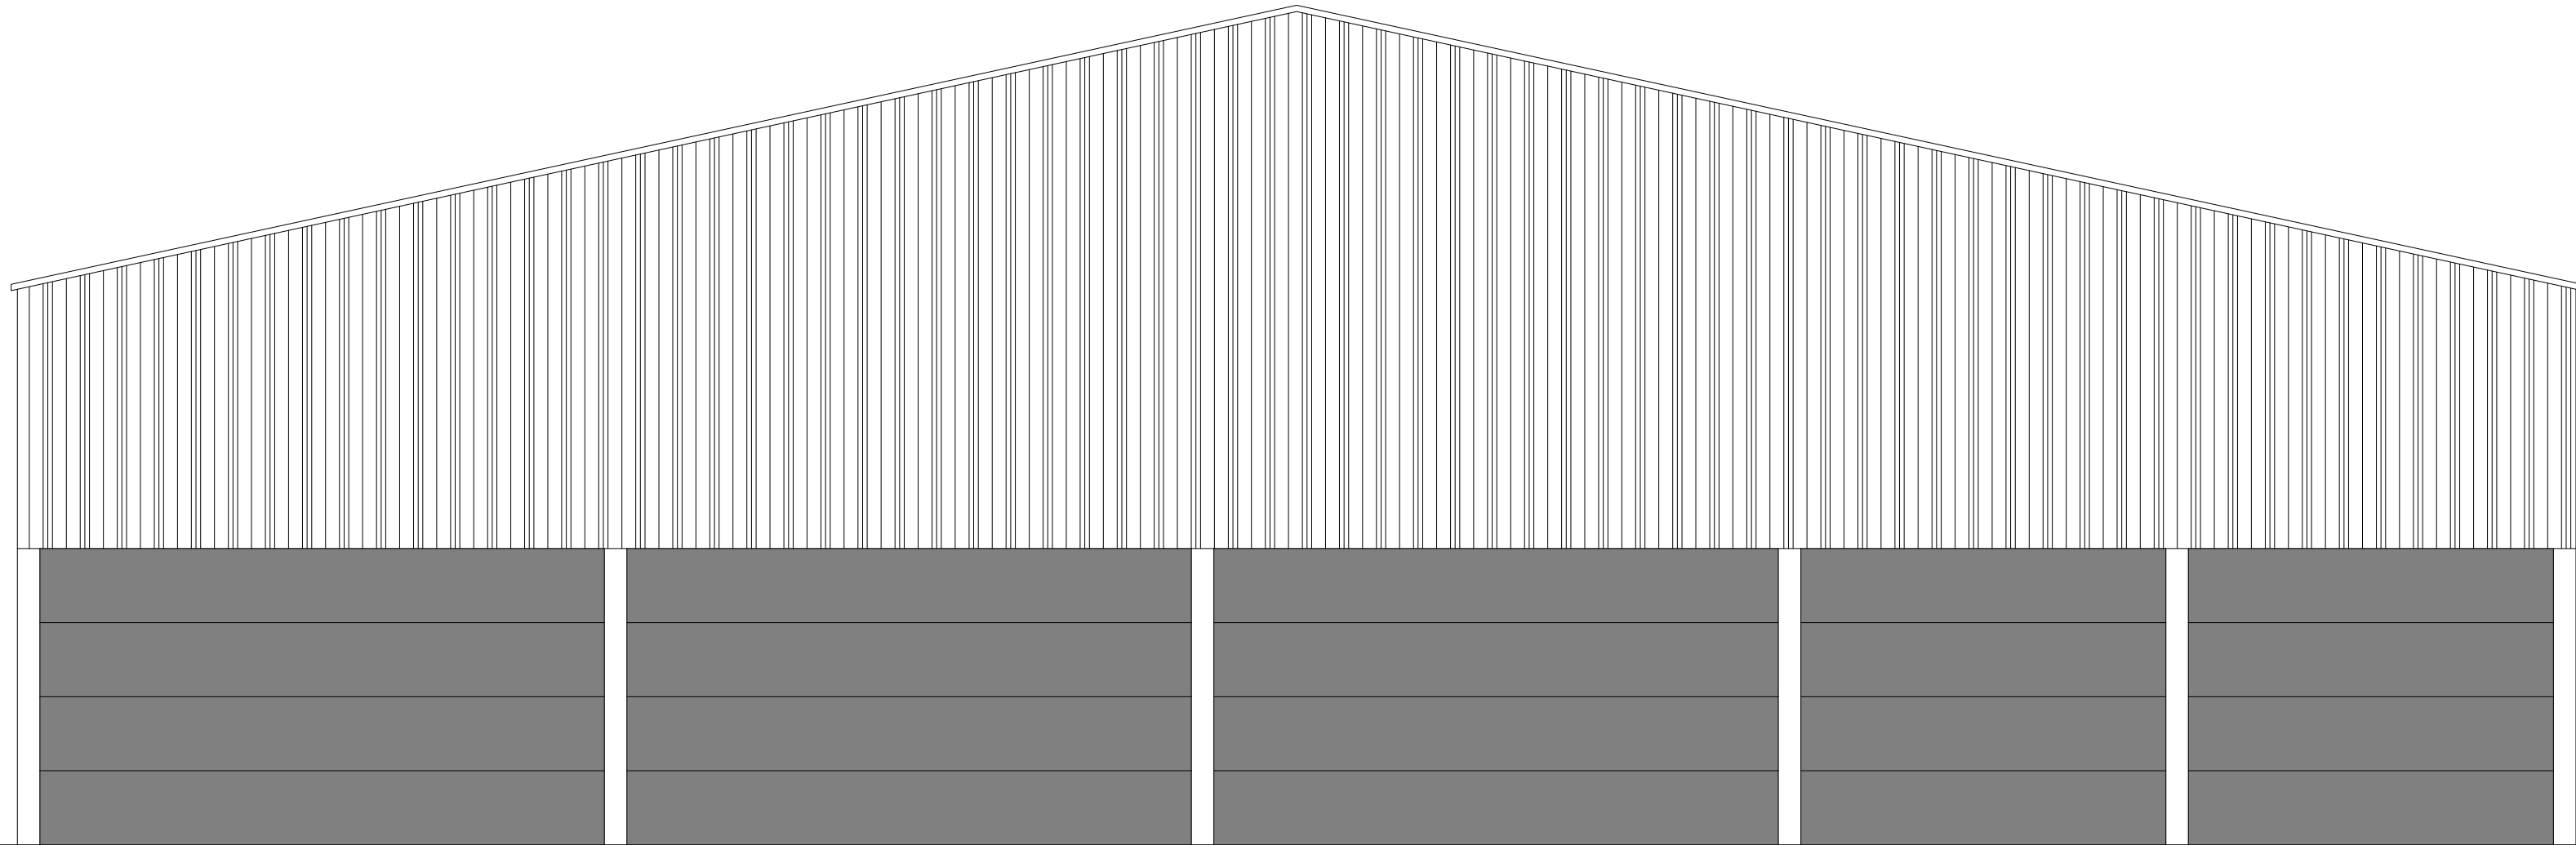

Pre Cast Concrete Panel (1.2m x 4 units)

Proposed North East Elevation

WOOLLEY
& WALLIS

4-5 Hughenden Yard, Marlborough
Wiltshire, SN8 1LT
Tel: 01672 515252
www.w-w.co.uk

Client:

TAC Page & Partners

Site Address:

Lower Dunge Farm
Botton Street
West Ashton
Trowbridge
BA14 6AX

Drawing Title:

Proposed Store
Elevations

Drawn by:

LDP

Scale:

1:100

Sheet:

A1

Date:

03/09/2025

Drawing No:

TP-MUCK1

Rev:

-