




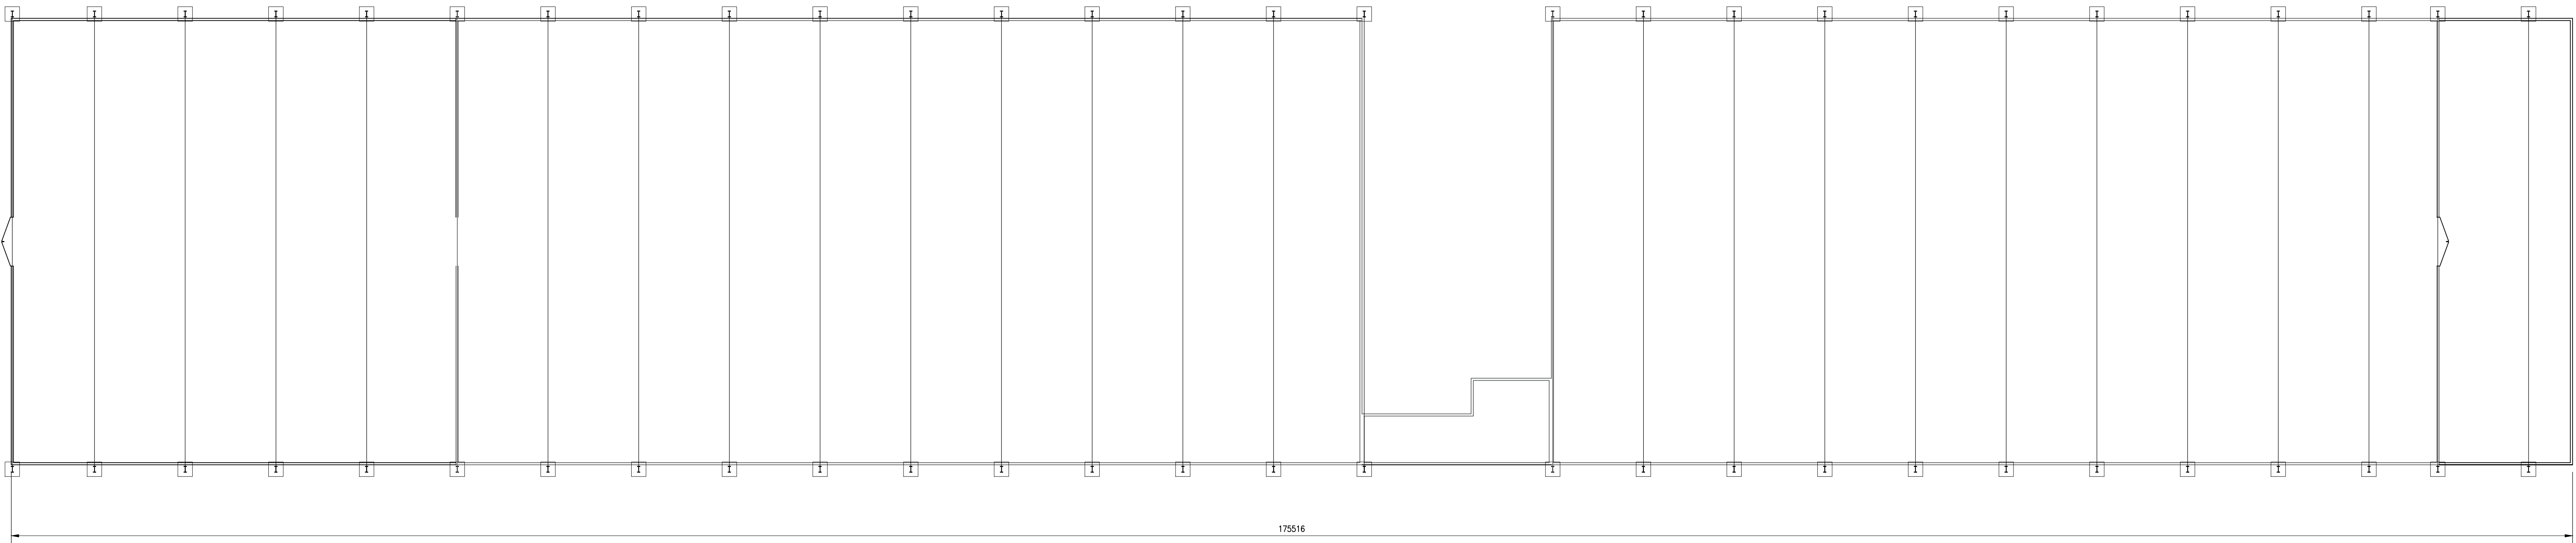


FLOOR PLAN
Scale 1:200

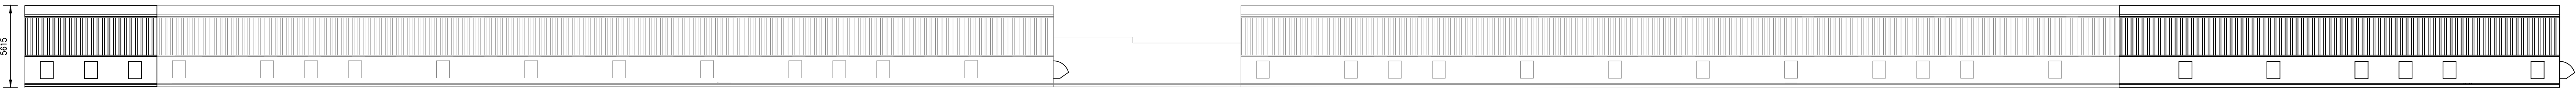


NORTHWEST ELEVATION
Scale 1:200

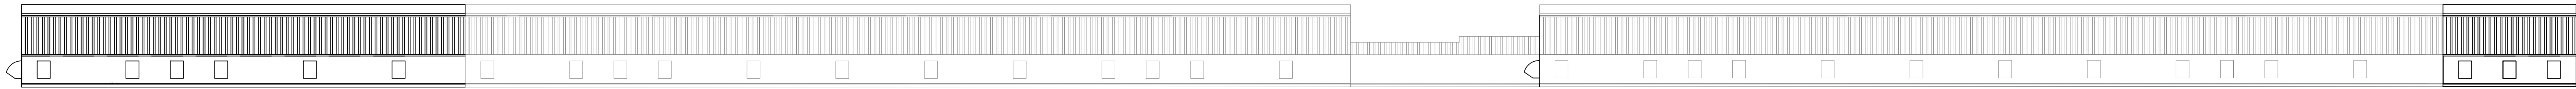

SOUTHEAST ELEVATION
Scale 1:200

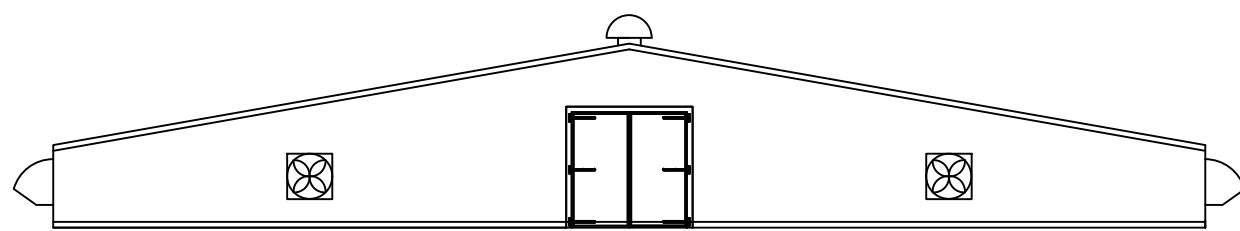

SOUTHWEST ELEVATION
Scale 1:200


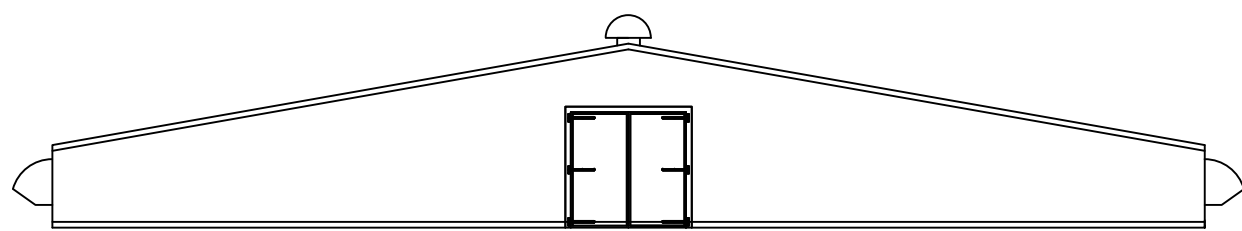


NORTHEAST ELEVATION
Scale 1:200

NOTE:
Plans provided by others



- NOTES:
1. Use written dimensions only. All dimensions to be checked on site and any discrepancies reported to ACORUS immediately. If in doubt ask.
 2. Where relevant, significant hazards have been identified on the drawing. Hazards which should be obvious to a competent contractor or unforeseeable have not been identified.
 3. This drawing is confidential and remains the exclusive property of ACORUS.
 4. Ordnance Survey Paper Map Copying Licence Number: 100039456.
 - © ACORUS Rural Property Services Ltd.

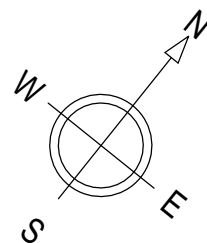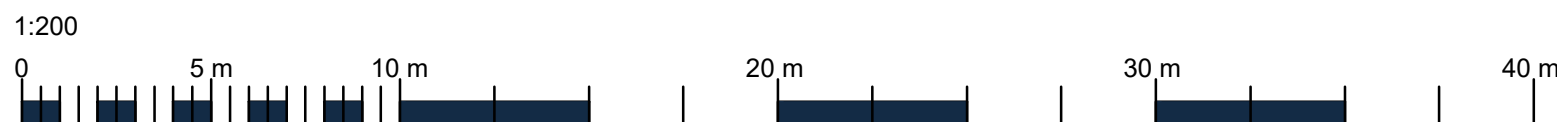

Rev.	Date	Description	Drawn	Chk.
Rev.	Date	Amendment	Drawn	Checked
PROJECT				
Mr R Lanning				
Oakstone Farm, Bratton Road, West Ashton				
Trowbridge, Wiltshire BA14 6AX				
TITLE				
Poultry Extensions				
Building 2 existing plan and elevations				
SCALE				
AS SHOWN	040	JUN 25	JT	JW
JW/2401/0425		-200_07		REVISION

Planning. Design. Property.

acorus.co.uk