




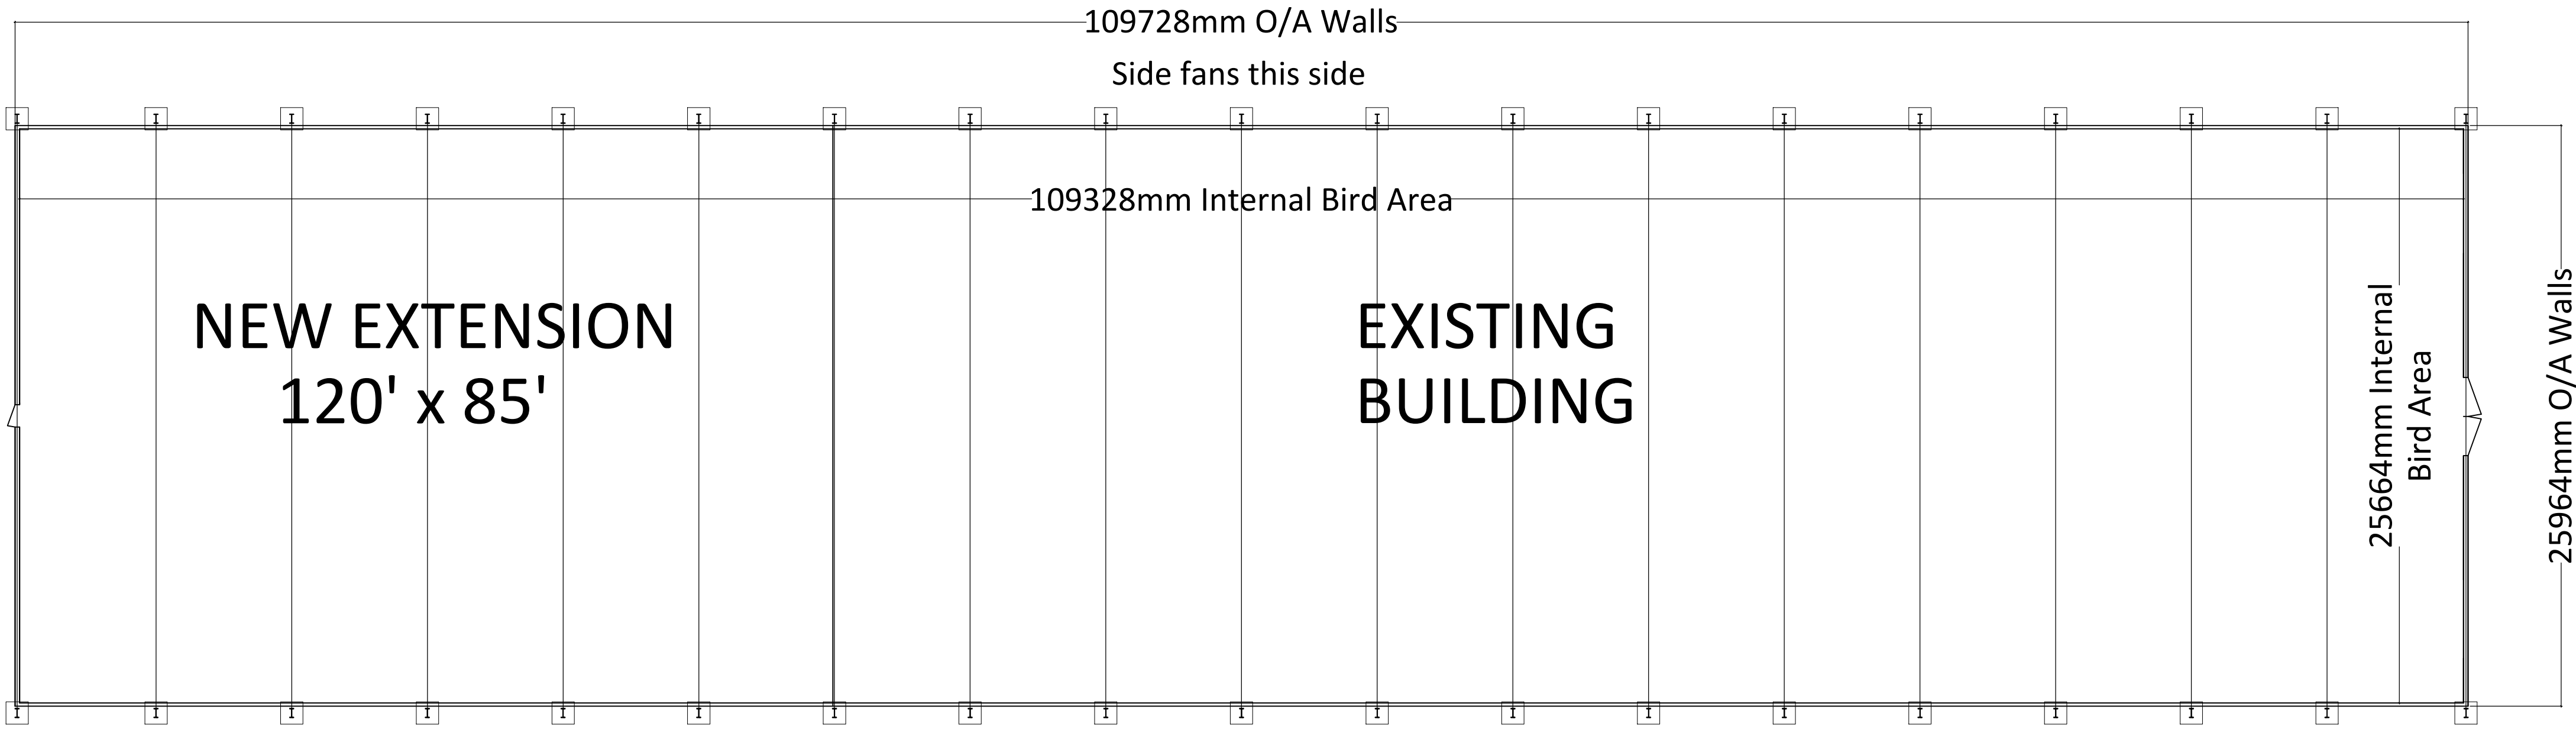


FLOOR PLAN
Scale 1:200

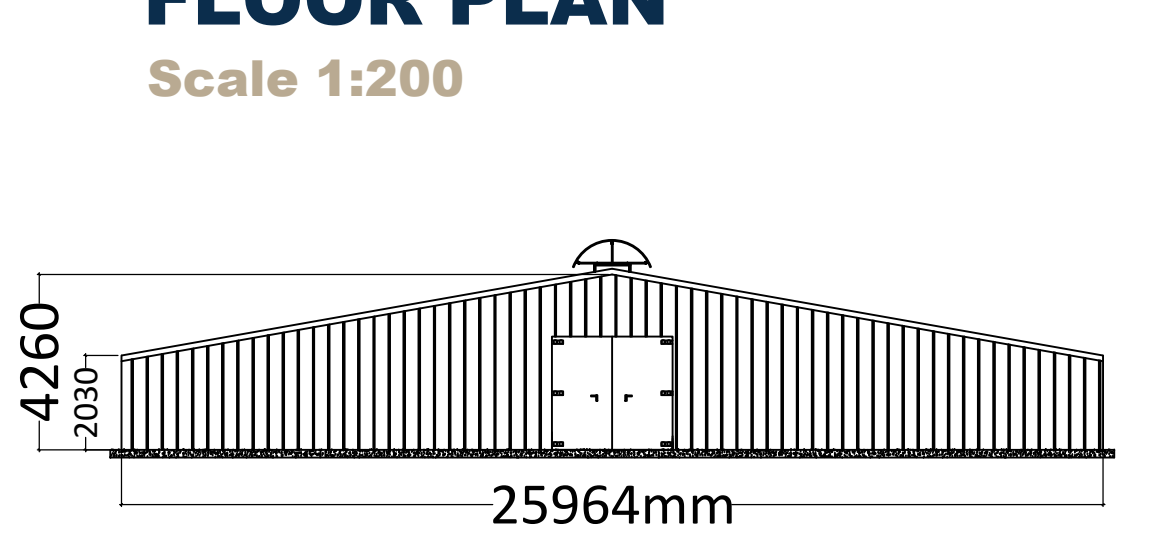


NORTHEAST ELEVATION
Scale 1:200

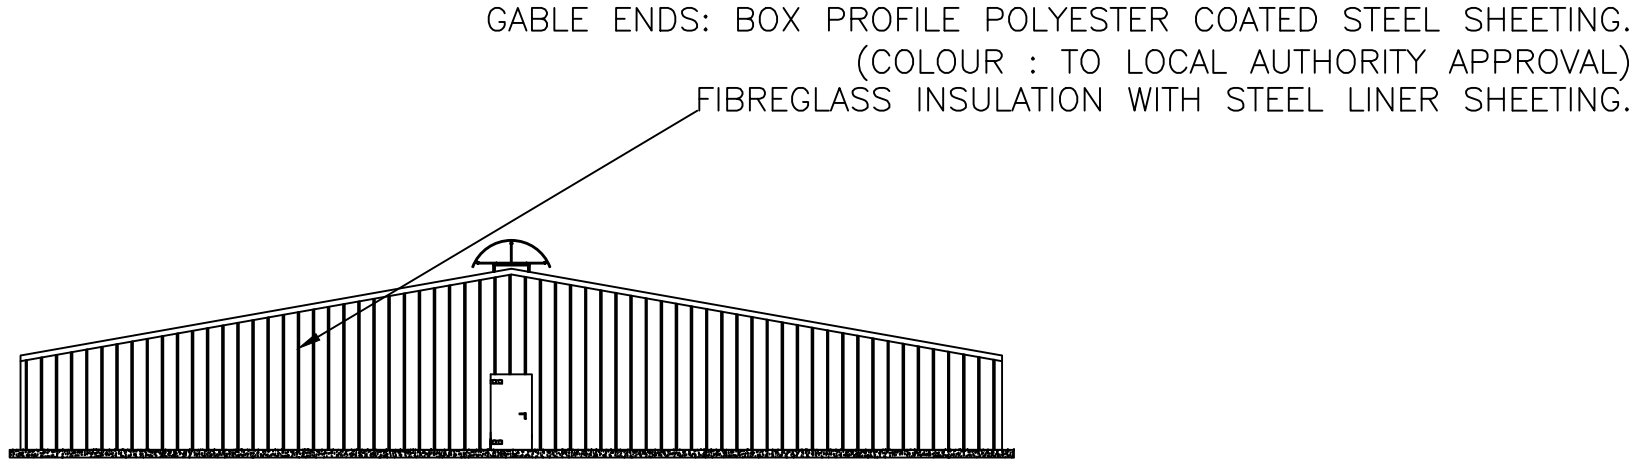

SOUTHWEST ELEVATION
Scale 1:200

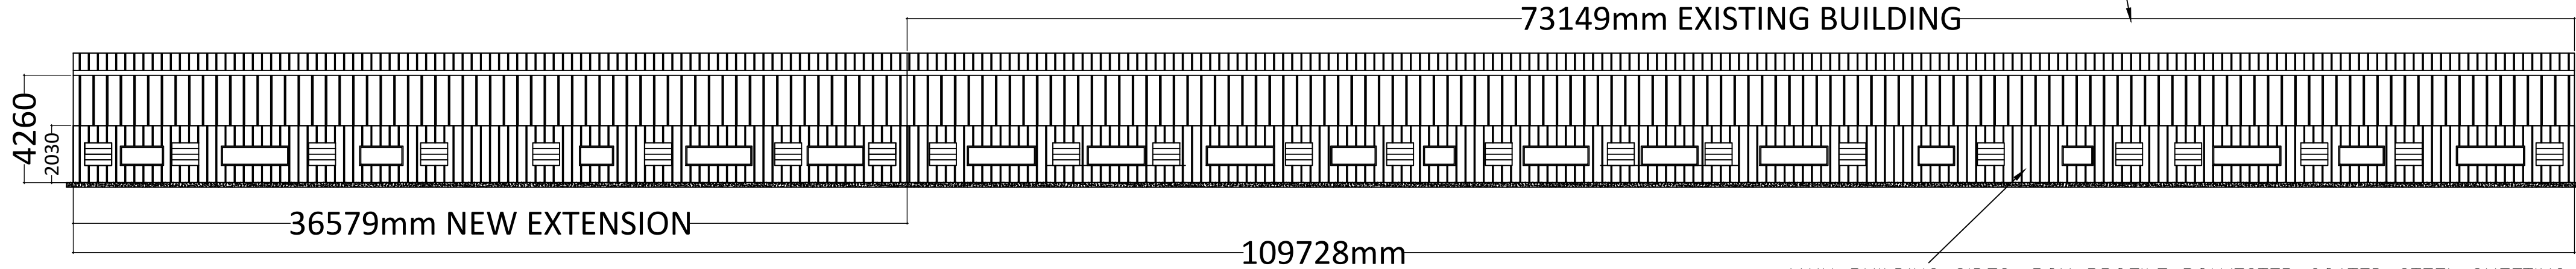



NORTHWEST ELEVATION
Scale 1:200

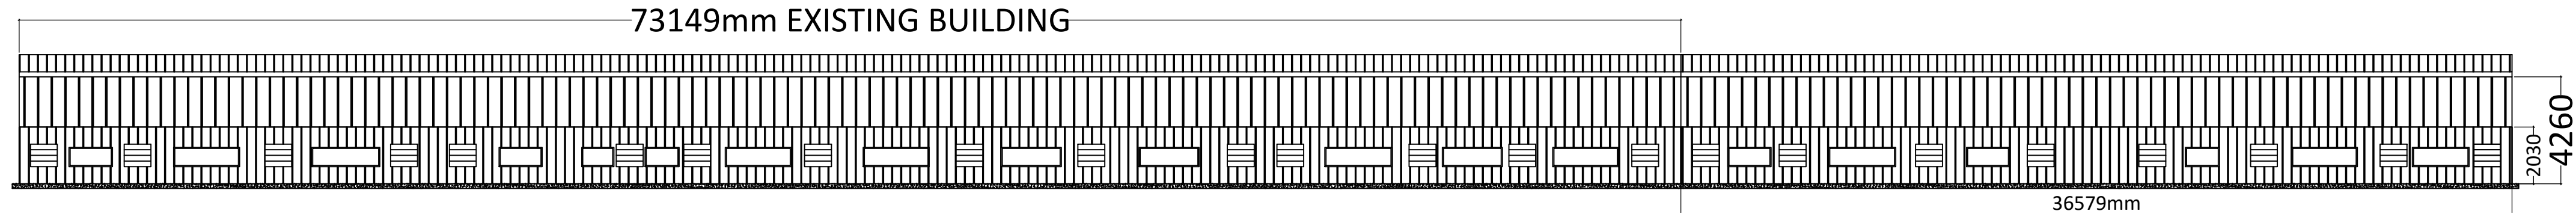

SOUTHEAST ELEVATION
Scale 1:200



- NOTES:
1. Use written dimensions only. All dimensions to be checked on site and any discrepancies reported to ACORUS immediately. If in doubt ask.
 2. Where relevant, significant hazards have been identified on the drawing. Hazards which should be obvious to a competent contractor or unforeseeable have not been identified.
 3. This drawing is confidential and remains the exclusive property of ACORUS.
 4. Ordnance Survey Paper Map Copying Licence Number: 100039456.
- © ACORUS Rural Property Services Ltd.

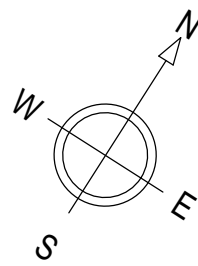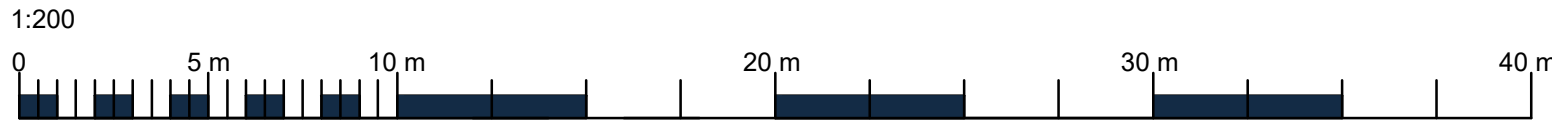

Rev	Date	Description	Dwn	Chk
Rev.	Date.	Amendment.	Drawn	Checked
PROJECT				
Mr R Lanning Oakstone Farm, Bratton Road, West Ashton Trowbridge, Wiltshire BA14 6AX				
TITLE				
Poultry Extensions Building 1 Proposed plan and elevations				
SCALE				
AS SHOWN	@A1	JUN 25	JT	JW
JOB & DRAWING NO.				
JW/2401/0425 - 200_05				
REVISION				

Planning. Design. Property.

Regulated by RICS