




—TIMBER DOORS FINISHED IN  
CHARTWELL GREEN

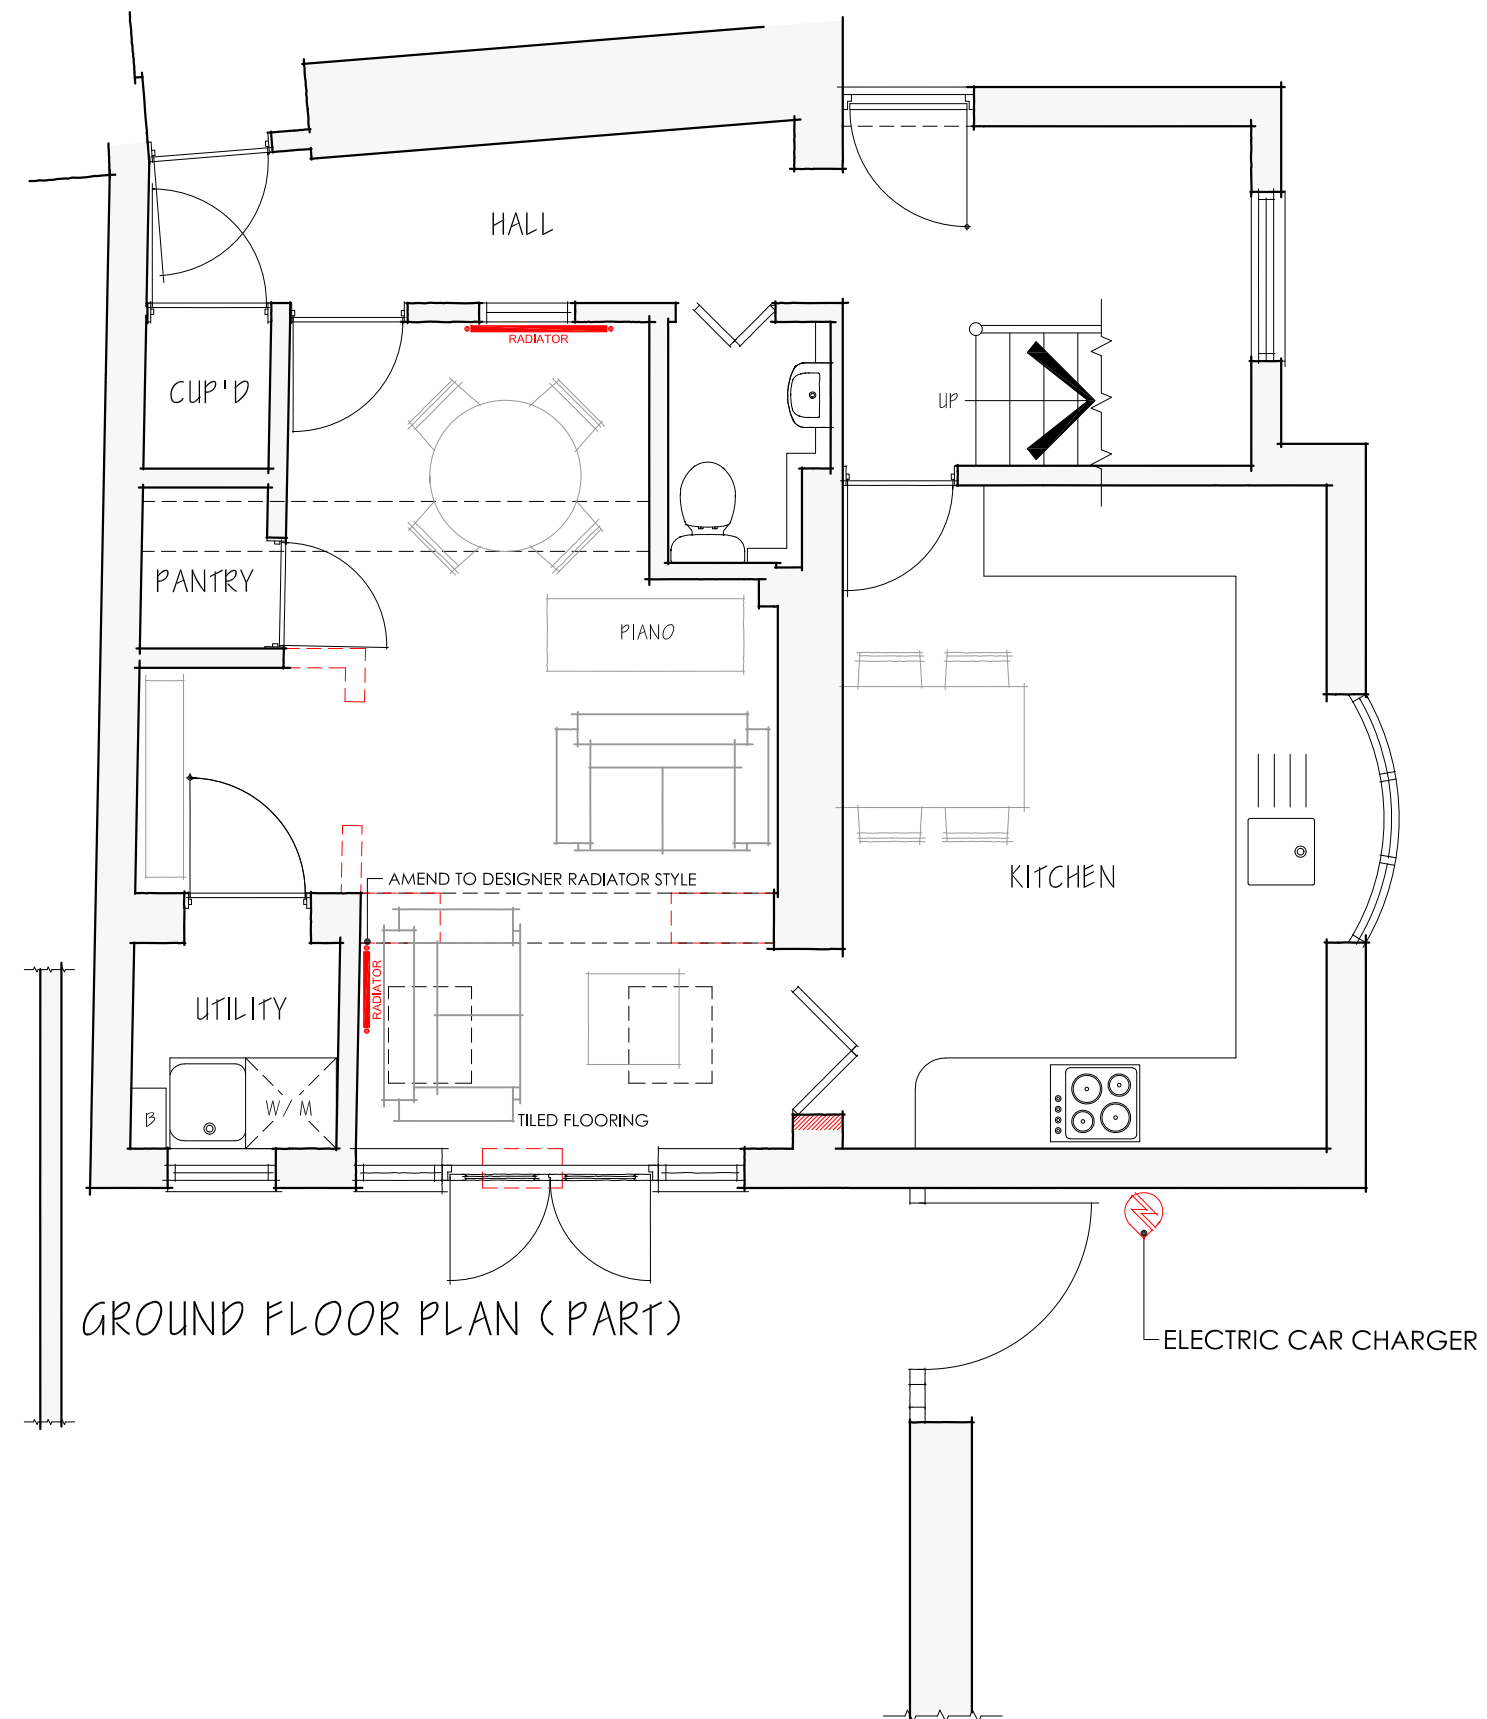

## GROUND FLOOR PLAN (PART)

## PLANNING DRAWING



Project  
PROPOSED ALTERATIONS, 32 WEST STREET,  
MALMESBURY, WILTSHIRE, SN16 0AR

|                                                       |
|-------------------------------------------------------|
| Description                                           |
| PROPOSED GROUND FLOOR PLAN (PART)<br>& WEST ELEVATION |

|       |         |       |         |
|-------|---------|-------|---------|
| Scale | PG Size | Drawn | Date    |
| 1:50  | A2      | -     | SEP '25 |

|            |          |
|------------|----------|
| Drawing No | Revision |
| 5822/50    | C        |