



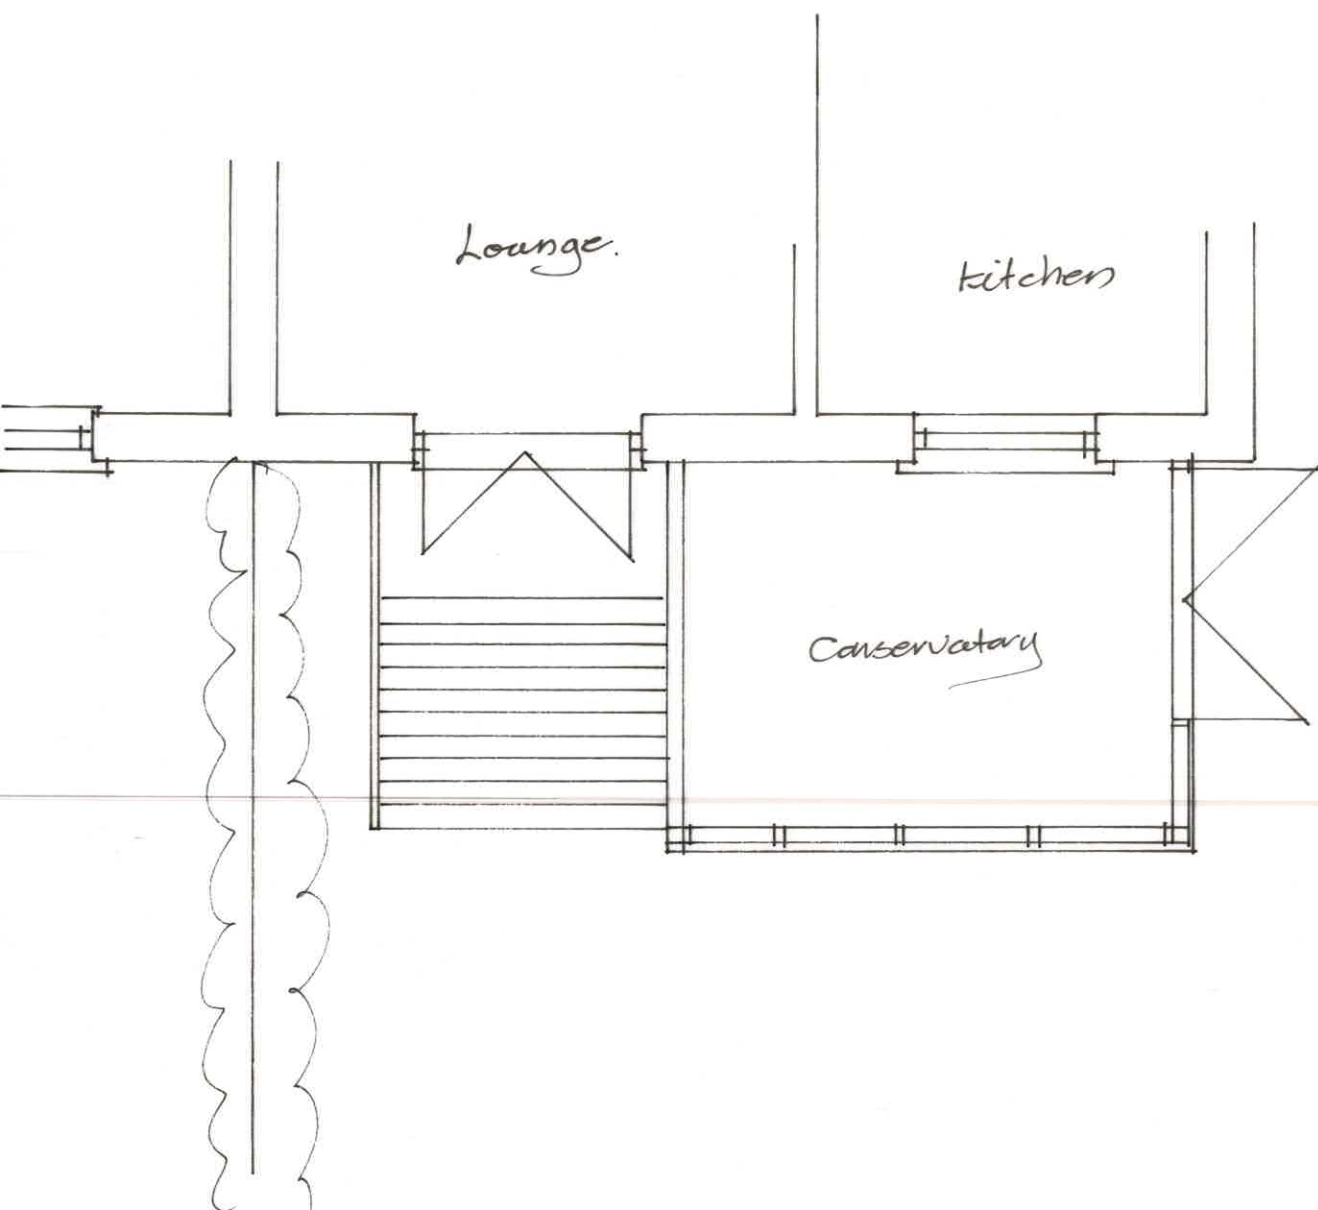

Ground Floor Plan Existing 1:50



Rear
Elevation Existing 1:100

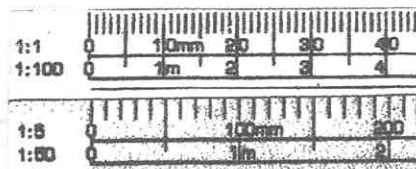

 3 Potley Lane Corsham, Wilts SN13 9RY 01225811057	
Project <i>Hill View</i> <i>Chapel Lane</i> <i>Pox SN13 8NU</i>	
Drawing <i>Plan & Elevations</i> <i>Existing</i>	
Scale 1:50 1:100	Drawing No 2652/1
Date Oct 2025	Drawn Chris Hyde