



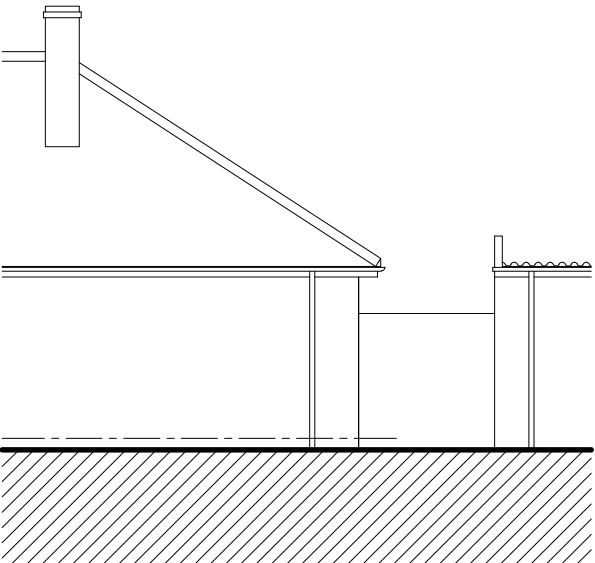

South East Elevation



North East Elevation

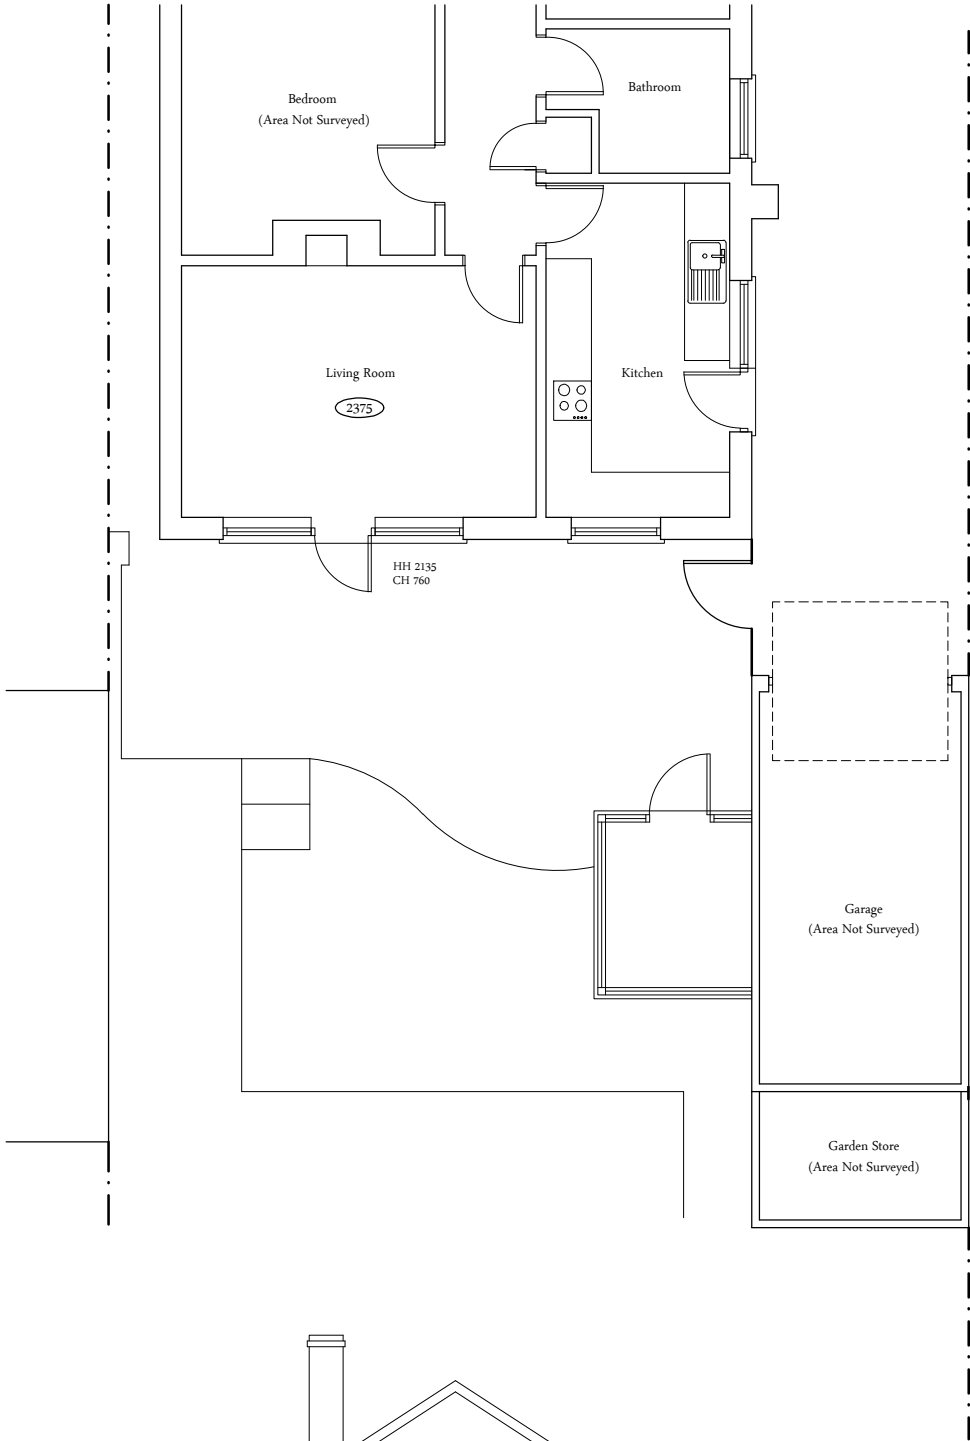

North West Elevation

NOTES:

1. This drawing is copyright of Larkham Design Ltd and must not be used without their permission.

2. This drawing has been produced to support a planning application and should not be used for any other purpose

N

Metres

0

1

2

3

4

5

Scale Bar (1:100 at A3)

Existing Schedule of Materials

Walls	Brickwork
Windows	White UPVC
Doors	White UPVC
Roof	Interlocking concrete tiles
R.W Goods	White half round UPVC,

Rev	Amendment	Date

LARKHAM DESIGN LTD

ARCHITECTURAL SERVICES

Field View Barn, Longhedge, Salisbury, Wilts. SP4 6RS

Tel: 01722 322193

info@larkhamdesign.co.uk

www.larkhamdesign.co.uk

Client & Project Address:

Mr & Mrs D Sainsbury

60 Downsway,
Salisbury,
Wilts.
SP1 3QW

Project Description:

Proposed Single Storey Rear
Extension & Internal Alterations

Drawing Title:

Existing Plan &
Elevations

Scale:

1:100 at A3

Drawing Ref:	Rev:
1014/Ex/02	