


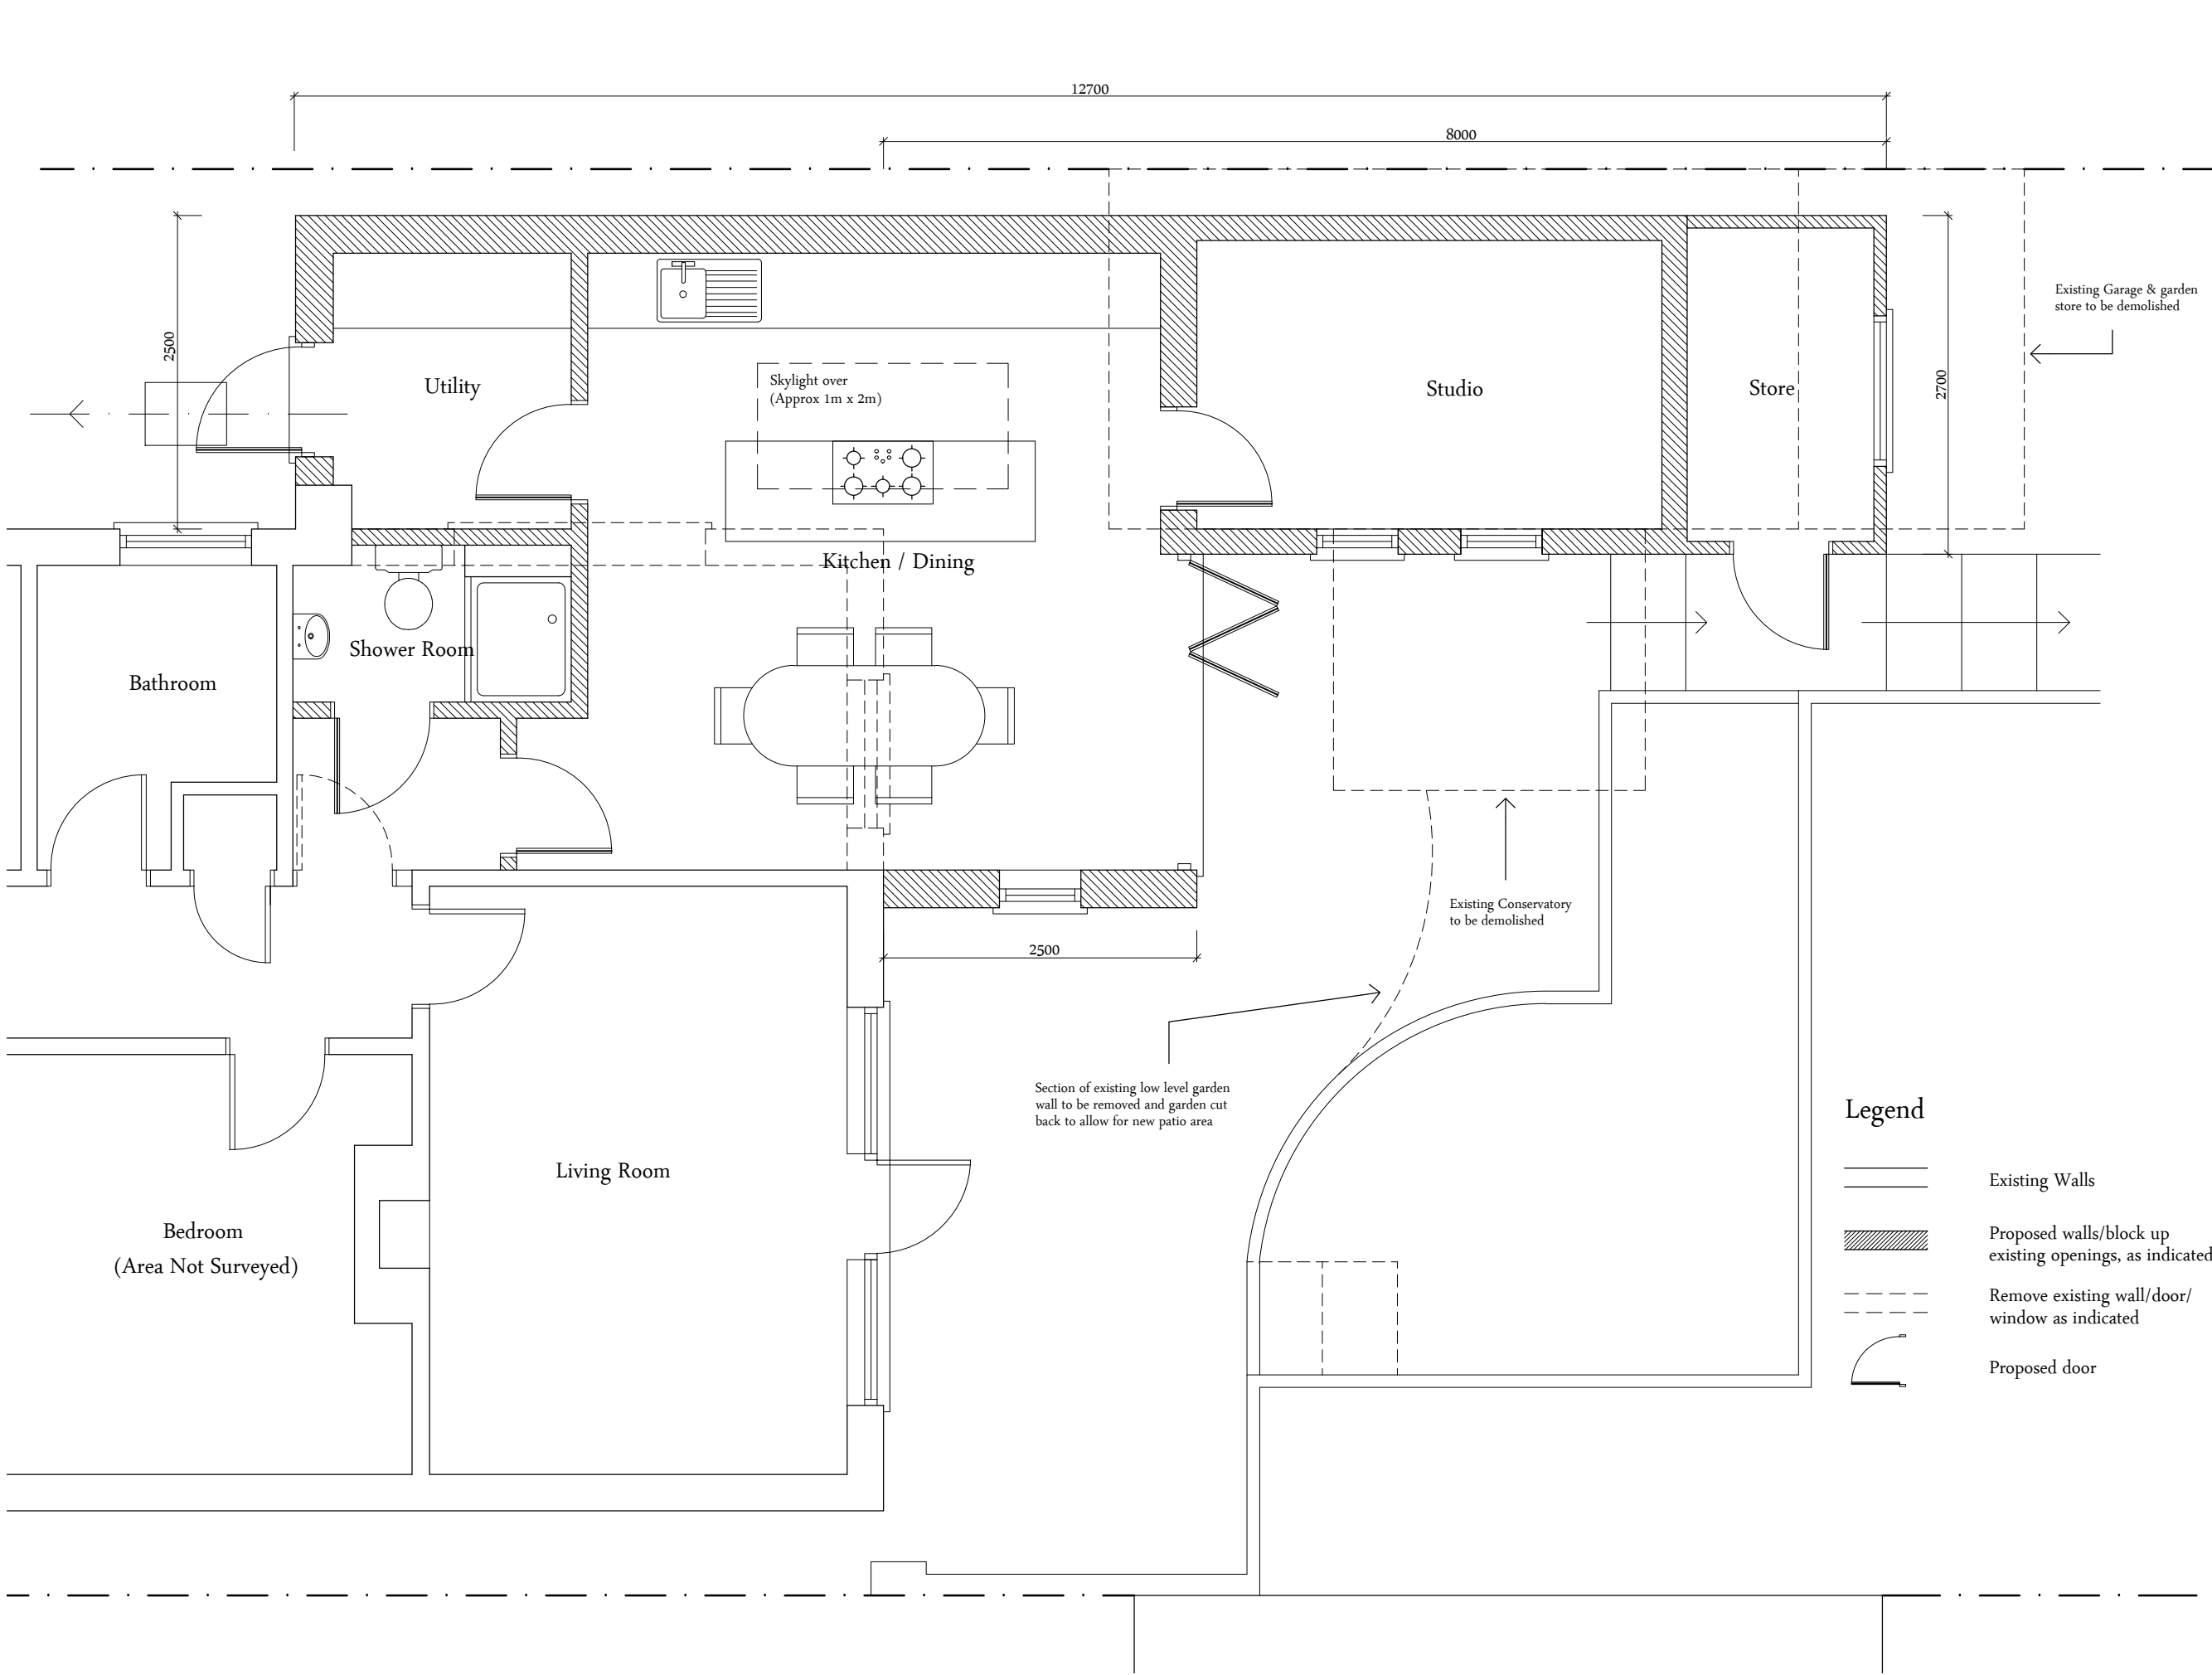

NOTES:

- This drawing is copyright of Larkham Design Ltd and must not be used without their permission.
- This drawing has been produced to support a planning application and should not be used for any other purpose

Metres

0 0.5 1 1.5 2

Scale Bar (1:50 at A3)

Rev	Amendment	Date
	Planning Issue	

LARKHAM DESIGN LTD
ARCHITECTURAL SERVICES

Field View Barn, Longhedge, Salisbury, Wilts. SP4 6RS

Tel: 01722 322193 info@larkhamdesign.co.uk
www.larkhamdesign.co.uk

Client & Project Address:

Mr & Mrs D Sainsbury

60 Downsway,
Salisbury,
Wilts.
SP1 3QW

Project Description:

Proposed Single Storey Rear
Extension & Internal Alterations

Drawing Title:

Proposed Floor Plan

Scale: 1:50 at A3

Drawing Ref:	Rev:
1014/PL/01	