

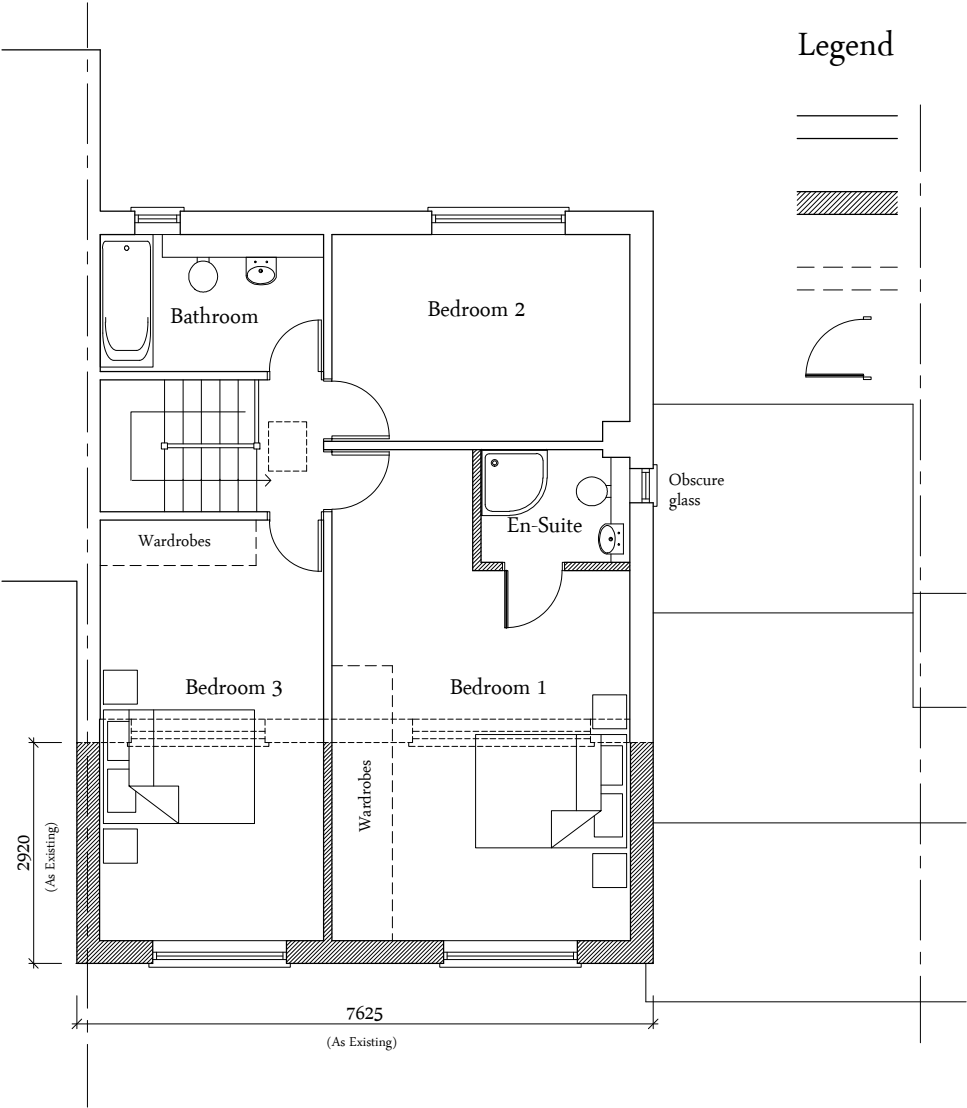
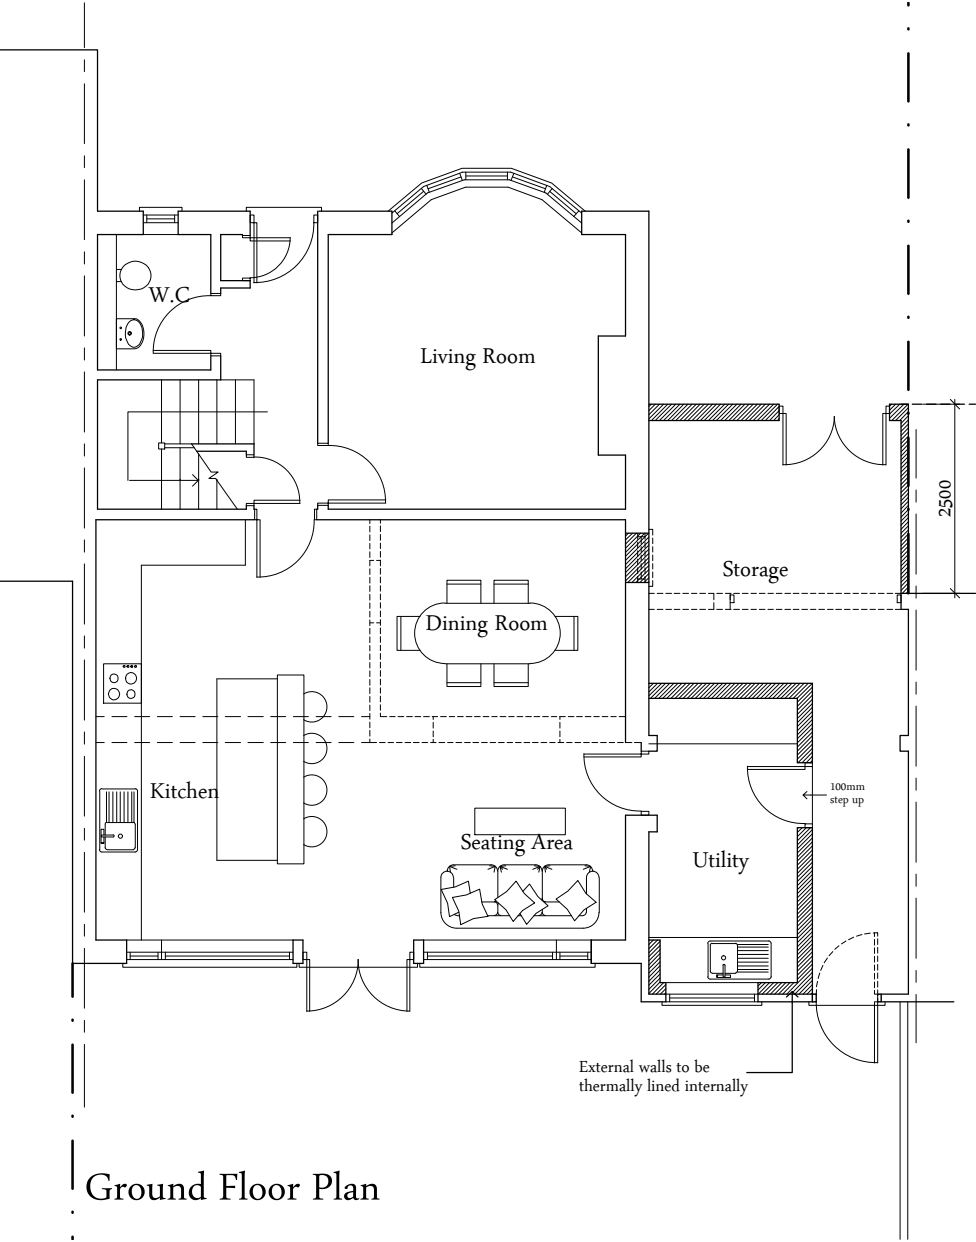


 

Legend

- Existing Walls
- Proposed walls/block up existing openings, as indicated
- Remove existing wall/door/window as indicated
- Proposed door

- NOTES:
- This drawing is copyright of Larkham Design Ltd and must not be used without their permission.
 - This drawing has been produced to support a planning application and should not be used for any other purpose

 

Scale Bar (1:100 at A3)

Rev	Amendment	Date
C	Variation of Condition application	04/11/25
B	Roof design amended	28/10/25
A	Extension increased in width	27/10/25
	Planning Application Issue	

LARKHAM DESIGN LTD

ARCHITECTURAL SERVICES

Field View Barn, Longhedge, Salisbury, Wilts. SP4 6RS

Tel: 01722 322193

info@larkhamdesign.co.uk

www.larkhamdesign.co.uk

Client & Project Address:

Mr & Mrs C Short

9 Riverbourne Road,
Laverstock,
Salisbury, Wilts.
SP1 1NU

Project Description:

Proposed 1st Floor Rear Extension,
Internal Alteration & Garden Office

Drawing Title:

Proposed Floor Plans
& Elevations


Scale: 1:100 at A3

Drawing Ref:
0979/PL/01

Rev:
C



West Elevation

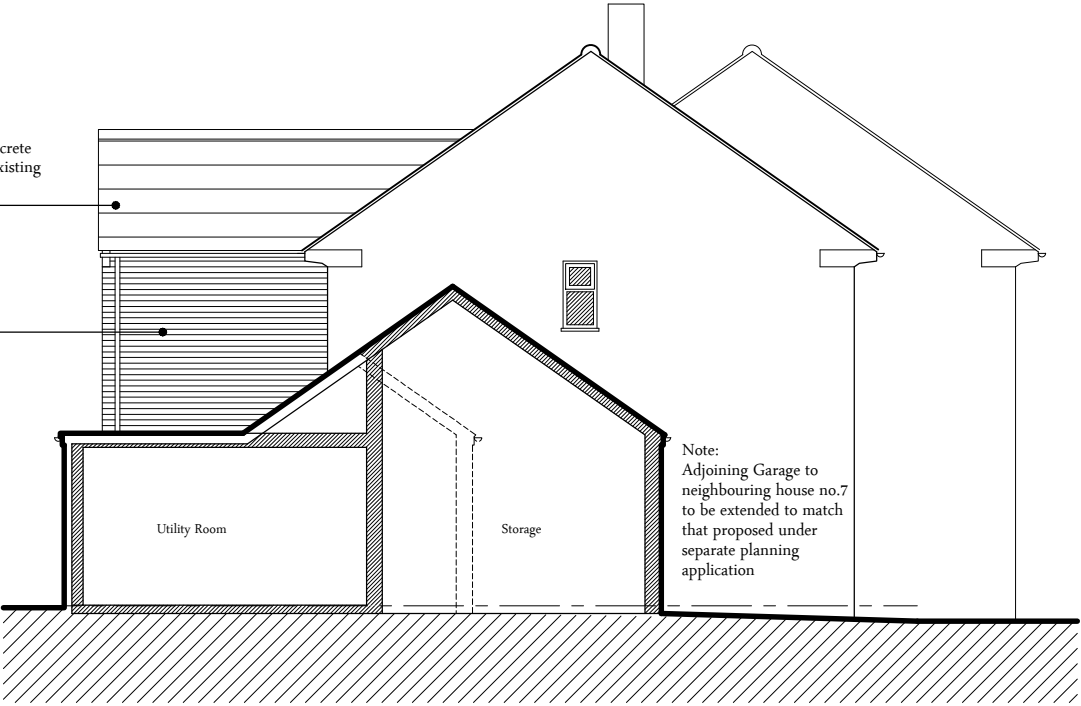

South Elevation



East Elevation