


PROPOSED EXTENSIONS & ALTERATIONS: 26 AVON MEAD, CHIPPENHAM. FOR MR D. RUSSELL




North West Elevation 1:100

South West Elevation 1:100


South East Elevation 1:100

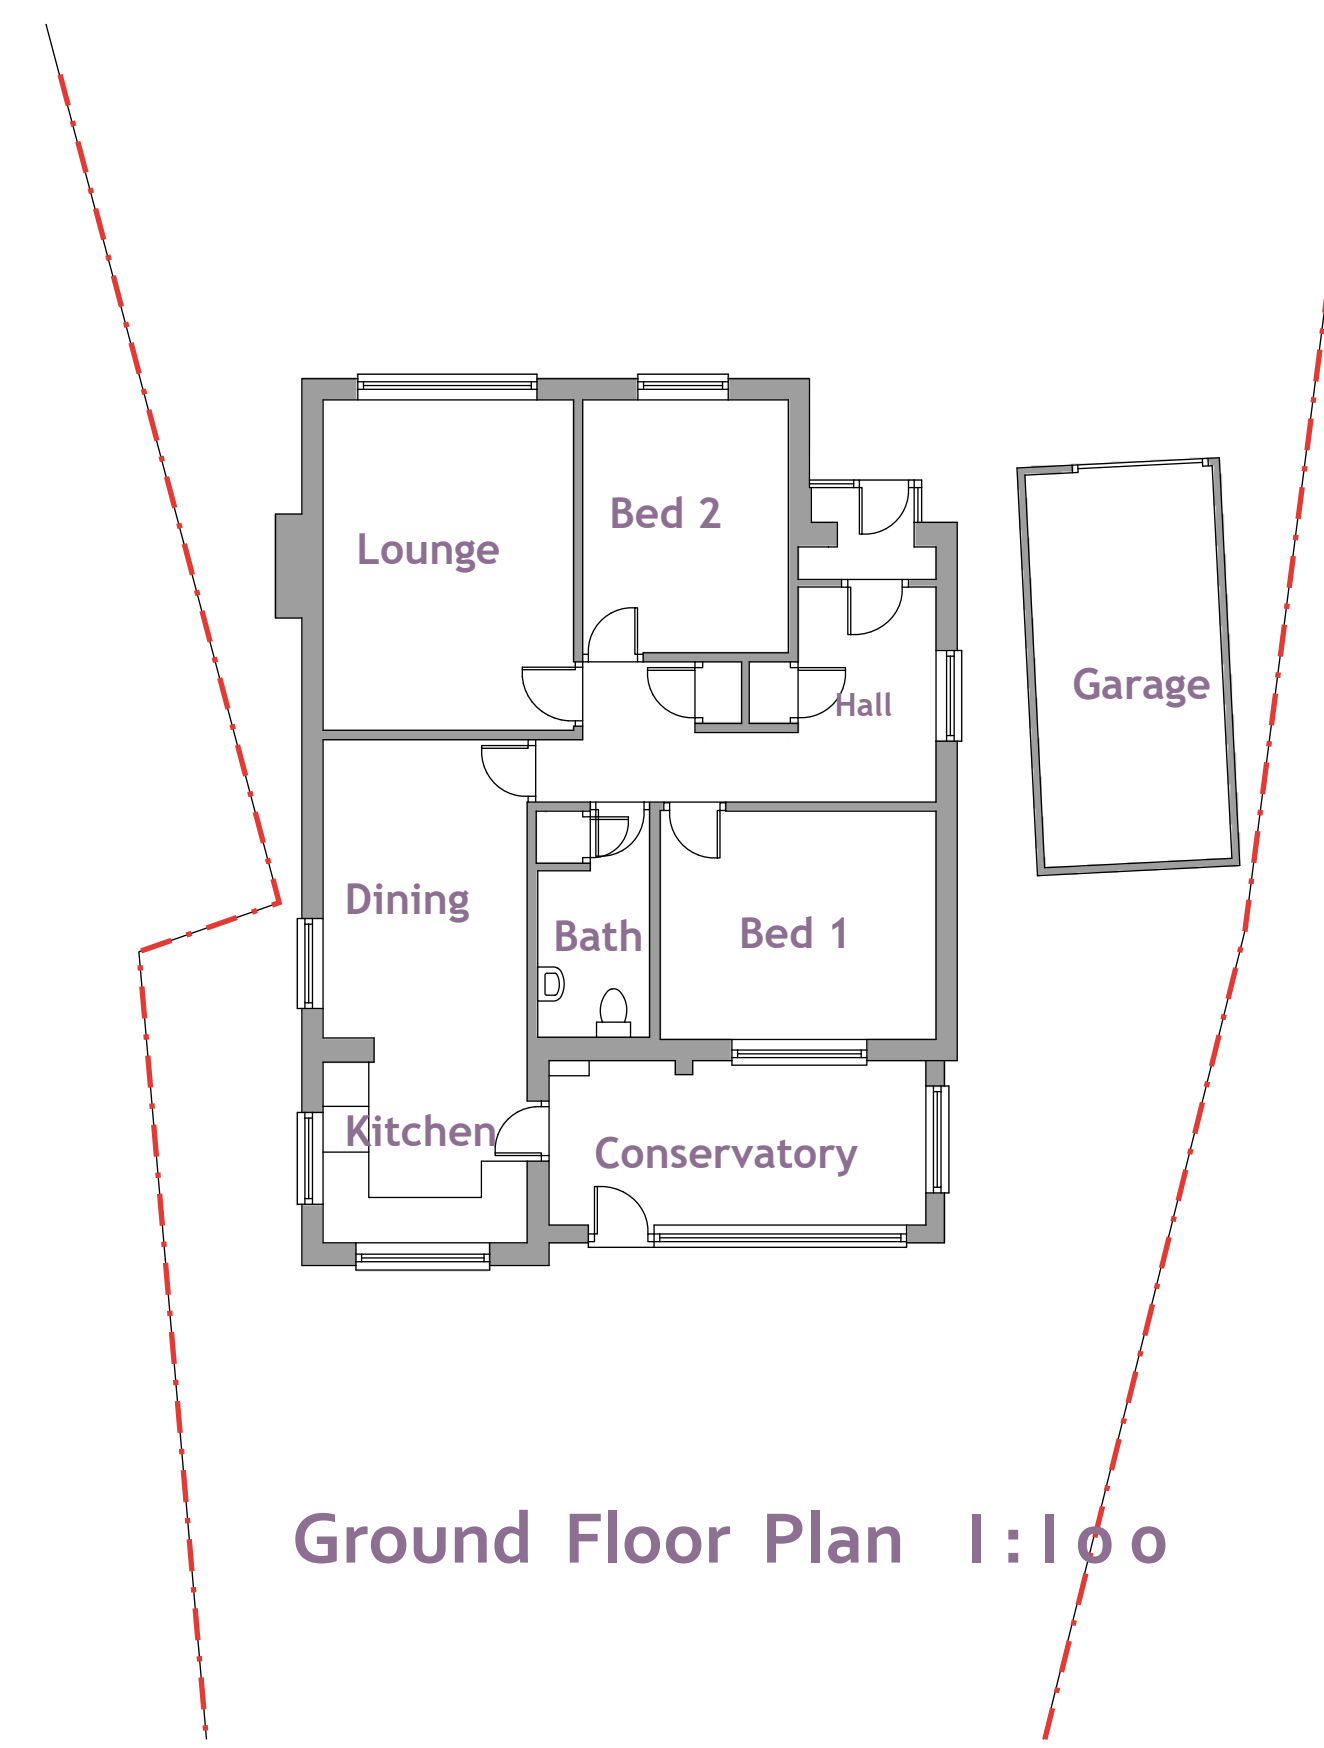

Ground Floor Plan 1:100

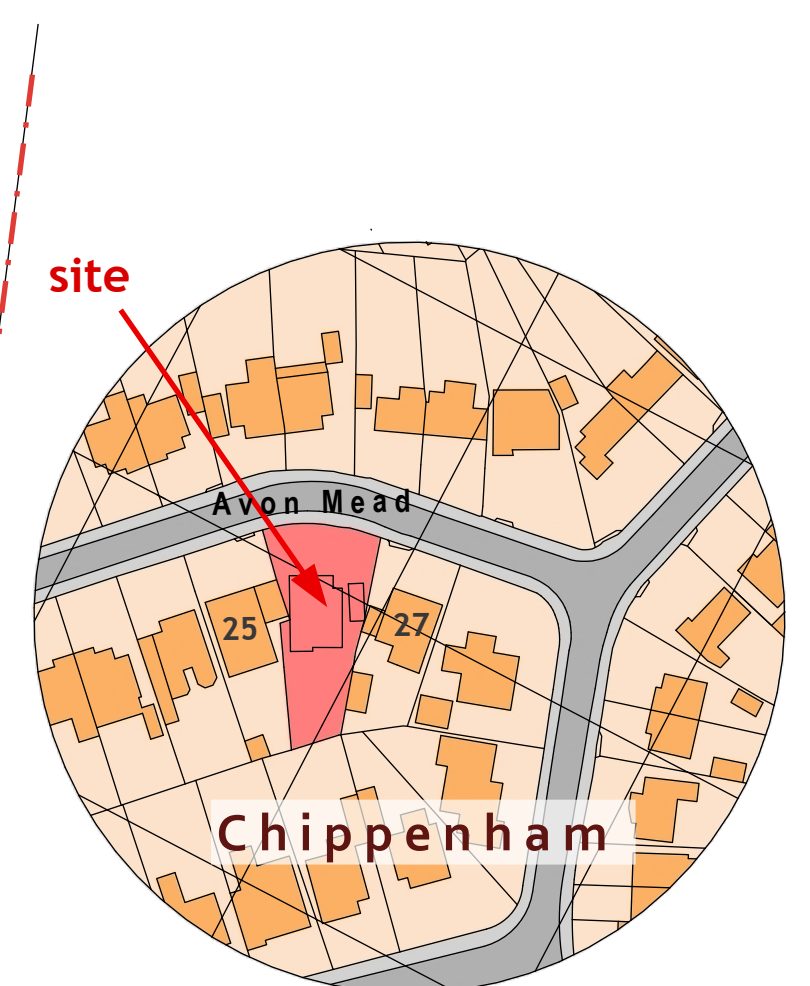

Location Plan 1:1250

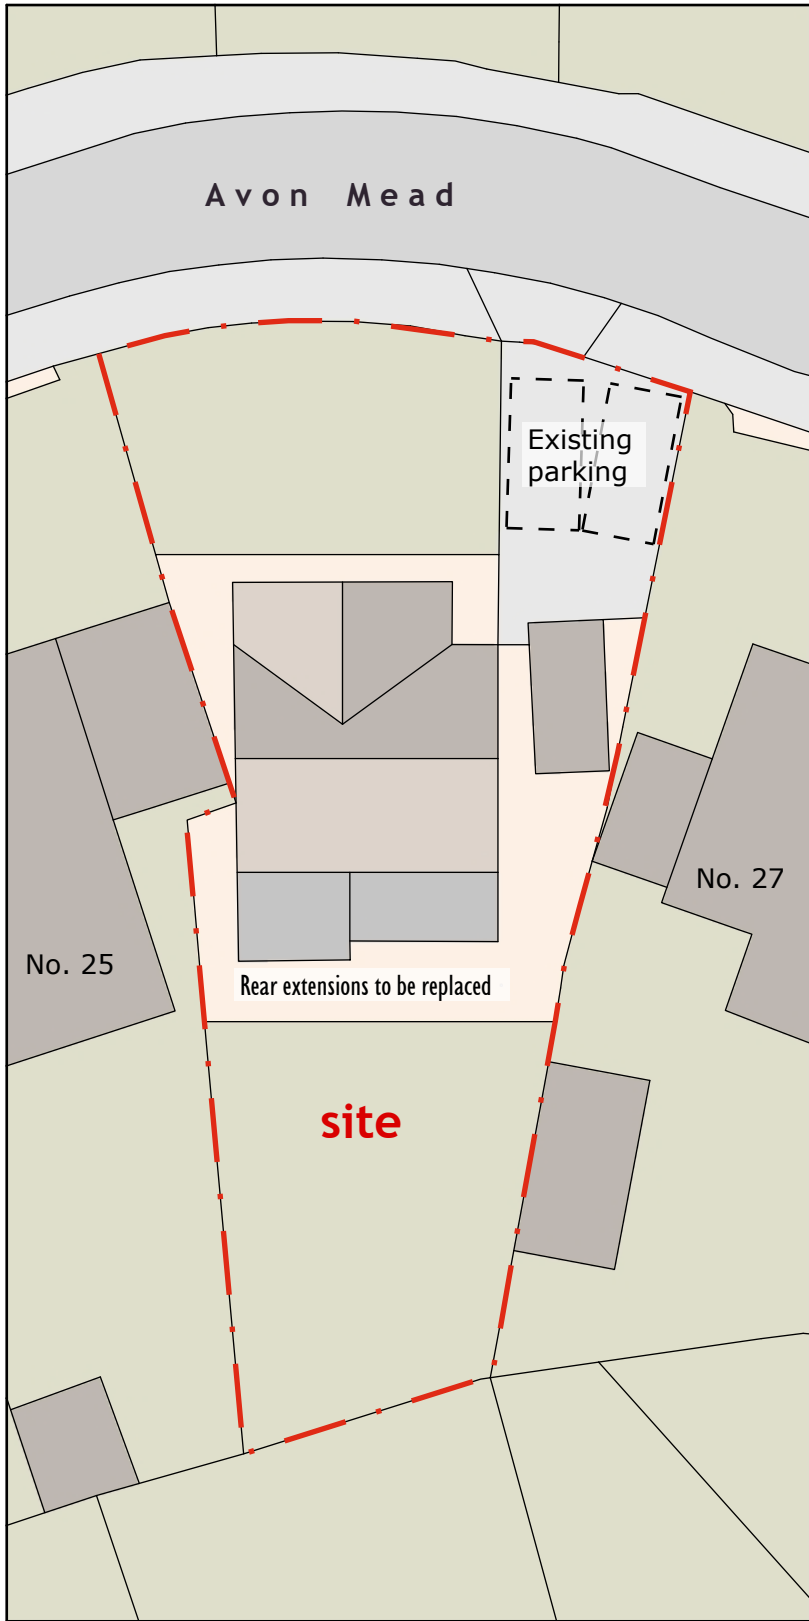

Block Plan 1:250



North East Elevation 1:100

Scale Bar (A2 print out = 1:100 scale).

Scale Bar (A2 print out = 1: 250 scale).

EXISTING SURVEY

ROBERT MANNING
ARCHITECTURAL DESIGN
OFFICE 129, 8 THE BRIDGE, CHIPPENHAM, WILTS SN15 1EX
MOBILE: 07909228419 EMAIL: robmanning2000@hotmail.com

PROJECT: PROPOSED EXTENSIONS & ROOF CONVERSION TO
26 AVON MEAD, CHIPPENHAM, WILTS FOR MR D. RUSSELL.
DRAWING No:- 428/ RJM / 2025/1 REV DATE: OCT 2025

SCALES:- ELEVATIONS & FLOOR PLANS 1:100

ROBERT MANNING, this drawing/design is COPYRIGHT and cannot be copied or used in anyway for the above project or similar ventures, by any means without the express permission of Robert Manning. Always use written measurements in preference to scaling, if in doubt ask, report any discrepancies & always use the latest approved plans by Local Authority. Consult on any design changes to the project, so amendments can be made