


PROPOSED EXTENSIONS & ALTERATIONS: 26 AVON MEAD, CHIPPENHAM, FOR MR D. RUSSELL.




Proposed North West Elev 1:100

Proposed South West Elev 1:100



Proposed South East Elev 1:100

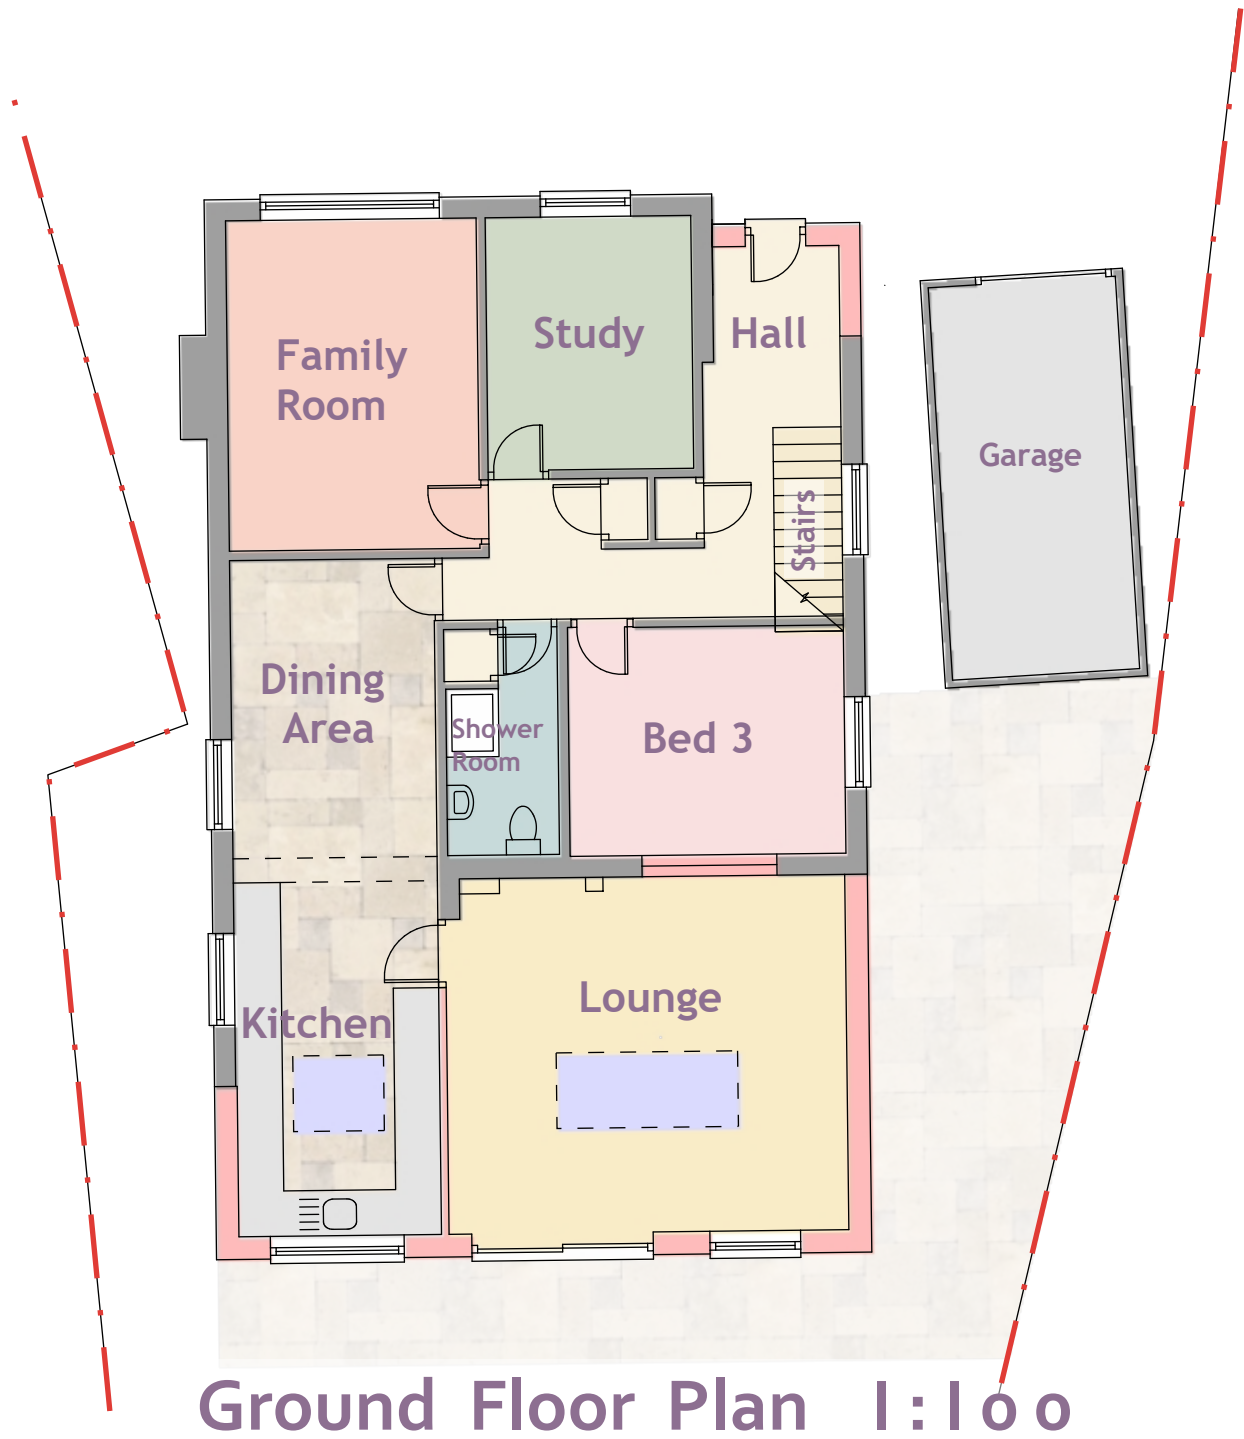


Ground Floor Plan 1:100

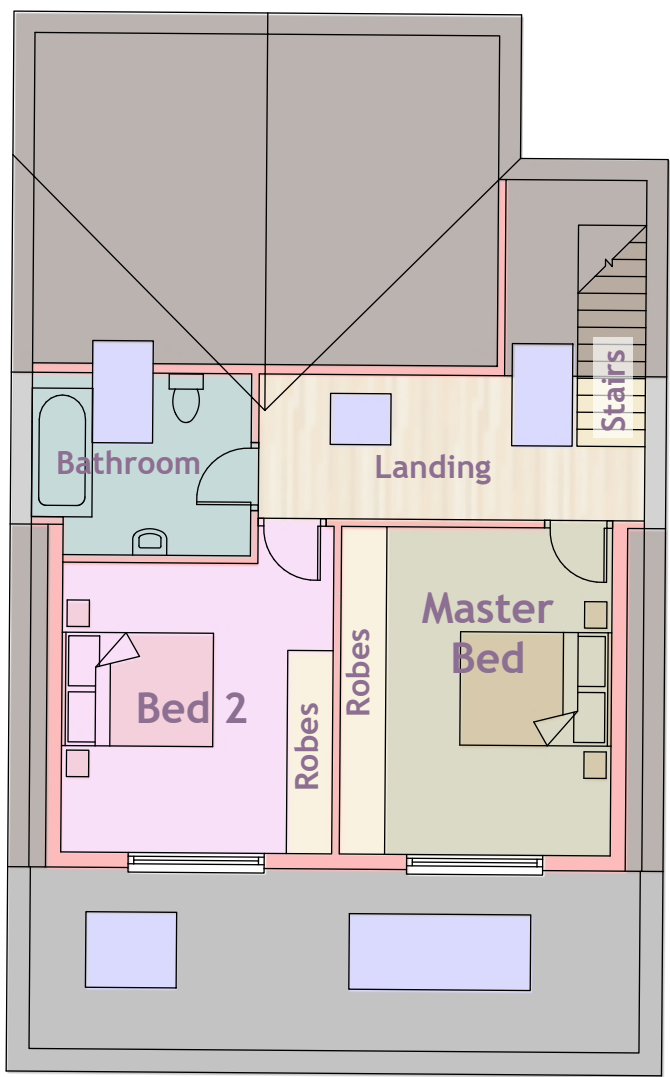

First Floor Plan 1:100

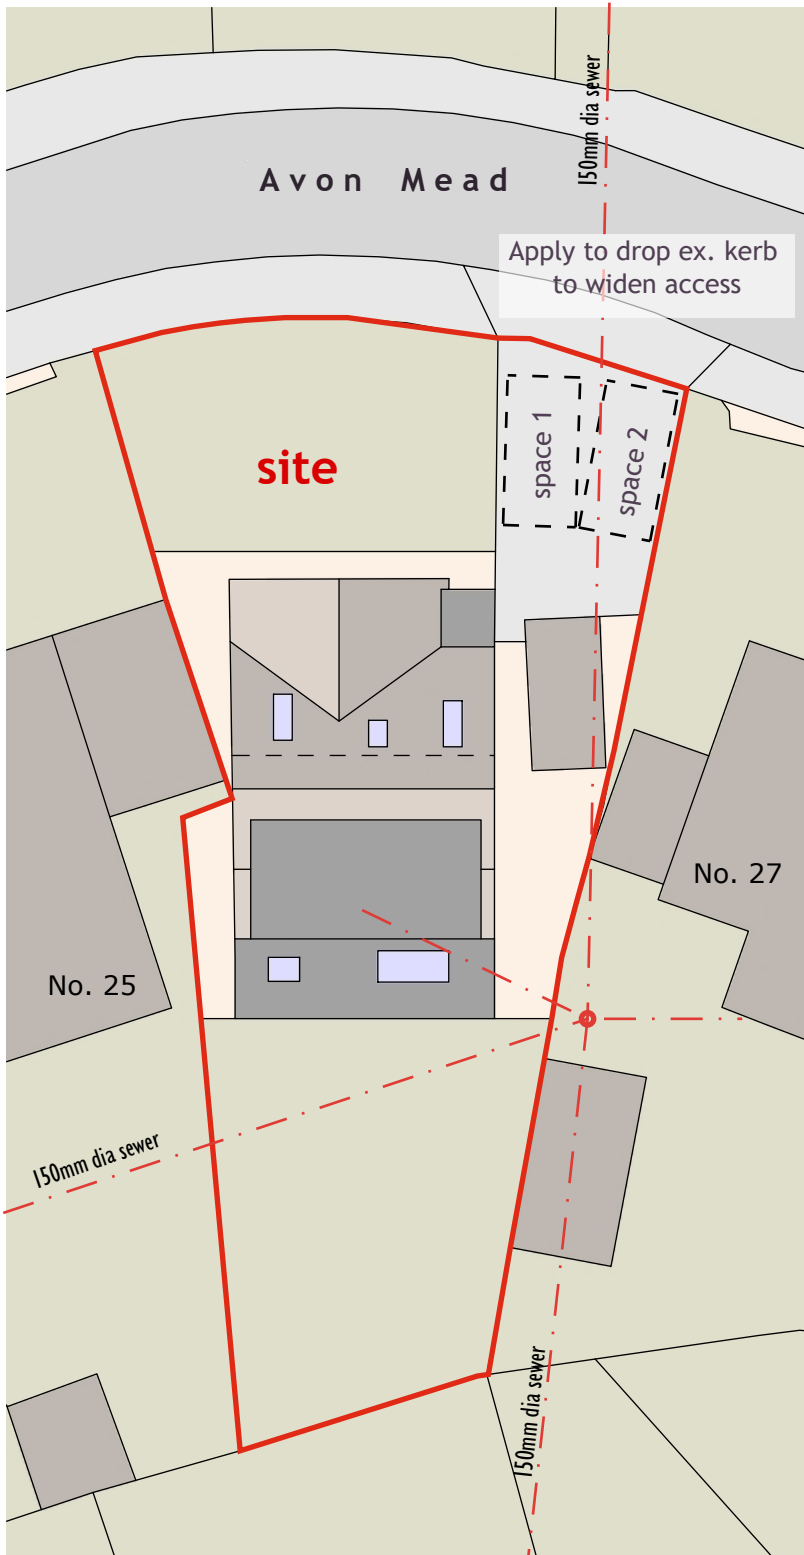 

Block Plan 1:250

 

Scale Bar (A2 print out = 1:250 scale).



Proposed North East Elev 1:100


Materials to be used:

Roof: All existing roof areas stripped of tiles /battens felt. All existing and new roof areas to have Redland Renown concrete tiles in Breckland brown colour, white uPVC fascias, soffits & barge boards to overhangs, white pvc half round gutters and downpipes. Rear extension and dormer roof in EPDM rubber roofing membrane.

Walls: All new walls apart from rear dormer in matching reconstructed stone as existing, dormer walls clad in horizontal composite boarding as shown.

Windows & doors: uPvc casements and patio doors to elevations colour: white.

Access/ parking: Existing access to front of existing house kerb dropped to boundary, existing parking for 2 cars provided with garage, see block plan.

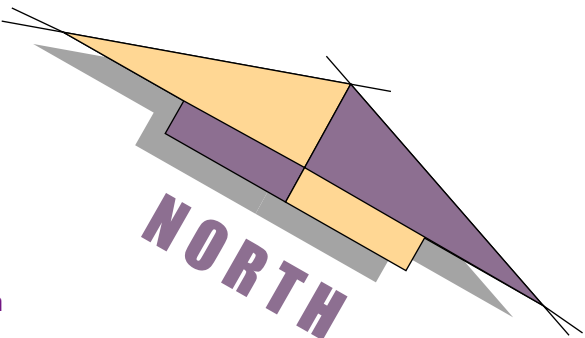

EXTENSION PLAN

ROBERT MANNING
ARCHITECTURAL DESIGN
OFFICE 129, 8 THE BRIDGE, CHIPPENHAM, WILTS SN15 1EX
MOBILE: 07909228419 EMAIL: robmanning2000@hotmail.com

PROJECT: PROPOSED EXTENSION & ALTERATIONS TO 26 AVON MEAD, CHIPPENHAM, WILTS FOR MR D. RUSSELL.

DRAWING No:- 428/ RJM/ 2025/ 2 REV **DATE:** OCT. 2025

SCALES:- ELEVATIONS & FLOOR PLANS 1:100

ROBERT MANNING, this drawing/design is COPYRIGHT and cannot be copied or used in anyway for the above project or similar ventures, by any means without the express permission of Robert Manning. Always use written measurements in preference to scaling, if in doubt ask, report any discrepancies & always use the latest approved plans by Local Authority. Consult on any design changes to the project, so amendments can be made