


Front Elevation

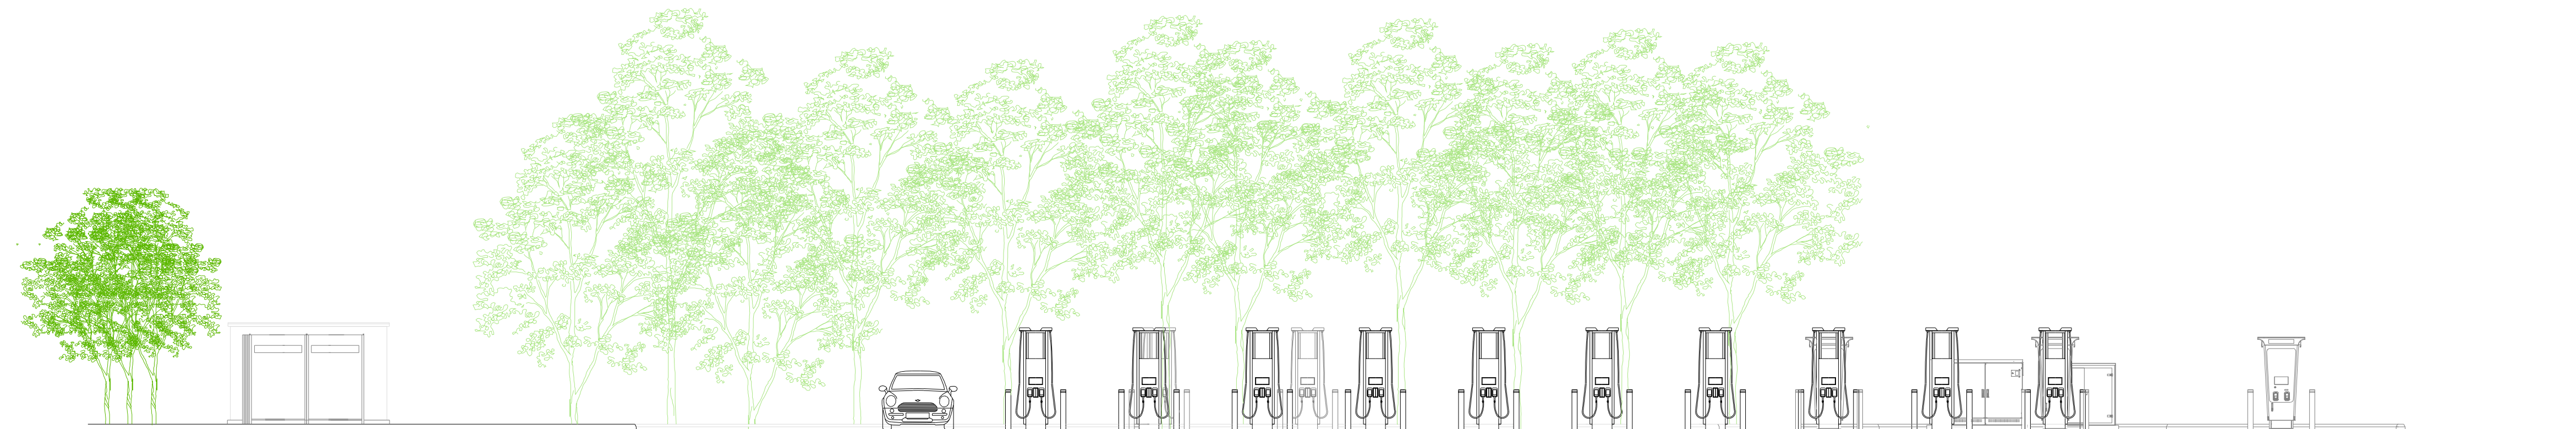


Front Elevation



Side Elevation



Side Elevation

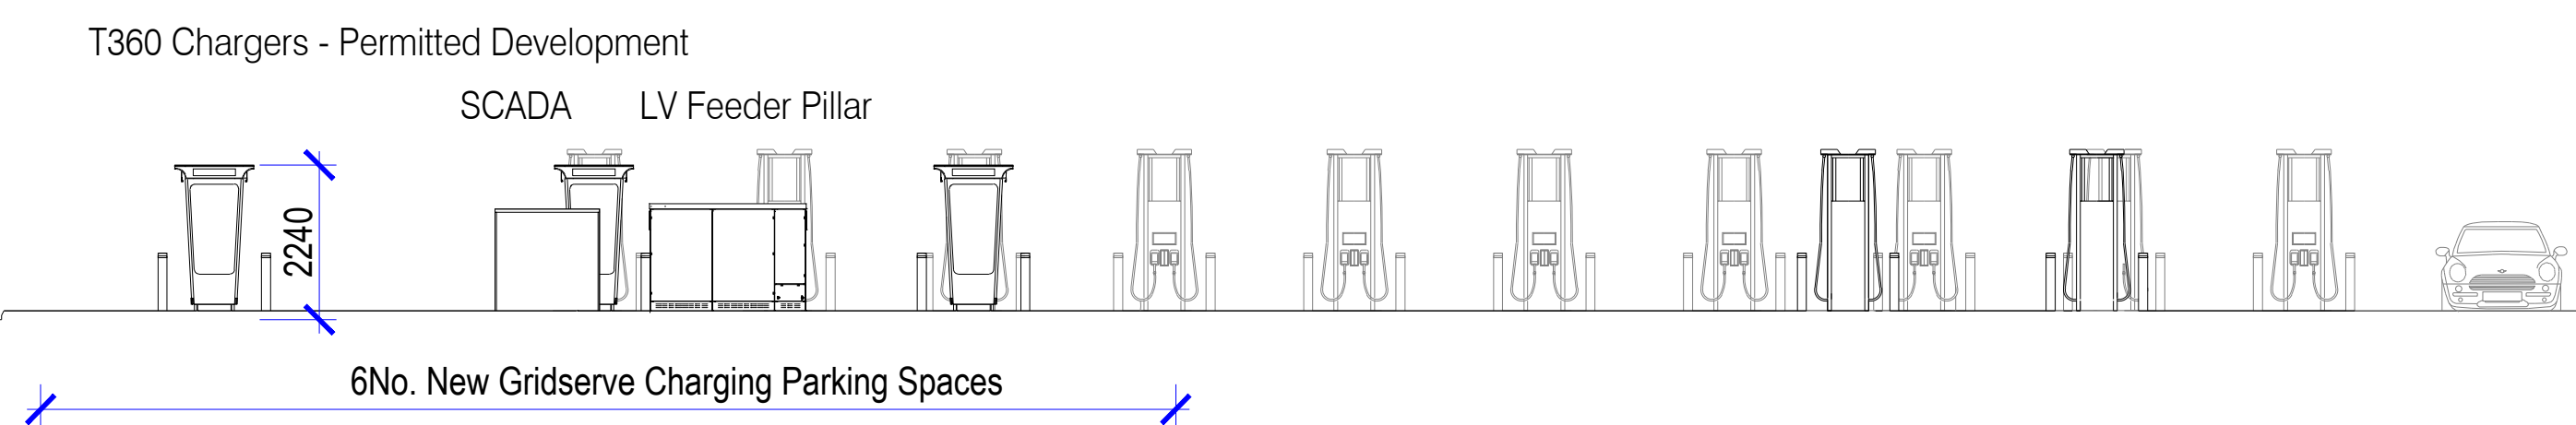

Rear Elevation



Rev	Date	Description	Drawn	Checked	
Amendments					

Drawing Status
PLANNING



Construction Consultants				
PROJECT Moto Leigh Delamere WB EV Charging Hub Phase 3				
CLIENT The Electric Highway Company Ltd				
TITLE Elevations As Proposed				
SCALE 1:100 @ A1			DATE June 2025	
DRAWN BY DH	CHECKED BY	DRAWING No. 7928_984		REV -
The Old Bakehouse, Willington Road, Kirtor, Lincolnshire. t: 01205 724016 e: Kmb@kmb-ltd.co.uk				