
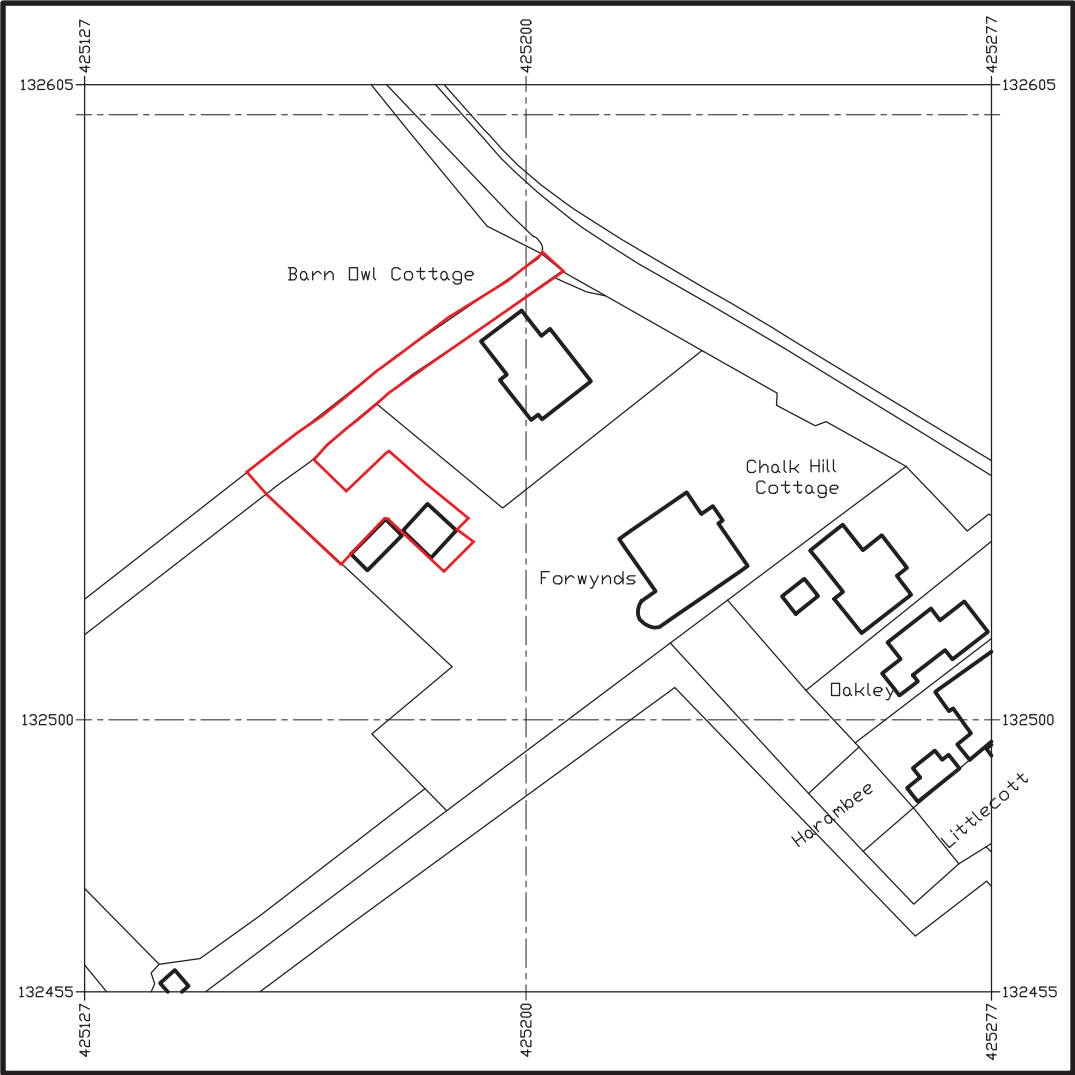
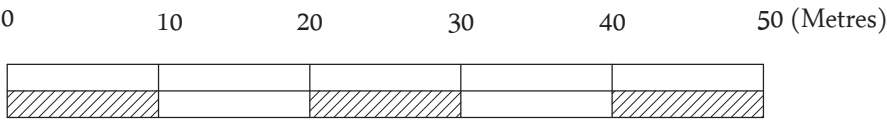


Scale Bar (1:1250 at A3)

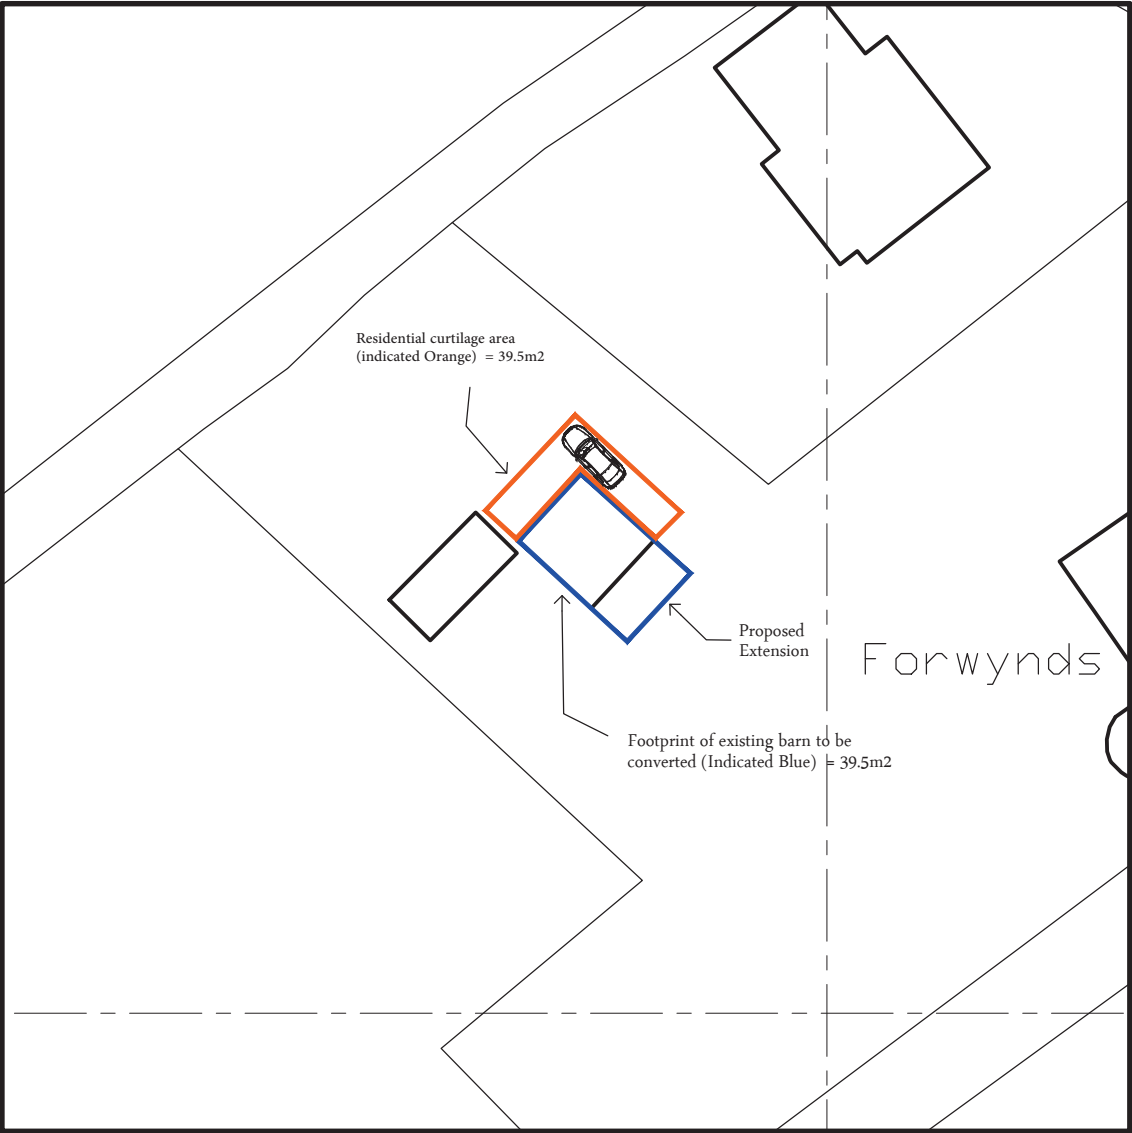

Scale Bar (1:500 at A3)

NOTES: 1. This drawing is copyright of Larkham Design Ltd and must not be used without their permission. 2. This drawing has been produced to support a planning application and should not be used for any other purpose		
N		
Rev	Amendment	Date
A	Red/Blue/Orange lines amended	03/11/25
LARKHAM DESIGN LTD ARCHITECTURAL SERVICES Field View Barn, Longhedge, Salisbury, Wilts. SP4 6RS Tel: 01722 322193 info@larkhamdesign.co.uk www.larkhamdesign.co.uk		
Client & Project Address: Forwynds, Tytherley Road, Winterslow, Wilts. SP1 1PZ		
Project Description: Proposed change of use to residential		
Drawing Title: Existing Location Plan & Site Plan		
Scale: 1:1250 & 1:500 at A3		
Drawing Ref: 0996/Ex/01		Rev: A