

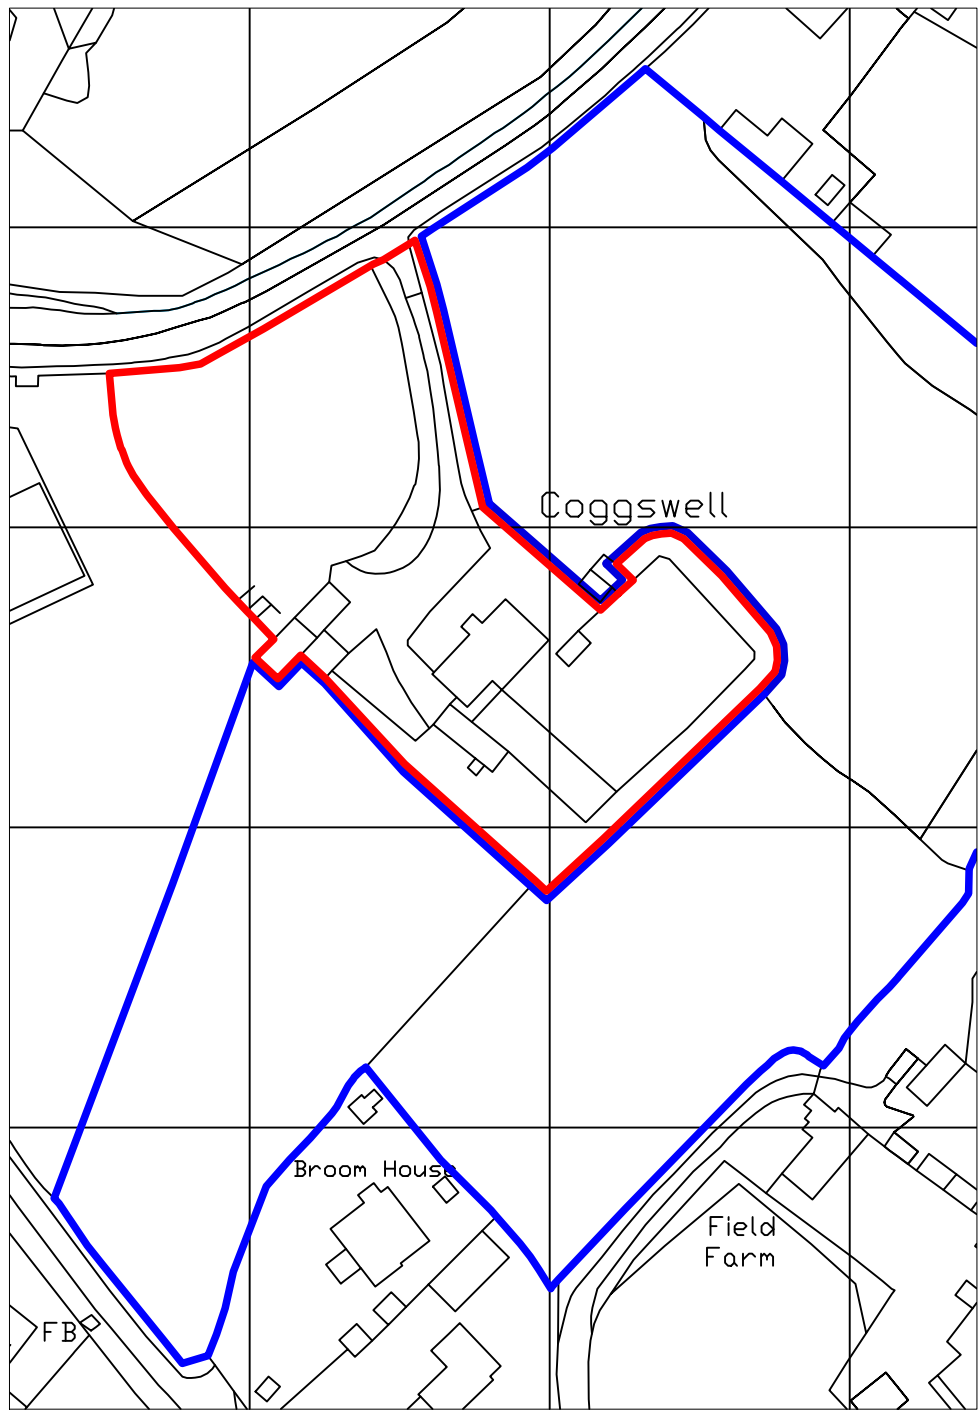


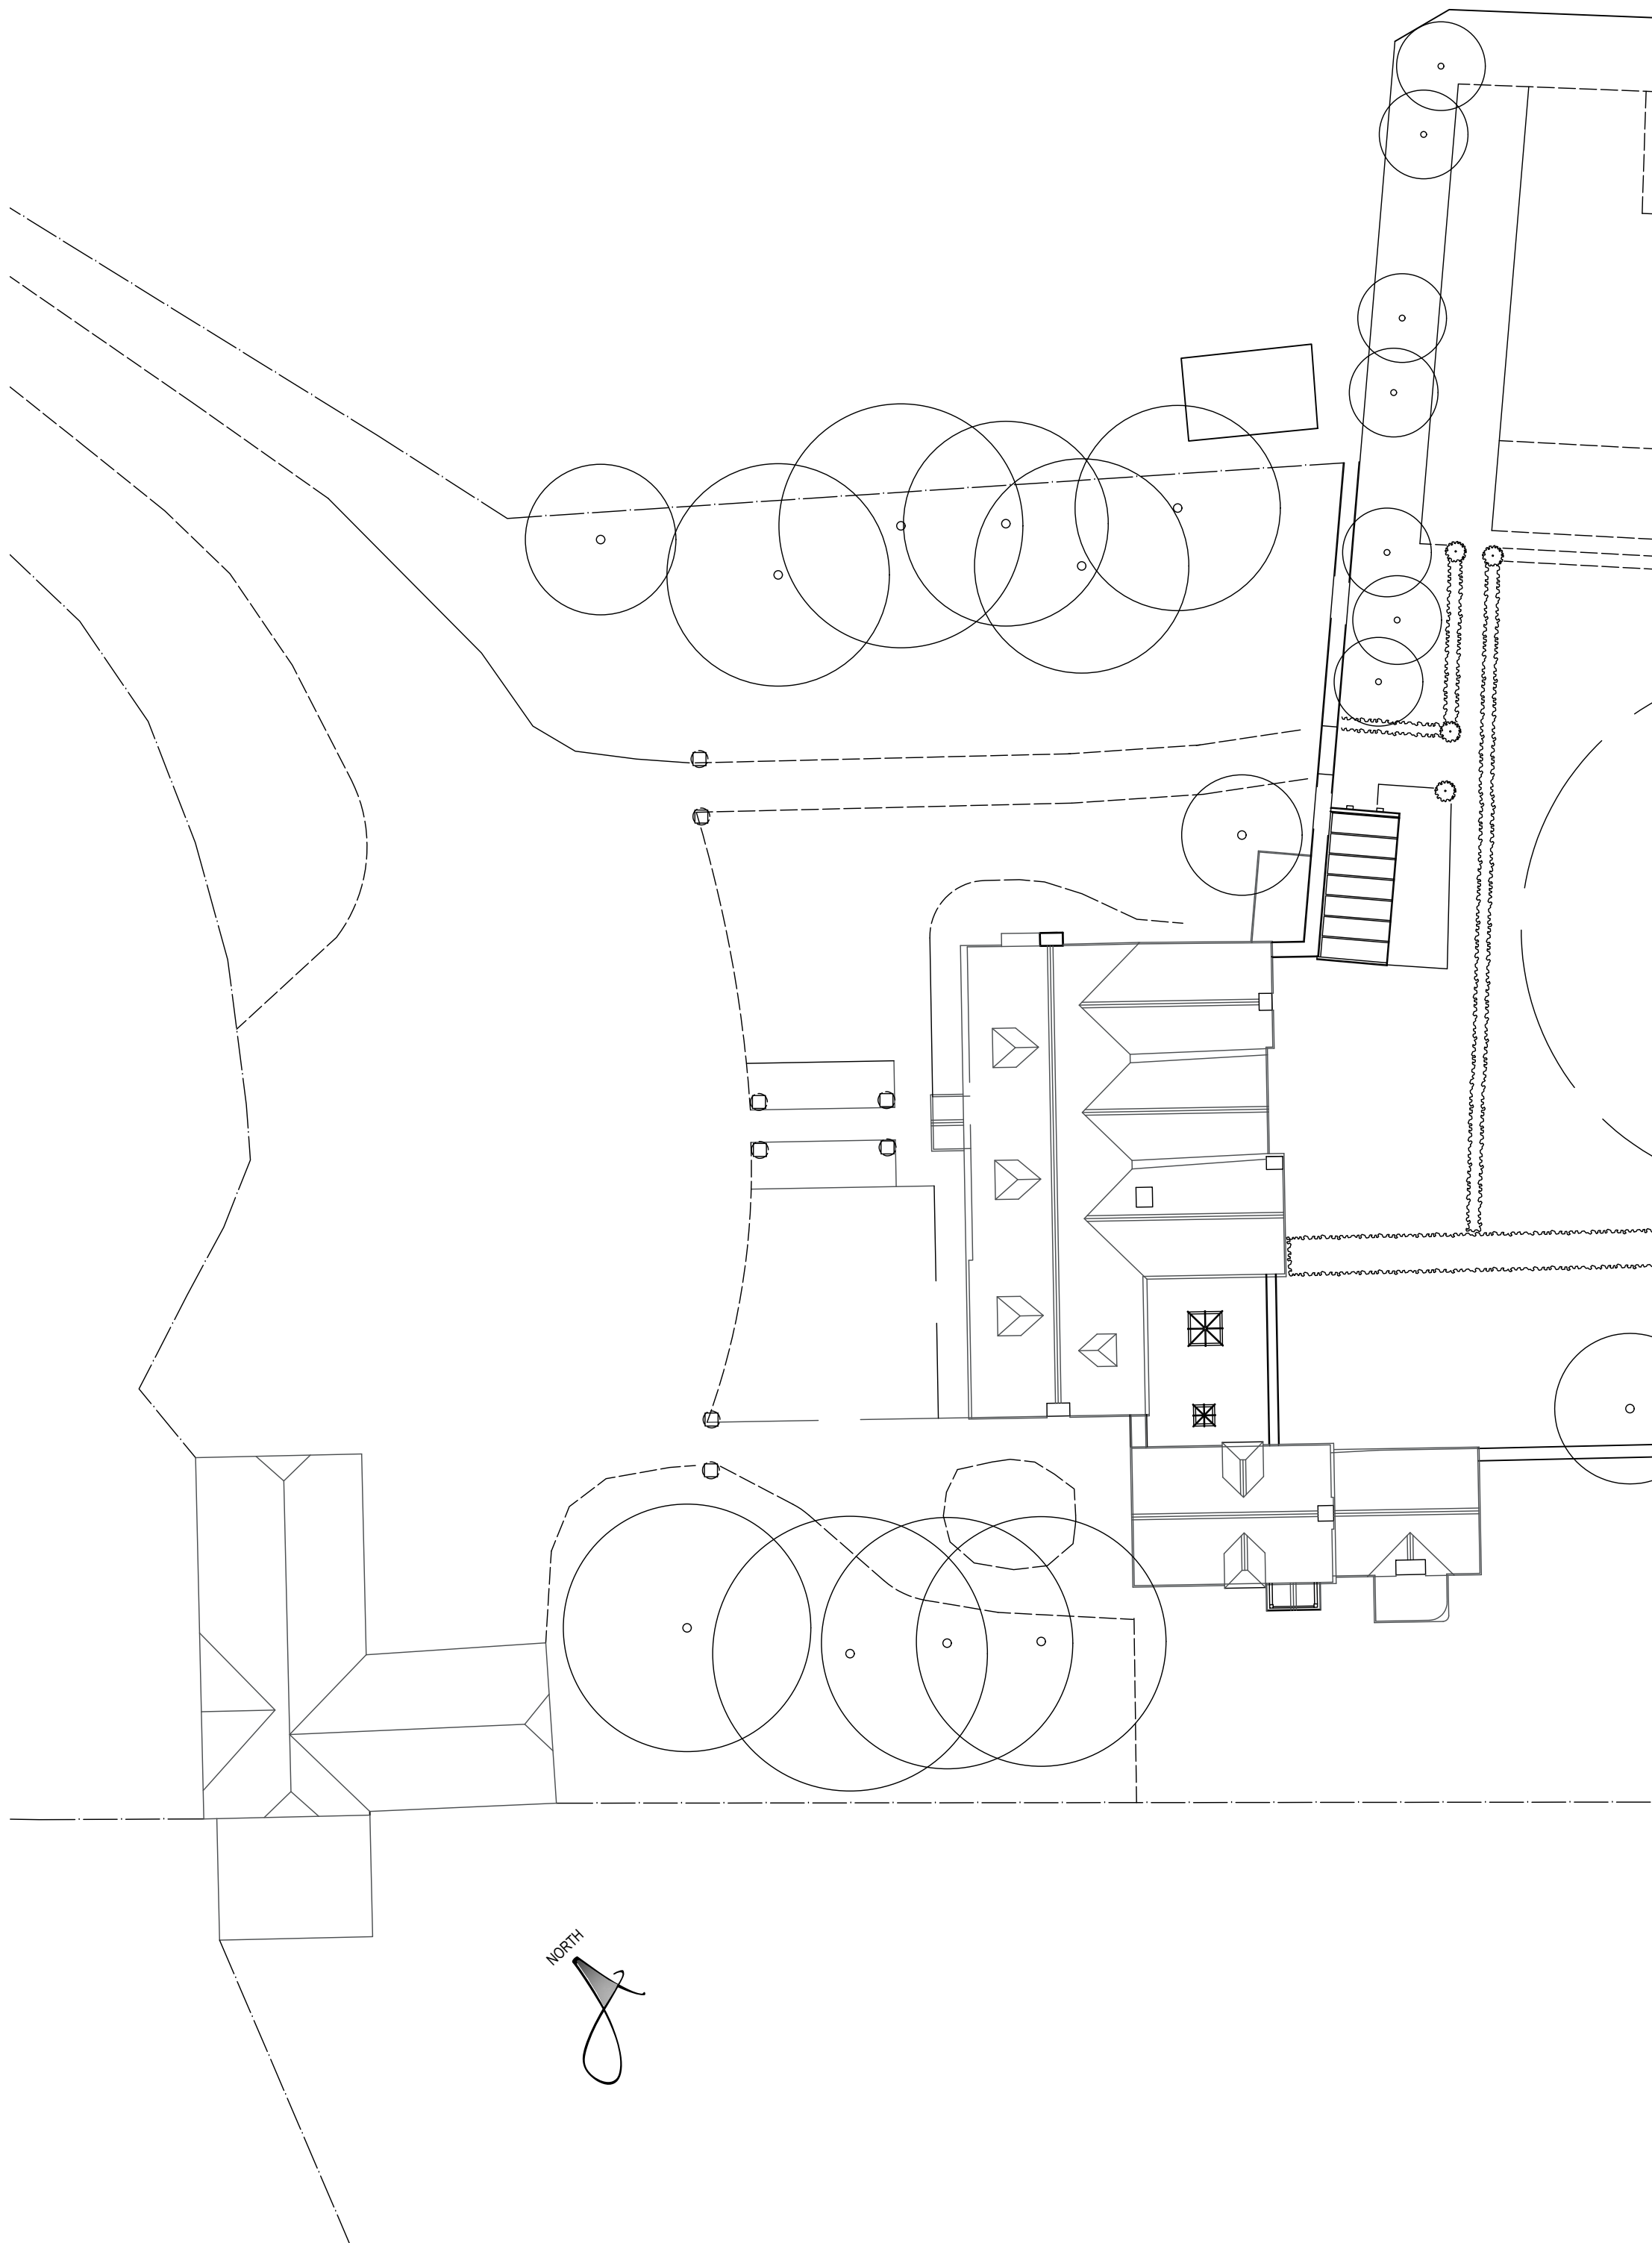

SITE LOCATION PLAN


1:1250 12.5m 25 37.5m 50 62.5m 75

NORTH

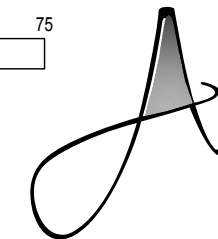

EXISTING SITE PLAN

1:200 2m 4 6m 8 10m 12

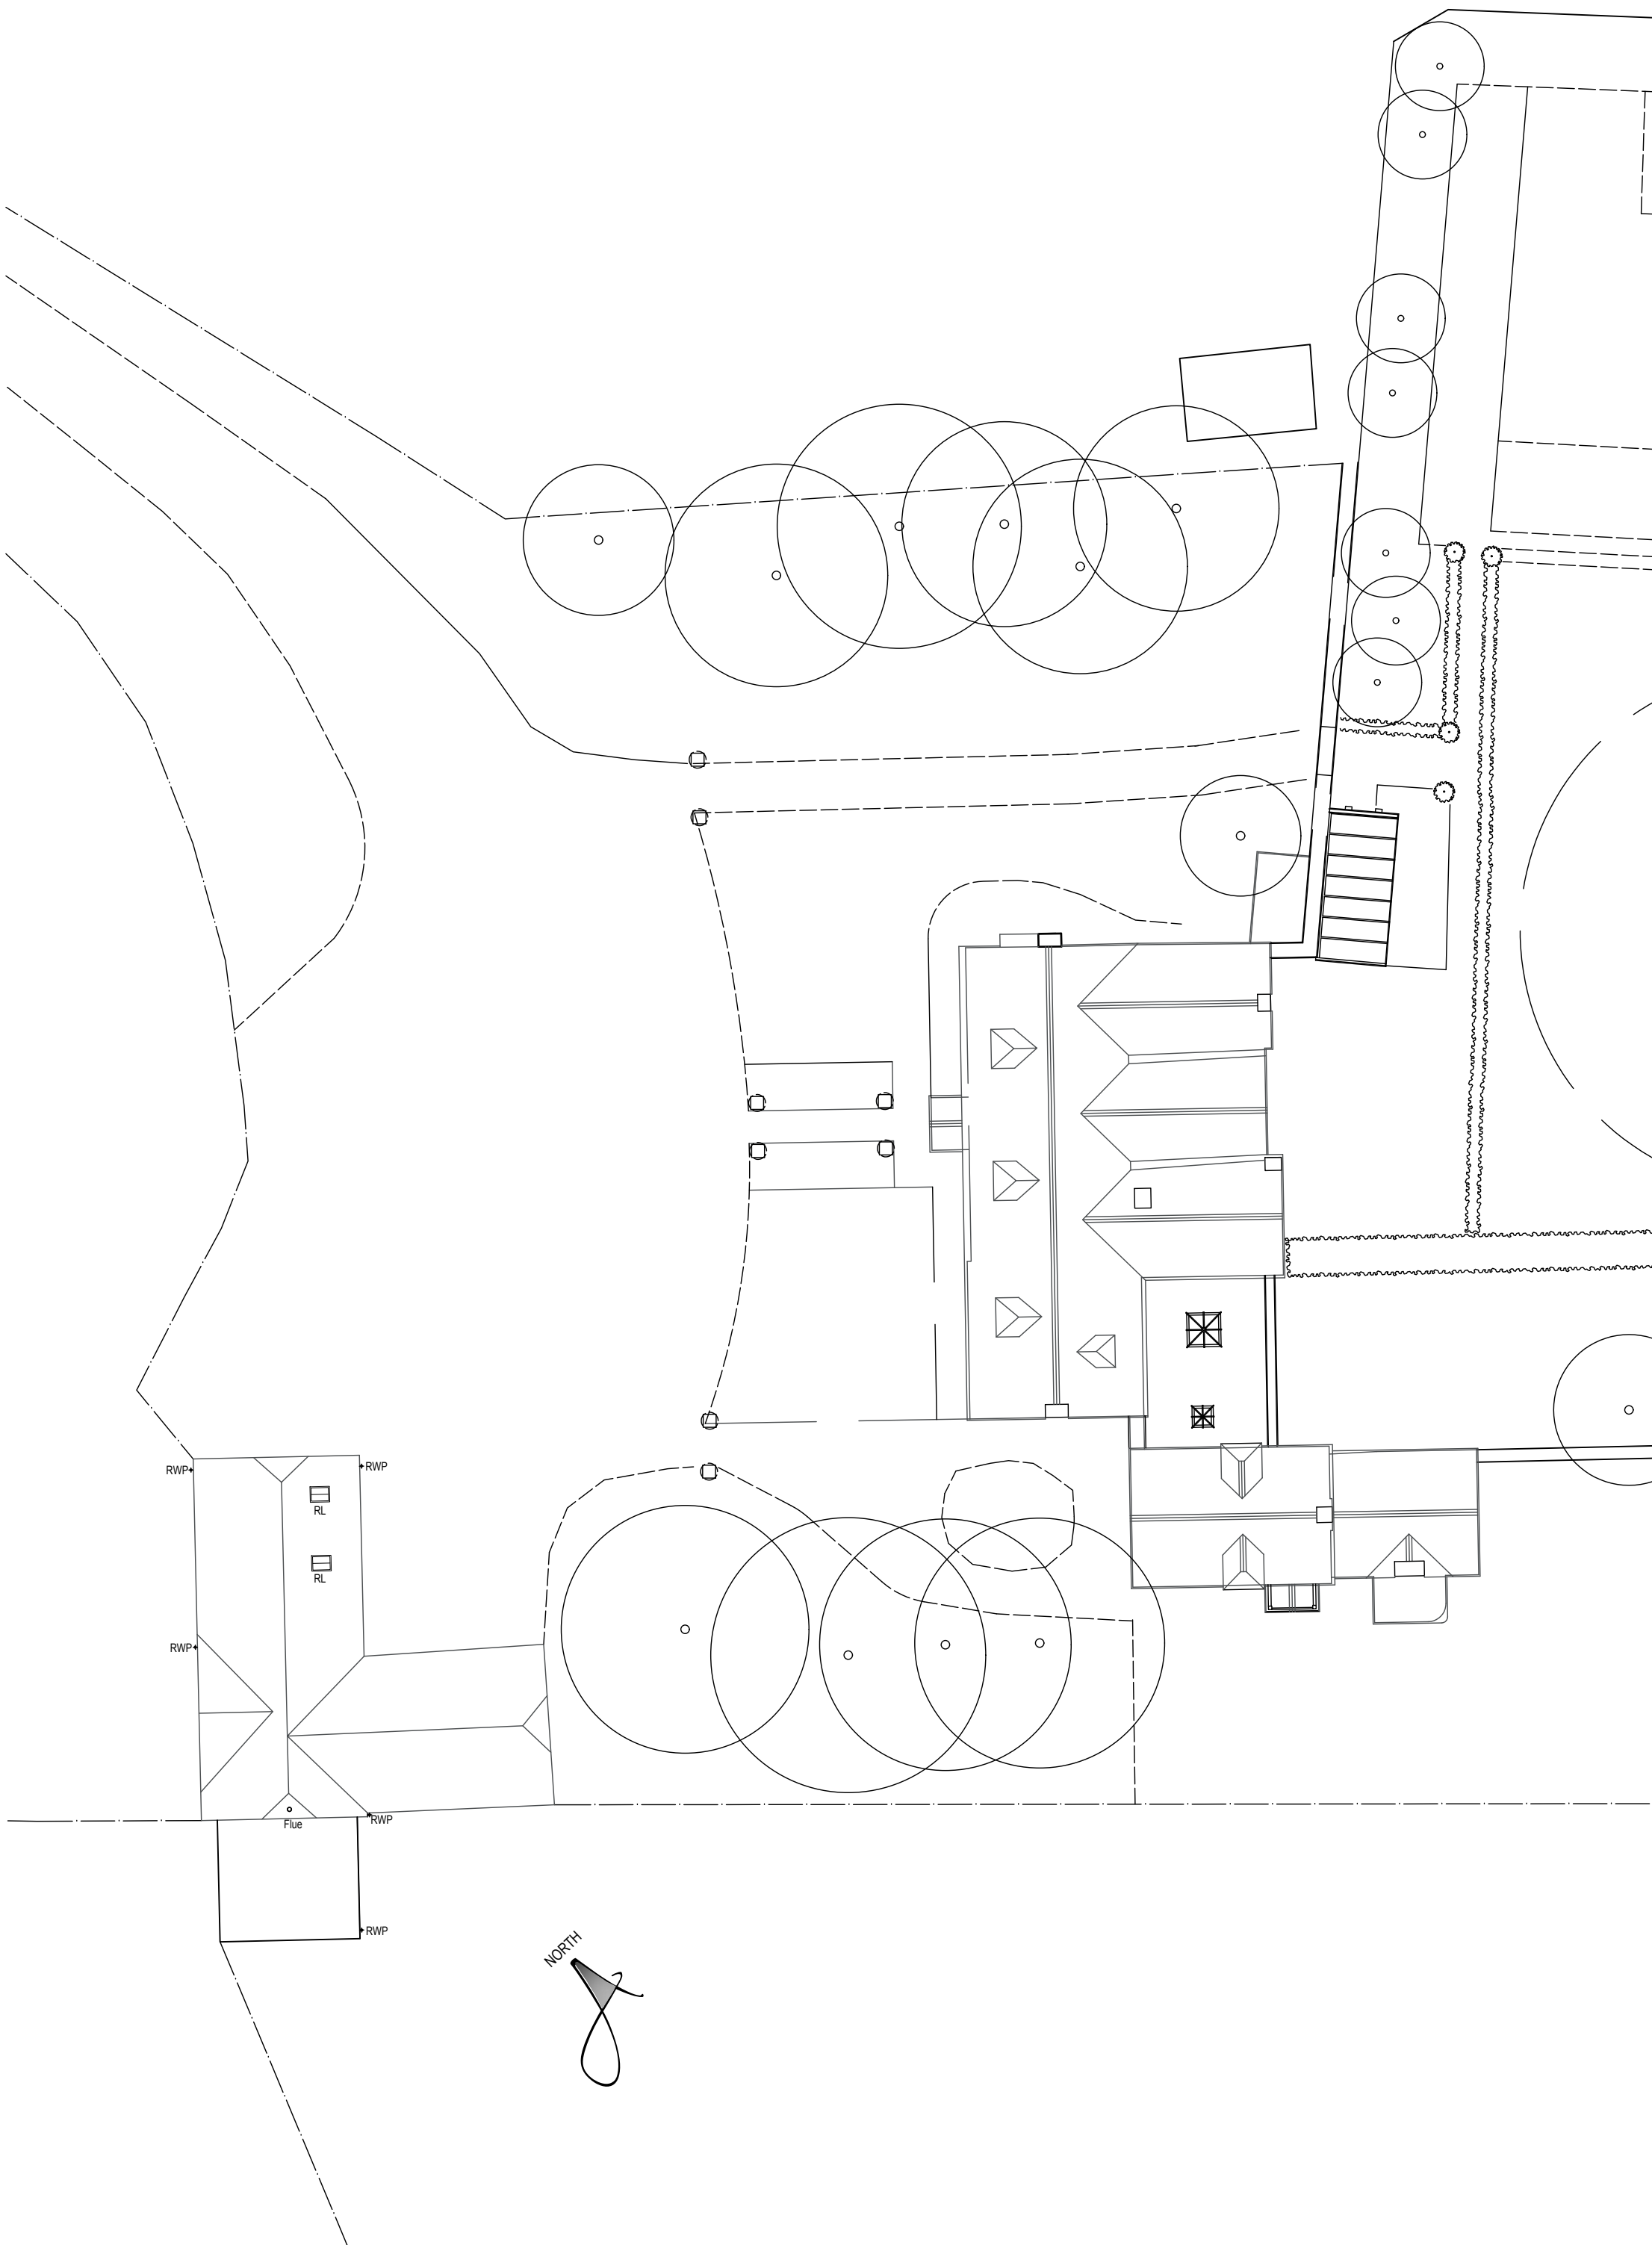

PROPOSED SITE PLAN

1:200 2m 4 6m 8 10m 12



REVISIONS		DATE
CLIENT: MR JACK & MR DAILAMI		
PROJECT: PROPOSED CONVERSION OF OUTBUILDING INTO HABITABLE ACCOMMODATION AT COGSWELL, TYTHERTON LUCAS, CHIPPENHAM, WILTSHIRE		
TITLE: SITE LOCATION PLAN EXISTING SITE PLAN PROPOSED SITE PLAN		
DRAWN: RJ	SCALES @ A1	
CHECKED: JA	1:1250, 1:200	
DATE: DEC 24		
DRG No: AA/24/45/01	REV: -	
Armstrong architecture		
THE OLD BAKEHOUSE, 21 TIMBER STREET, CHIPPENHAM, WILTSHIRE, SN15 3BS 01245 404 004 info@armstrongarchitecture.co.uk		