




* COPYRIGHT. DO NOT SCALE EXCEPT FOR PLANNING PURPOSES. CHECK ALL DIMENSIONS ON SITE. THIS DRAWING IS ONLY TO BE USED ON THE SITE FOR WHICH DESIGNED

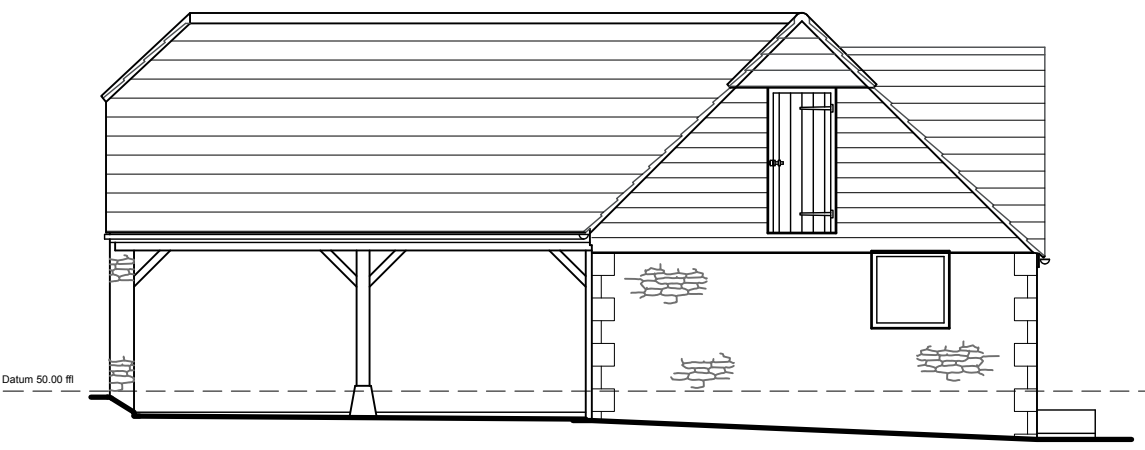


EXISTING NORTH EAST ELEVATION
SCALE 1:100

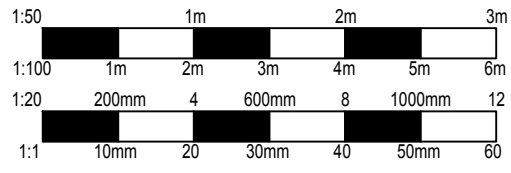

EXISTING NORTH WEST ELEVATION
SCALE 1:100

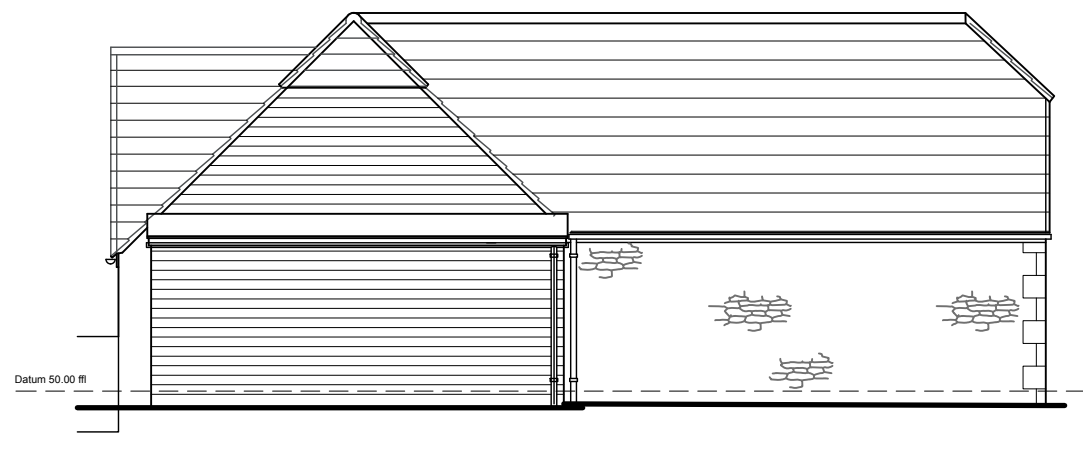


EXISTING SOUTH WEST ELEVATION
SCALE 1:100

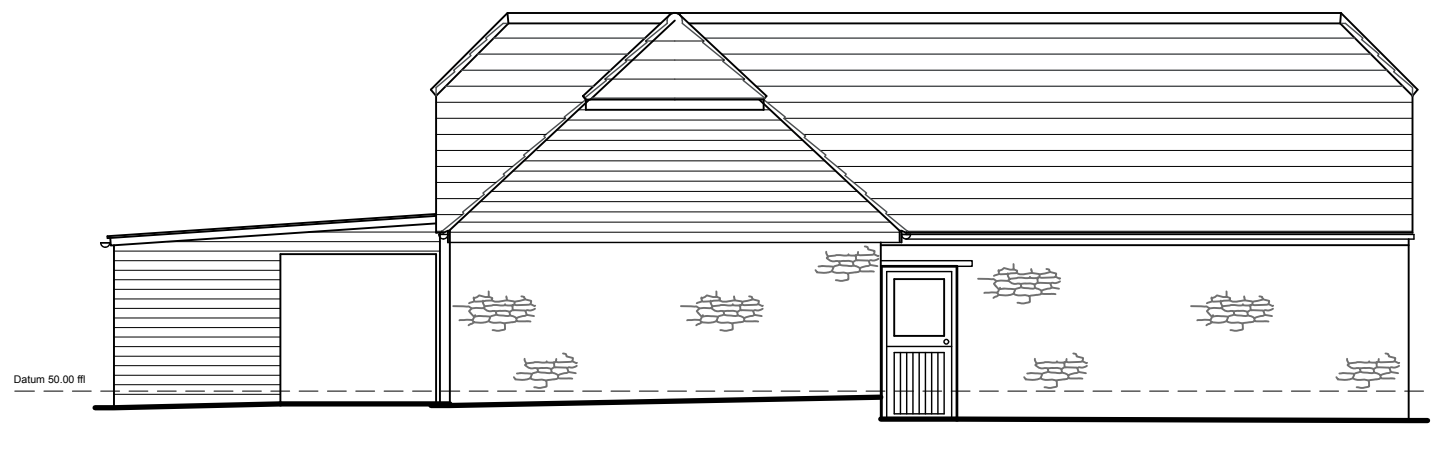


EXISTING SOUTH EAST ELEVATION
SCALE 1:100

EXISTING MATERIALS

- WALLS**
Random rubble natural stone
Horizontal timber clad gables
- ROOF**
Double Roman Clay tiles.
Redland renown concrete tiles.
- WINDOWS**
White timber framed casement windows.
- DOORS**
Timber painted white boarded doors.
- GUTTERS & DOWNPIPES**
Black UPVC gutters & downpipes rounding.
- SOFFITS & FASCIAS**
Timber fascia boards.
- HEADS & CILLS**
White timber lintels.

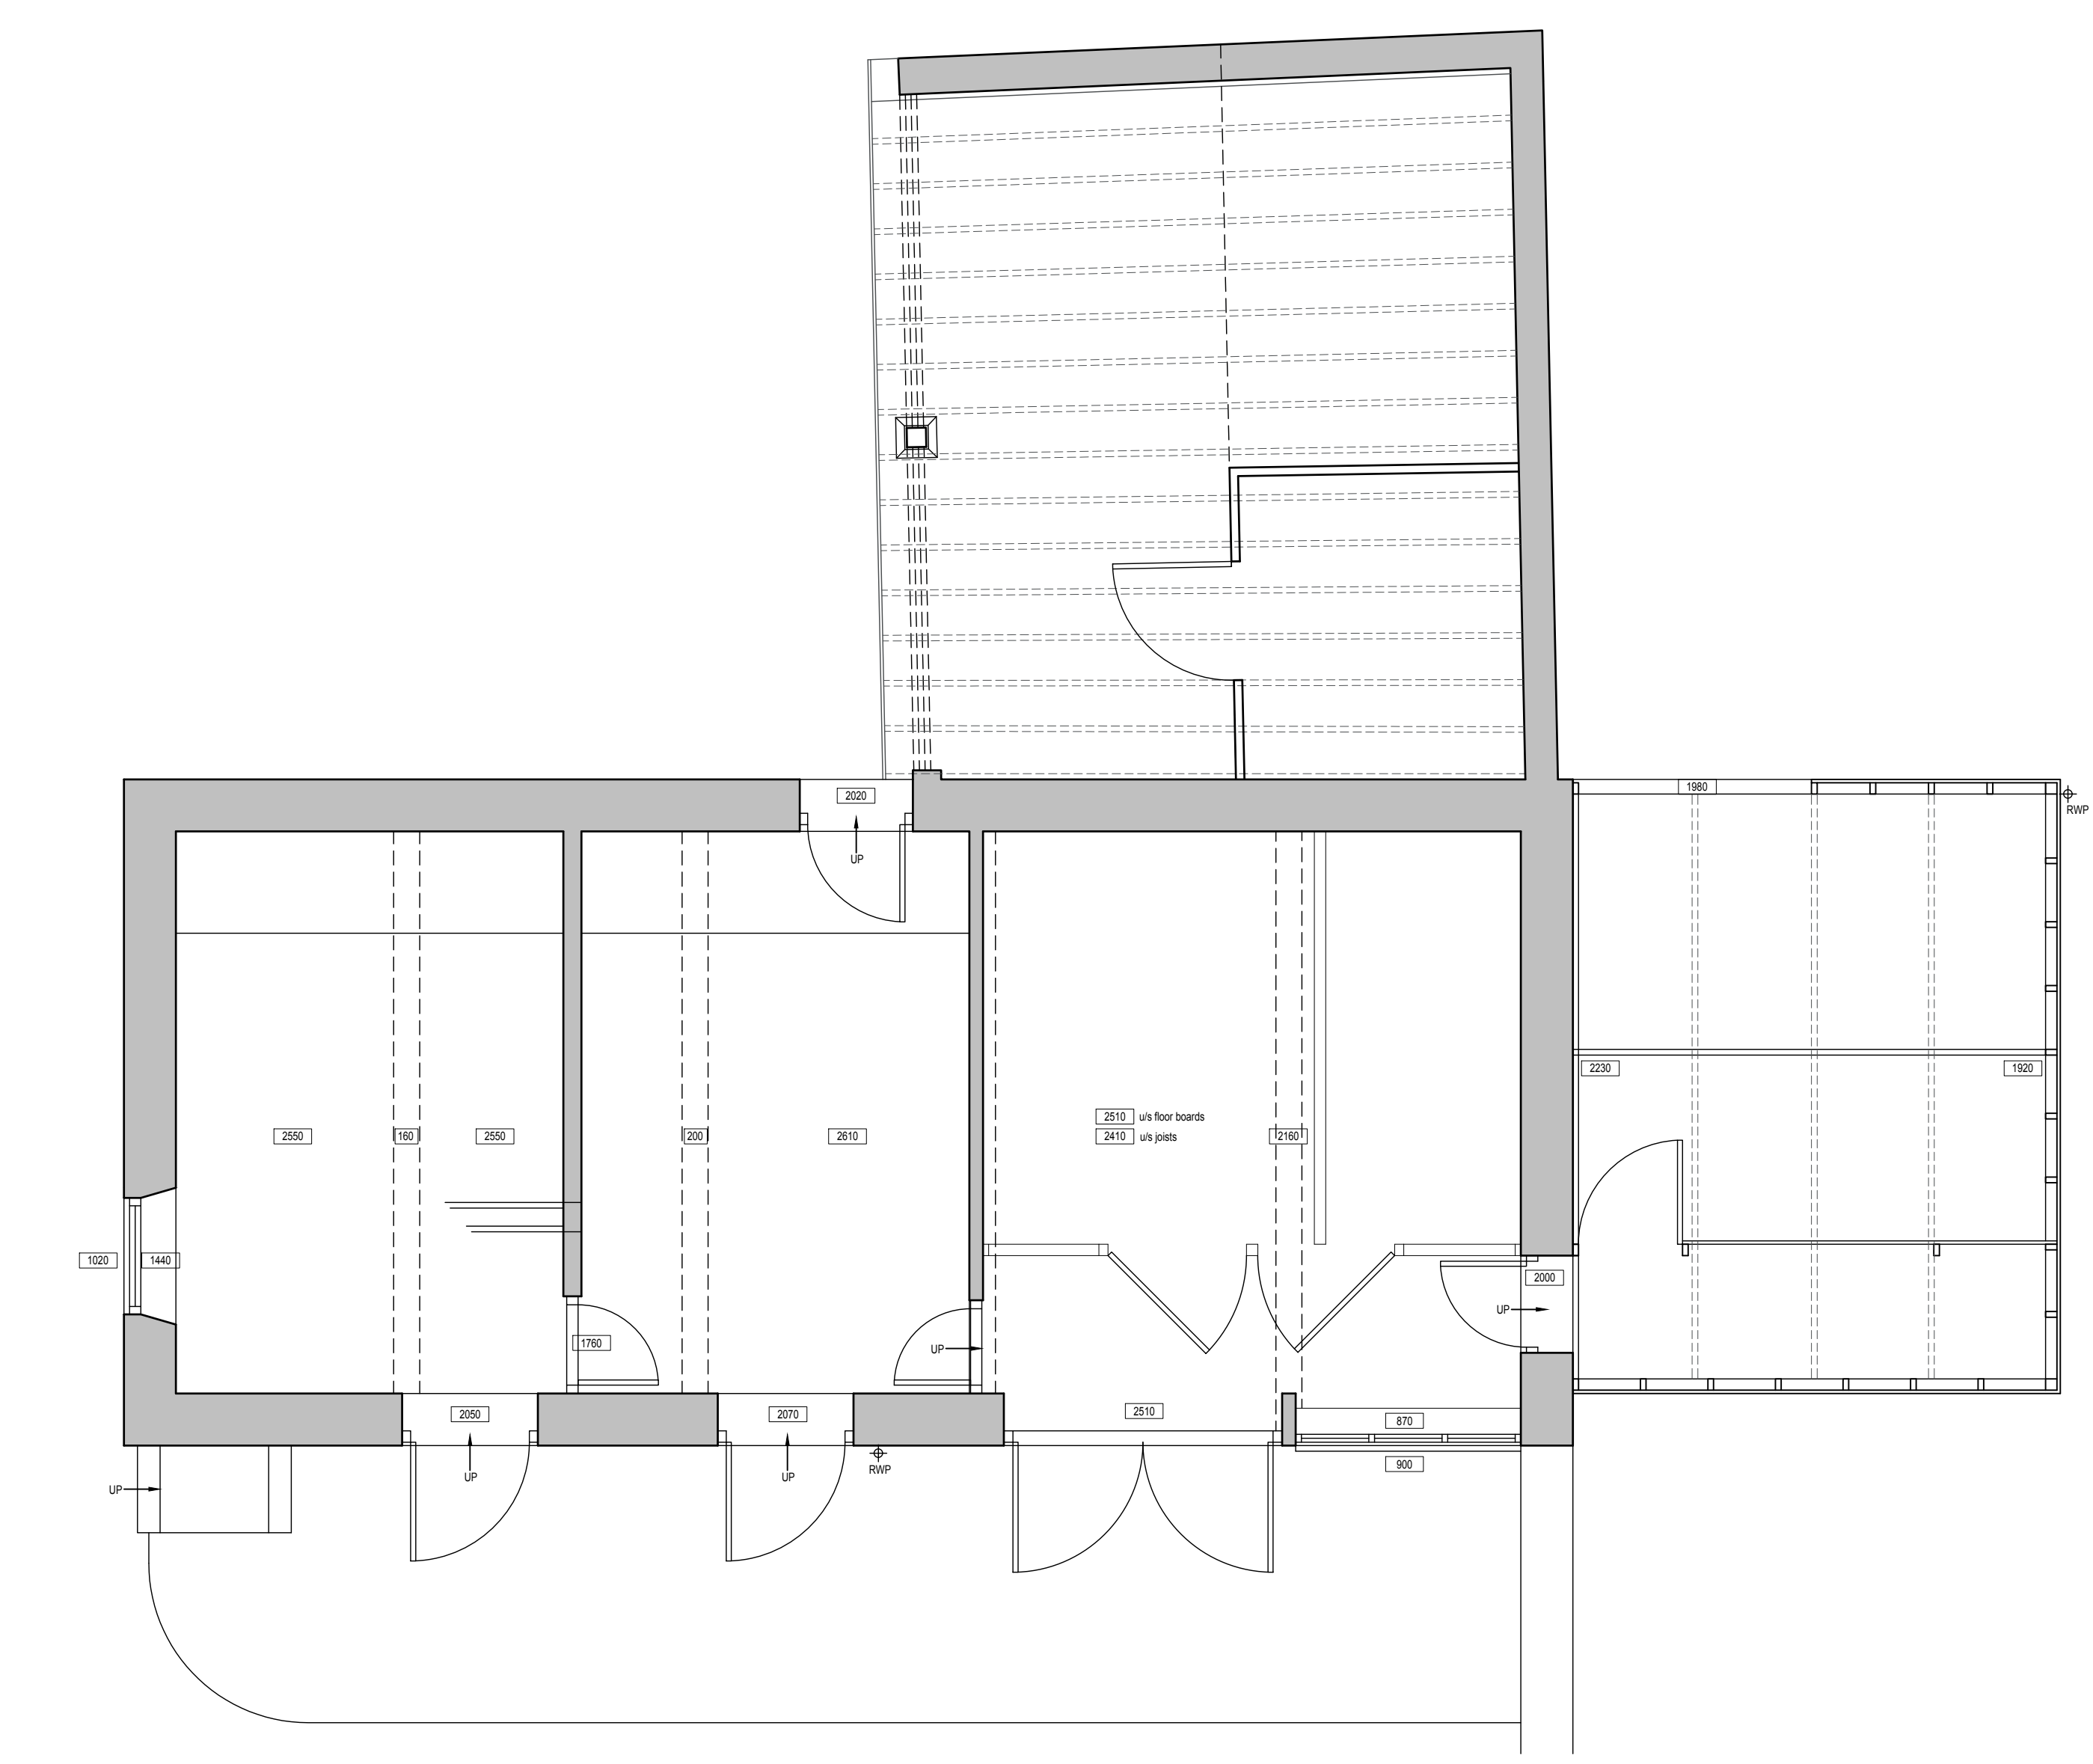

EXISTING GROUND FLOOR PLAN
SCALE 1:50

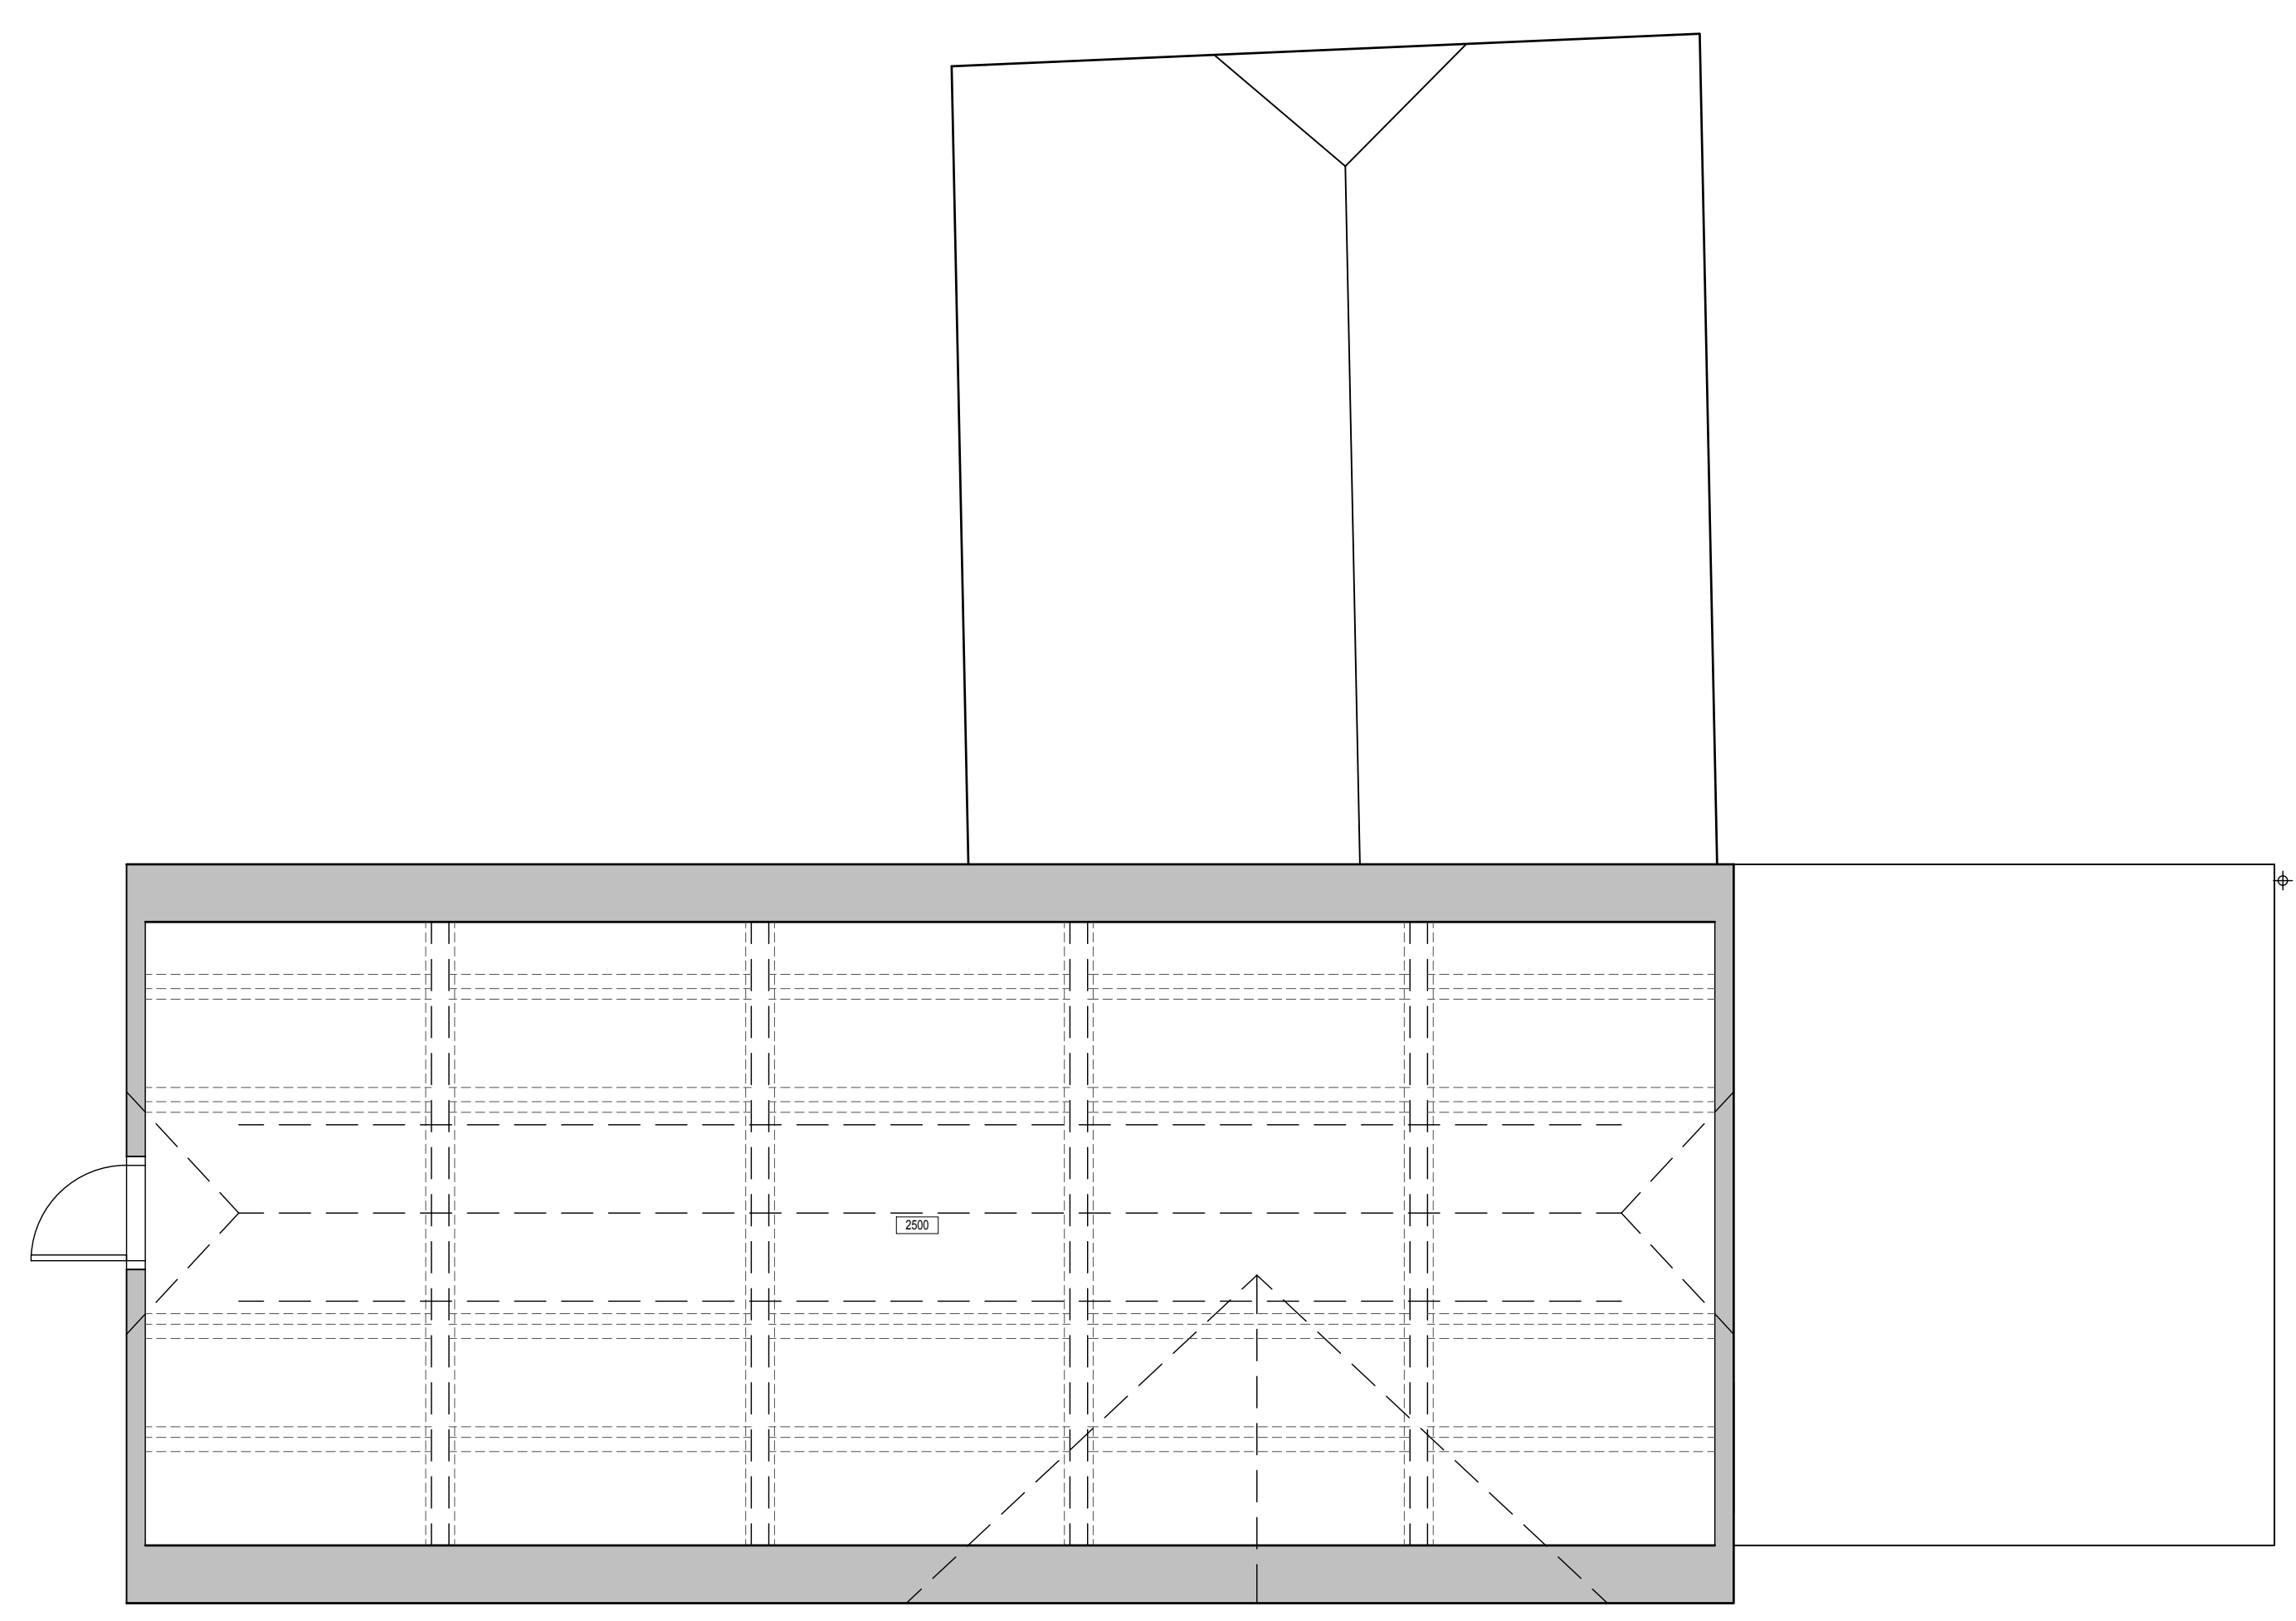

EXISTING FIRST FLOOR PLAN
SCALE 1:50

REVISIONS		DATE
CLIENT MR JACK & MR DAILAMI		
PROJECT PROPOSED CONVERSION OF OUTBUILDING INTO HABITABLE ACCOMMODATION AT COGGSWELL, TYTHERTON LUCAS, CHIPPENHAM, WILTSHIRE		
TITLE EXISTING GROUND FLOOR PLAN EXISTING FIRST FLOOR PLAN EXISTING ELEVATIONS		
DRAWN: RJ	SCALES @ A1	
CHECKED: JA	1:100,	
DATE: DEC 24	1:50	
DRG No: AA/24/45/02	REV: -	
<i>Armstrong</i> architecture		
THE OLD BAKEHOUSE, 21 TIMBER STREET, CHIPPENHAM, WILTSHIRE, SN15 3RS 01242 404 004 info@armstrongarchitecture.co.uk		