

Copyright - This drawing and any ancillary drawings or data are copyright of AQUA CIVILS Limited and may not be used, copied or amended for any purpose whatsoever without written approval.

NOTES

1. This drawing is copyright. Refer to details above.
2. This drawing is only to be used for the purposes described in the status box below.
3. This drawing is to be read in conjunction with all other drawings, details and specifications pertaining to the work described.
4. Materials and workmanship shall comply to the appropriate British Standards and Codes of Practice unless otherwise stated.
5. The activities required to construct the work, shown on drawings clearly marked FOR CONSTRUCTION, may be subject to the provisions of the The Construction (Design and Management) Regulations 2015 The Contractor and Client must ensure that they are adequately conversant with these regulations and that the appropriate procedures required under the regulations are observed at all times.

LEGEND

31.10.25	DEL	-	A	INITIAL ISSUE
DATE:	DRWN:	CHKD:	REV:	NOTES:
SCALE & SHEET SIZE:-			AS AHOWN @ A1	

PLANNING




Aqua Civils
Aqua Civils, Sunny Nook, Jollys Lane, Porthtowan, TR4 8AX
Email: info@aquacivils.com
07773 352999

CLIENT
AQUA CIVILS


PROJECT
THE BIKE SHOP
THE HEADLANDS
DOWNTON

DRAWING TITLE
LOCATION PLAN, EXISTING PLANS &
ELEVATIONS

PROJECT No.	DRAWING No.	REV.
C-2002	101	A

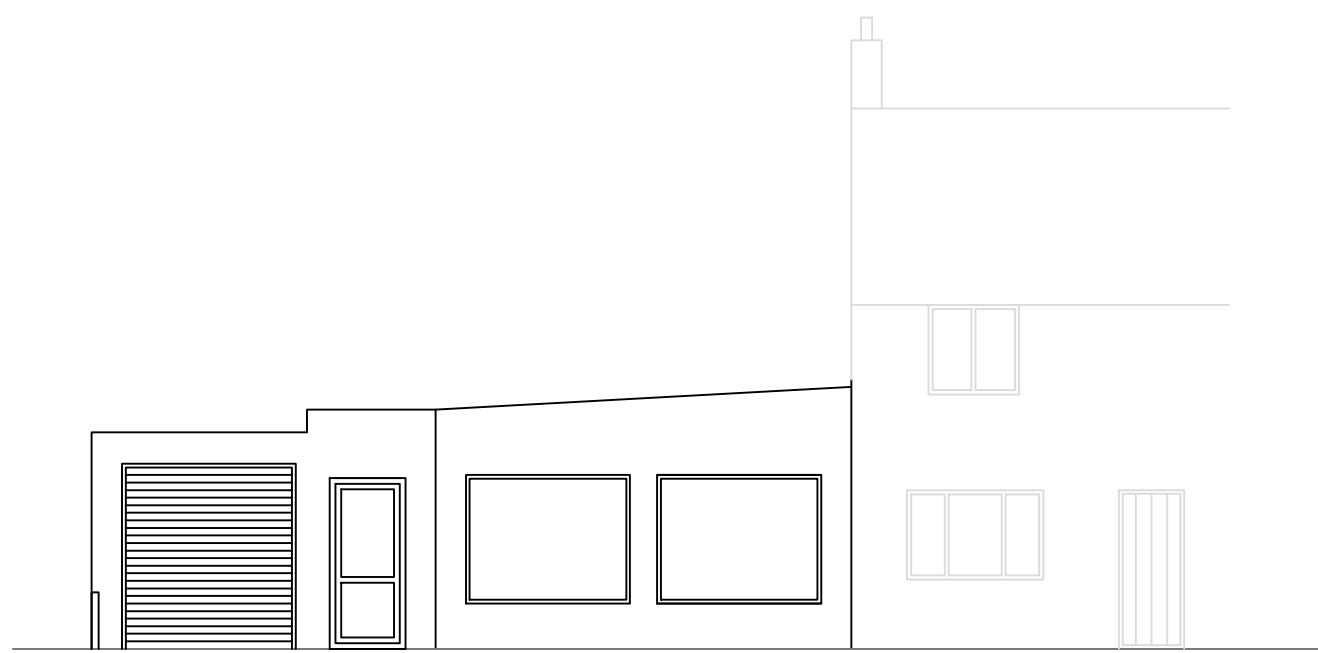

WESTERN ELEVATION (STREET SCENE) SCALE 1:100

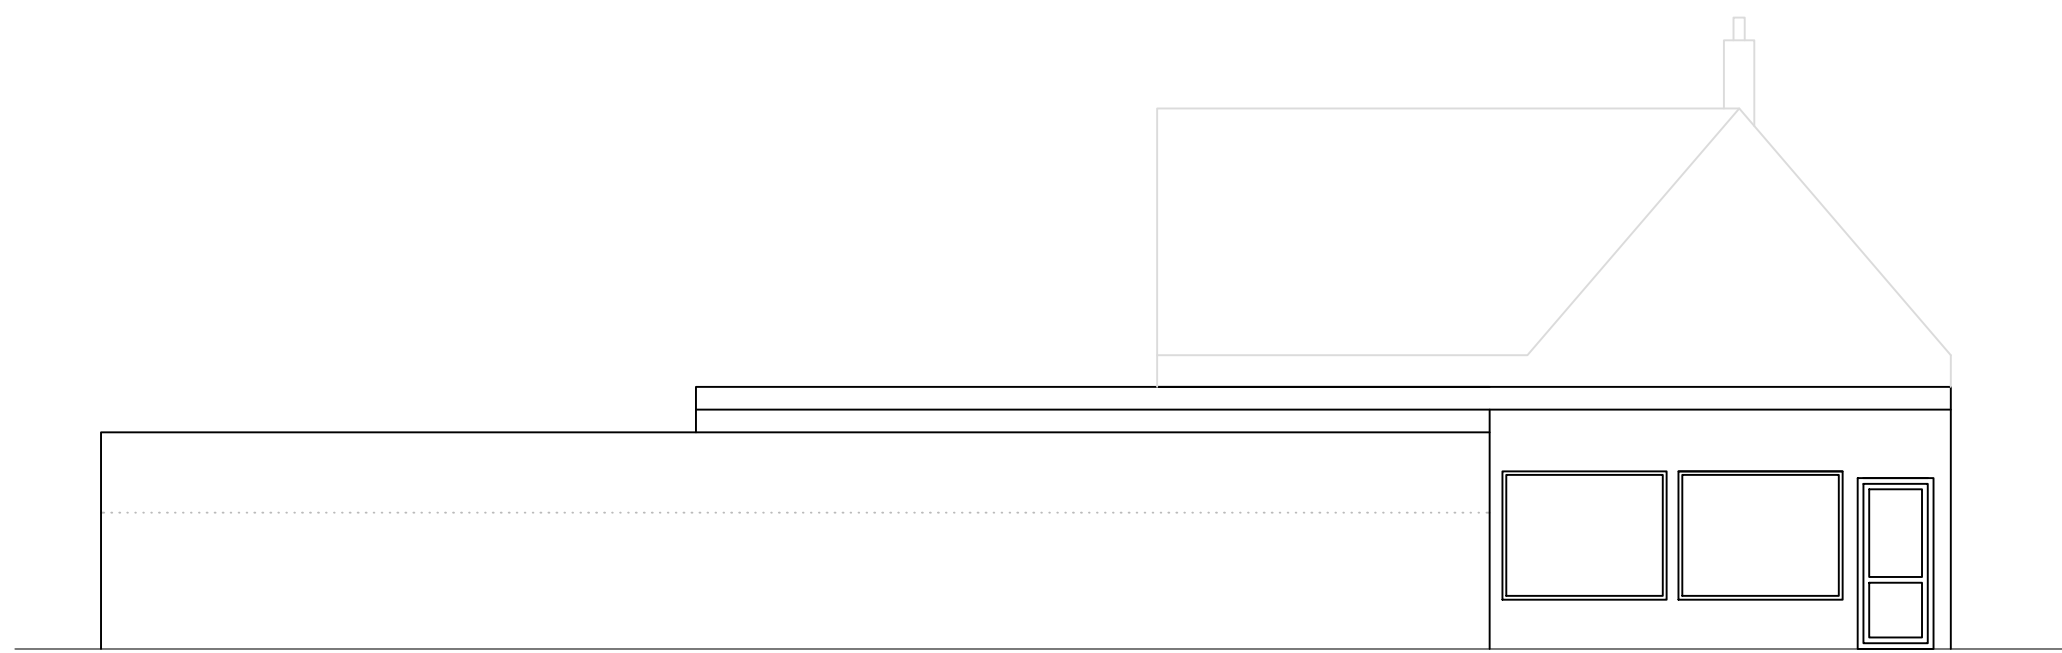


NORTHERN ELEVATION SCALE 1:100




EASTERN ELEVATION SCALE 1:100


0m 1m 2m 5m 10m

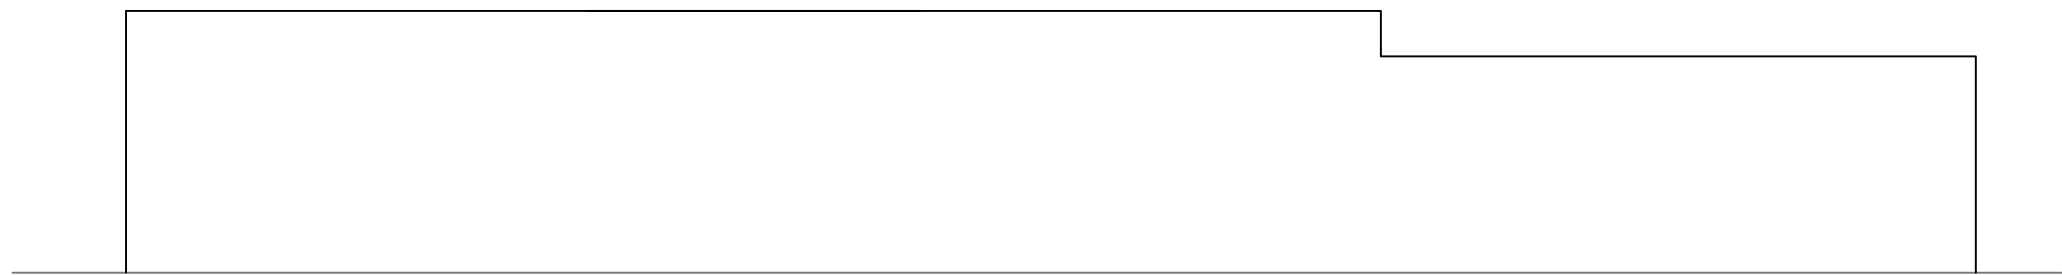

SOUTHERN ELEVATION SCALE 1:100

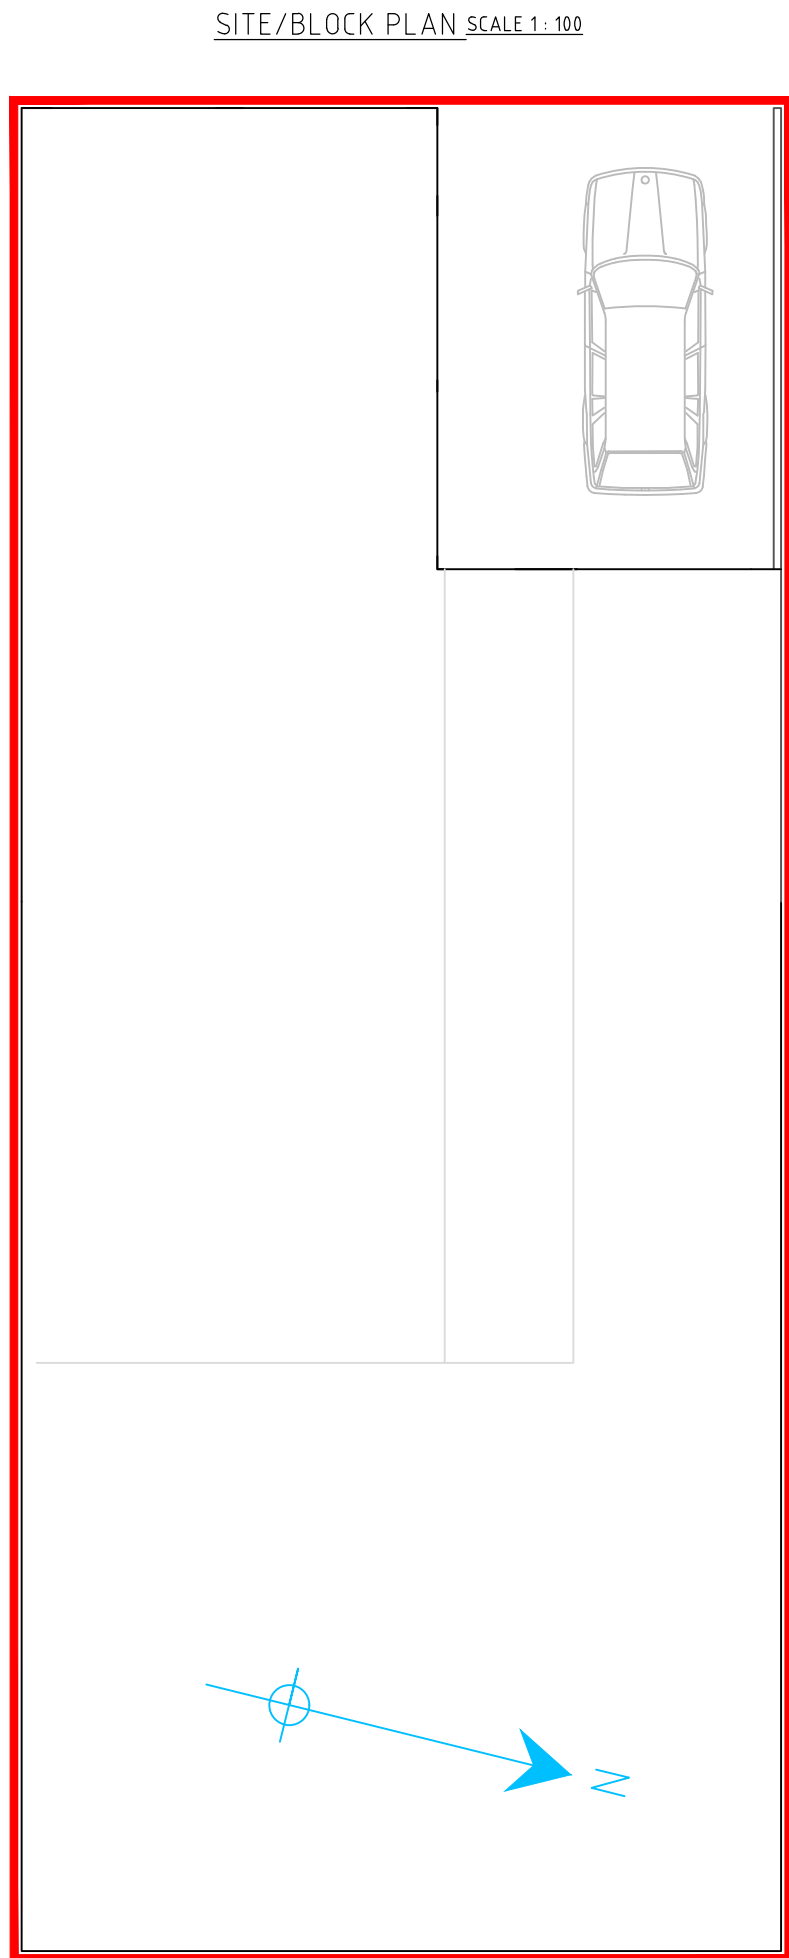

SITE/BLOCK PLAN SCALE 1:100

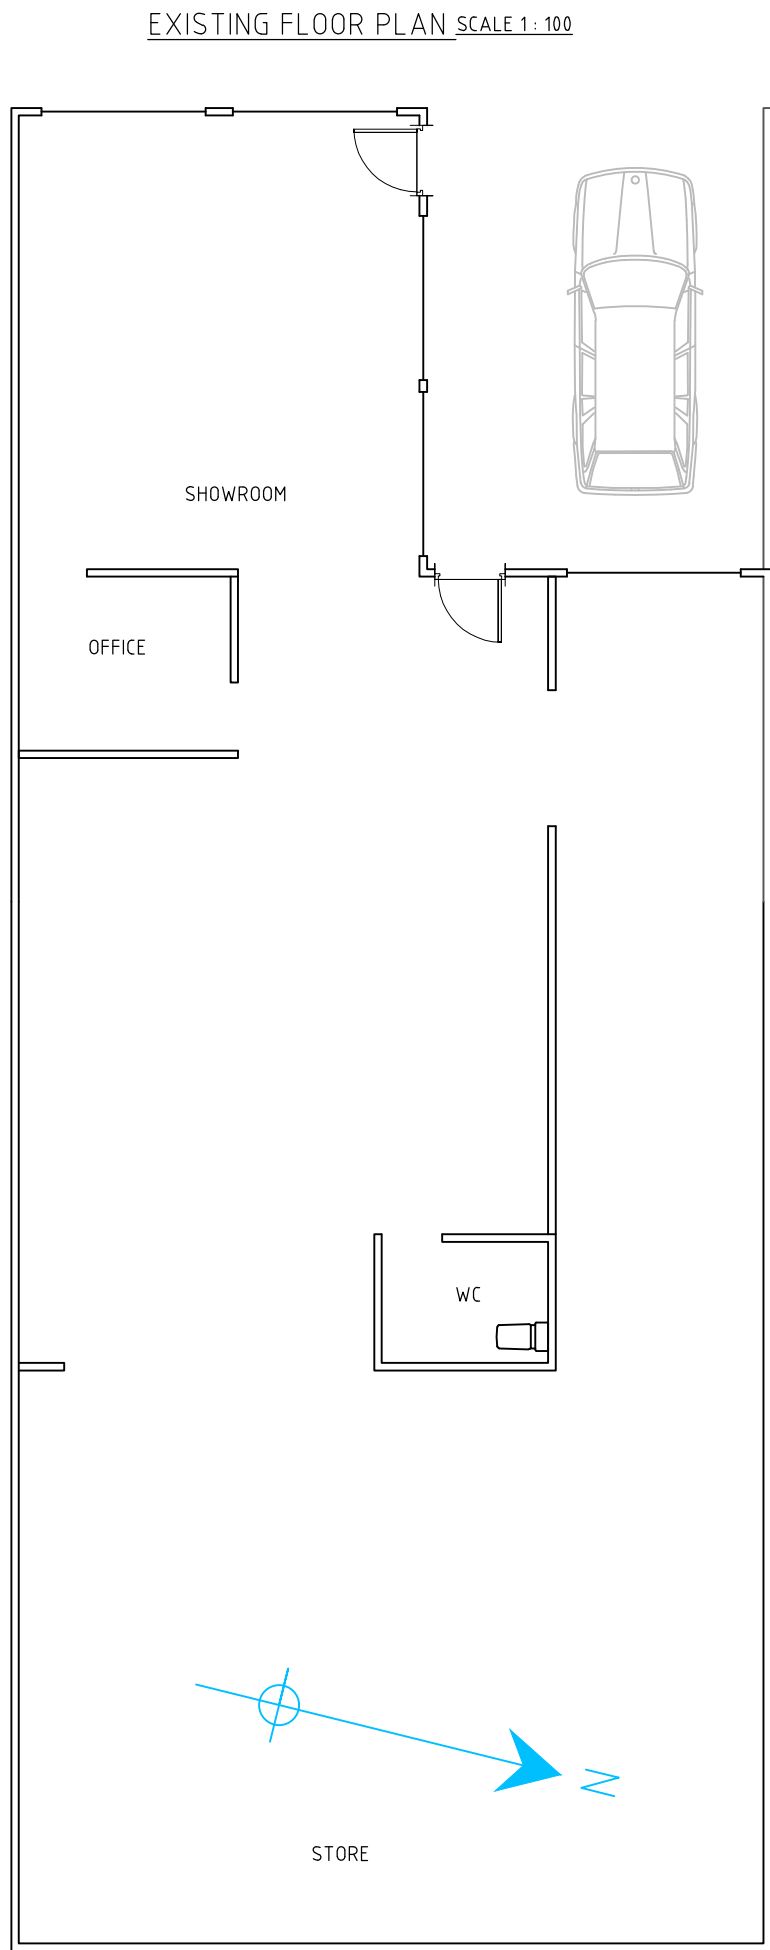

EXISTING FLOOR PLAN SCALE 1:100



LOCATION PLAN SCALE 1:250