


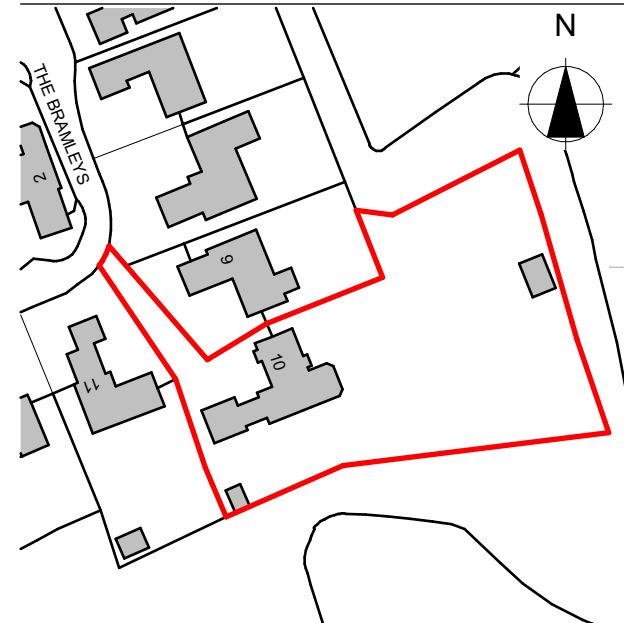


Location Plan


Ordnance Survey (c) Crown Copyright 2025. All rights reserved. Licence number 100022432

1:1250 scale


0 10m 30m 50m 100m

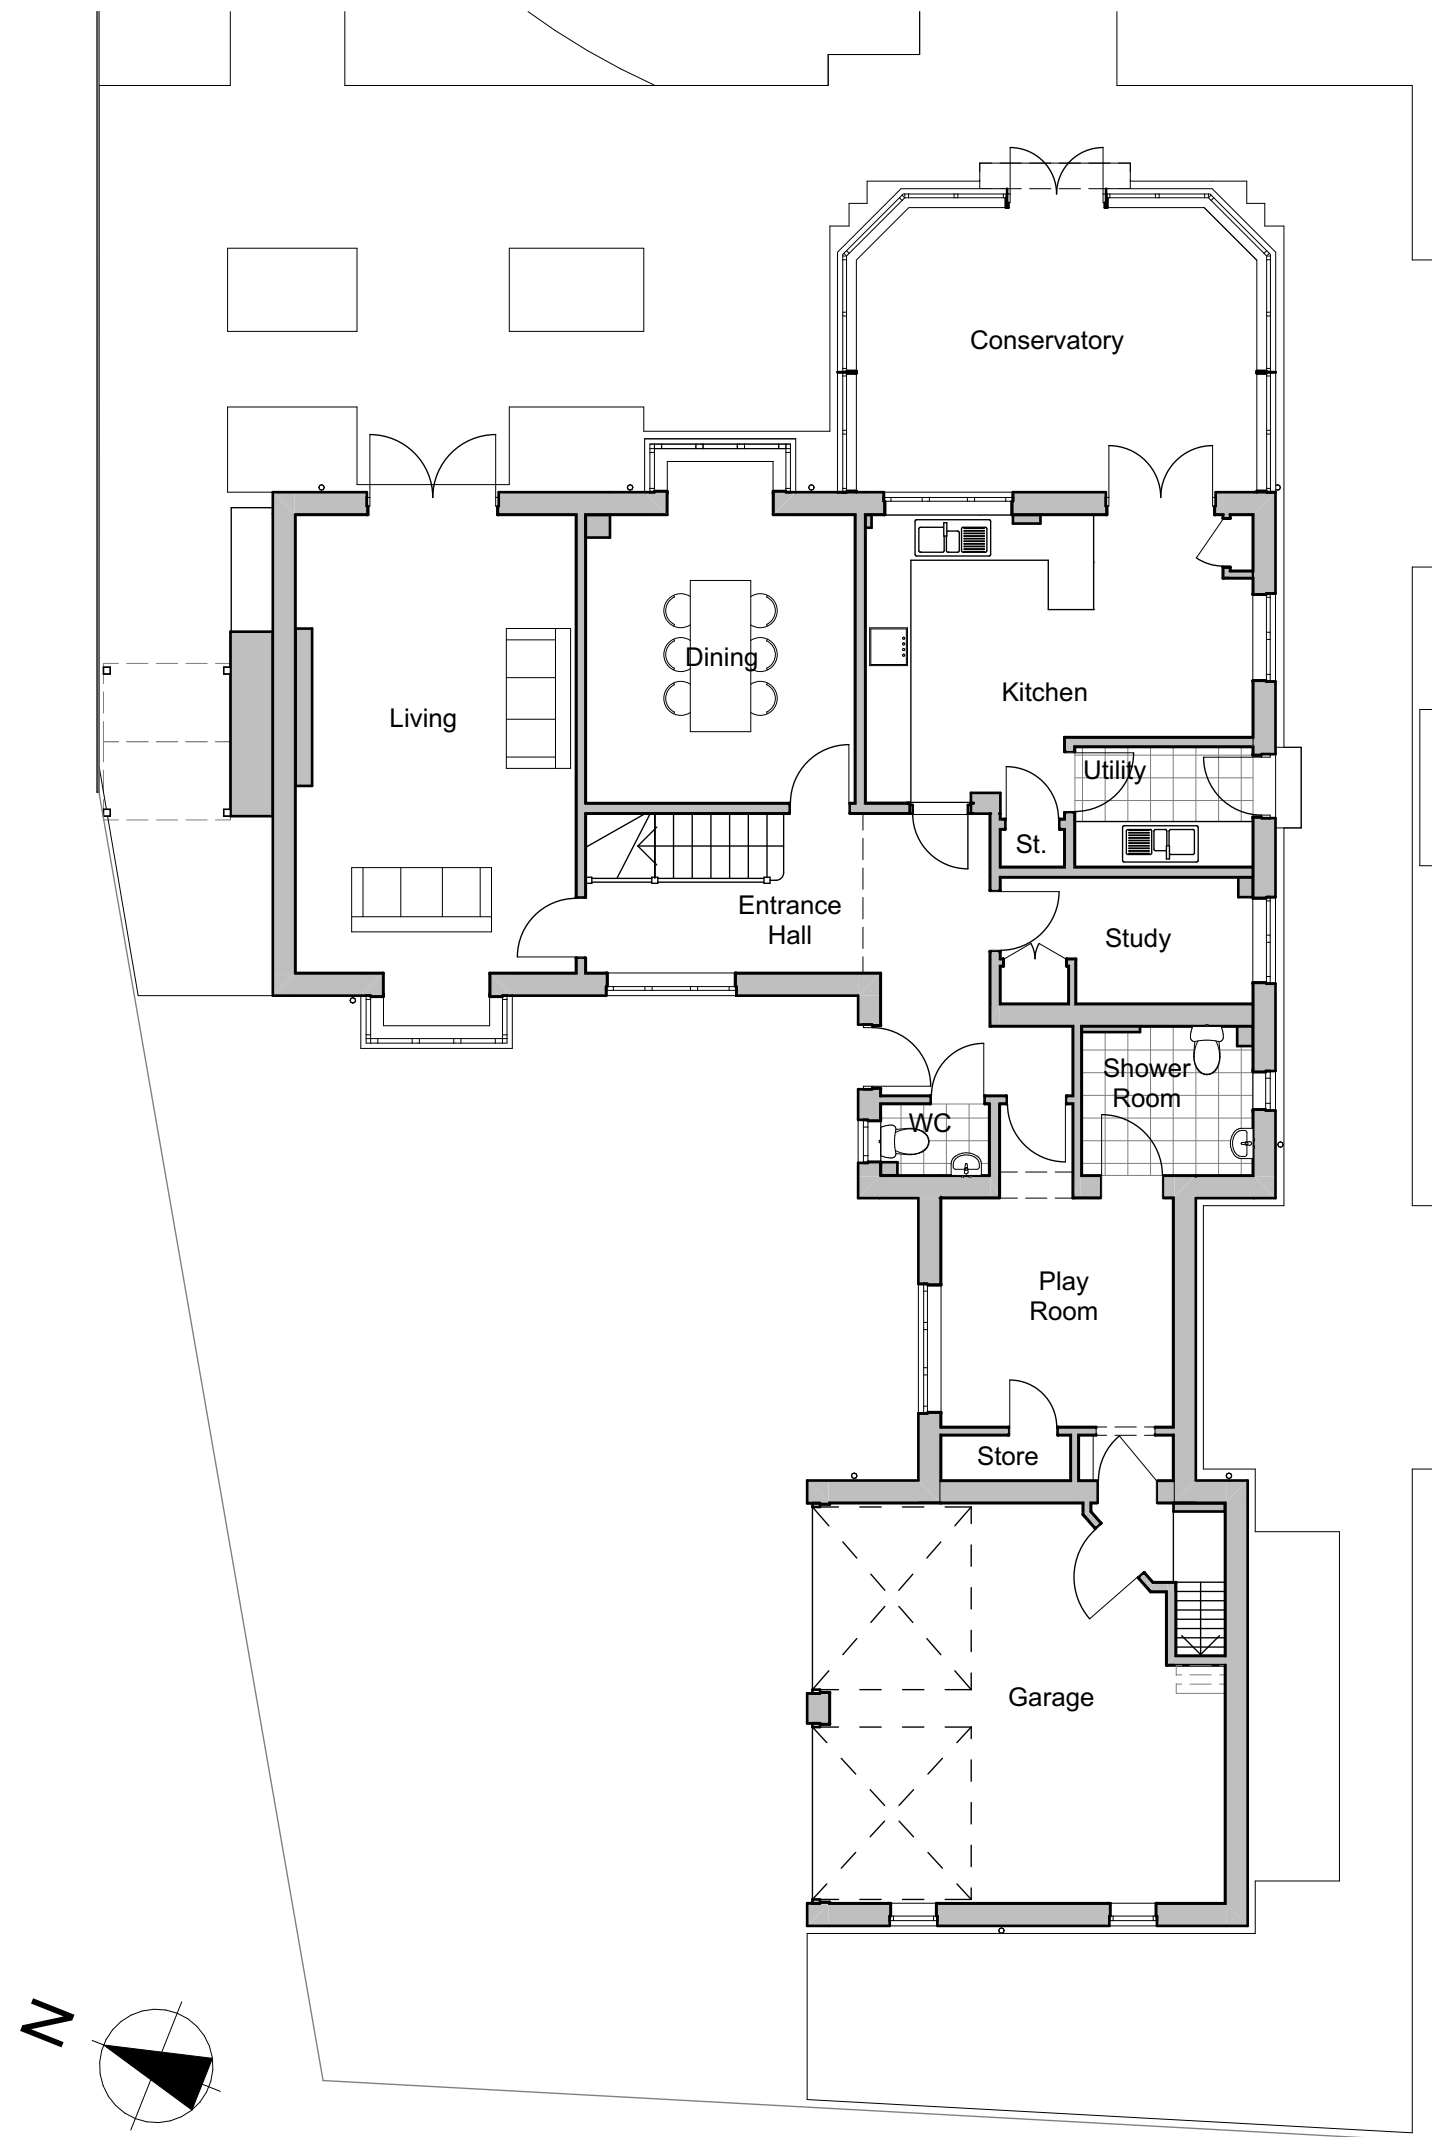

Existing Ground Floor Plan 1:100

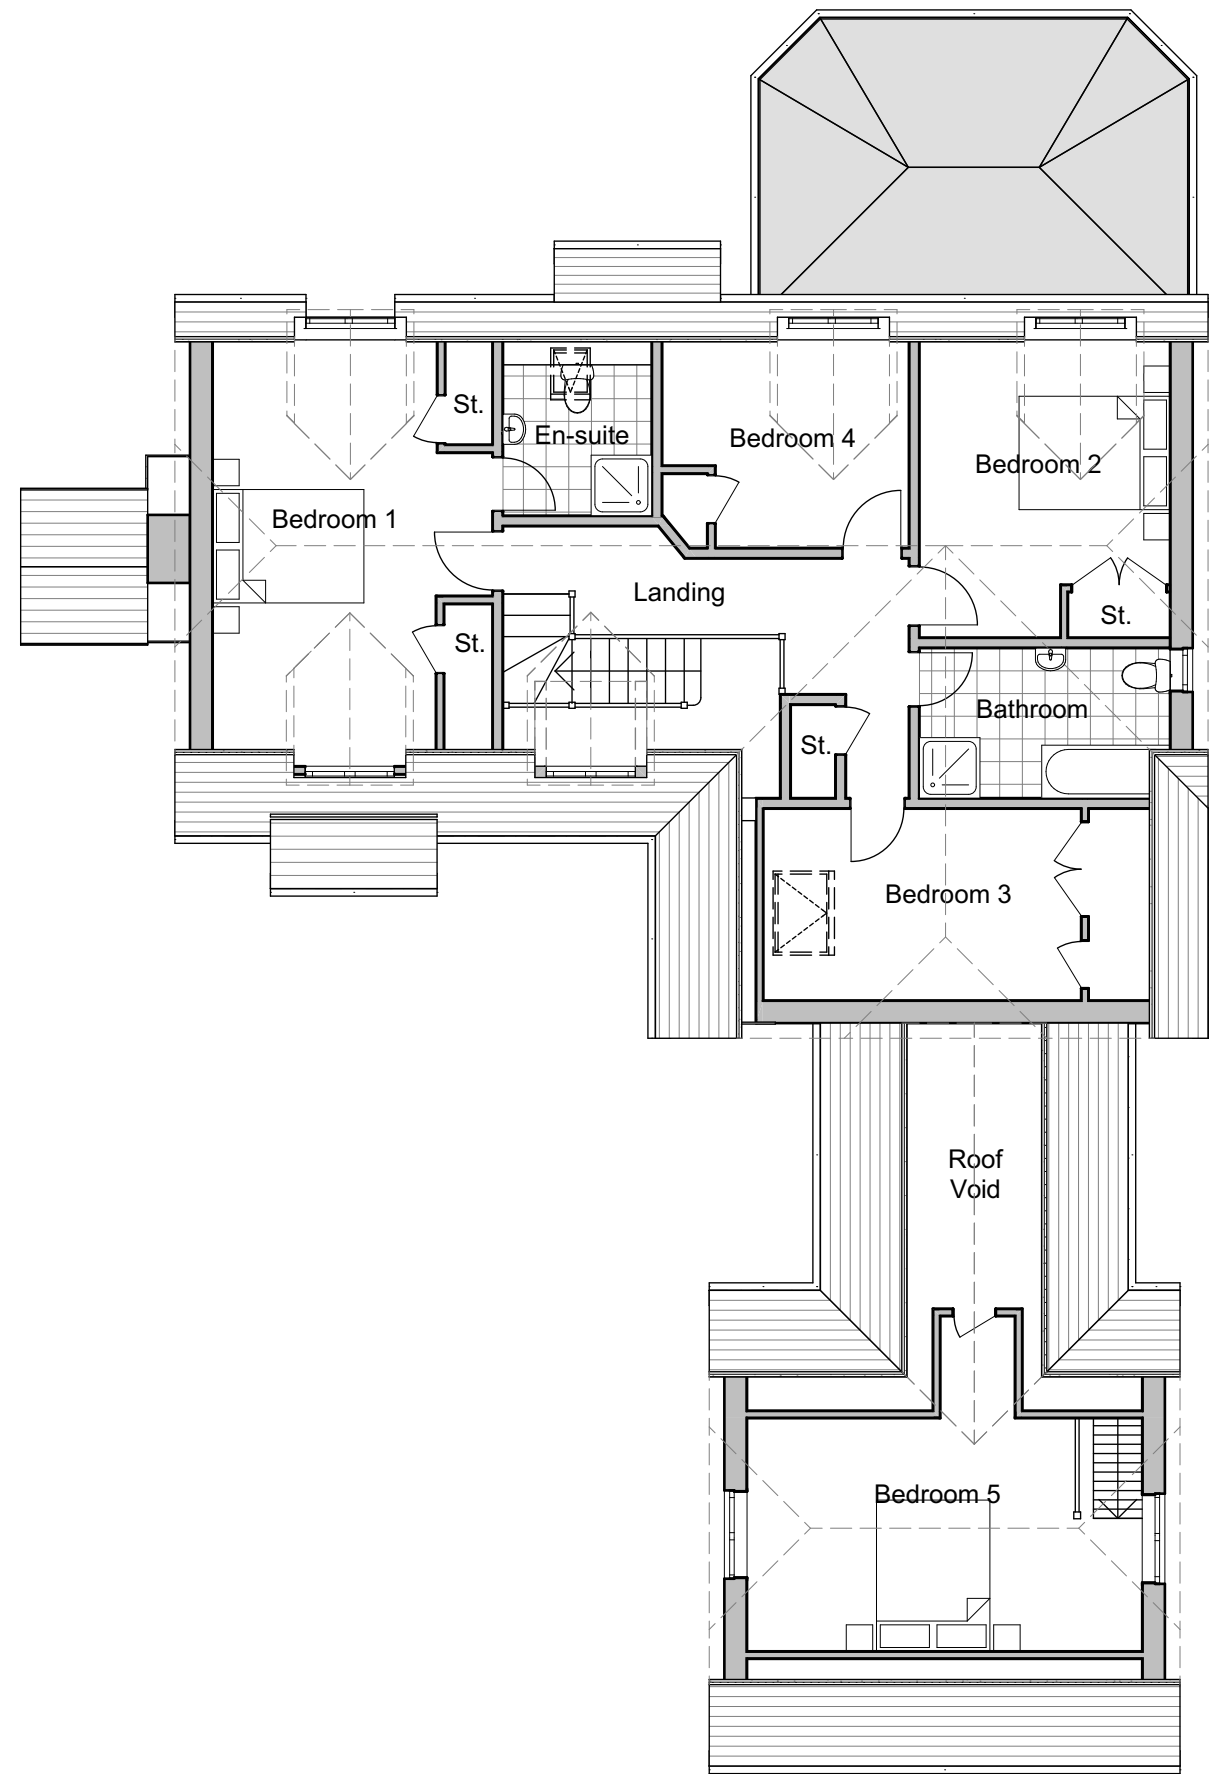

Existing First Floor Plan 1:100

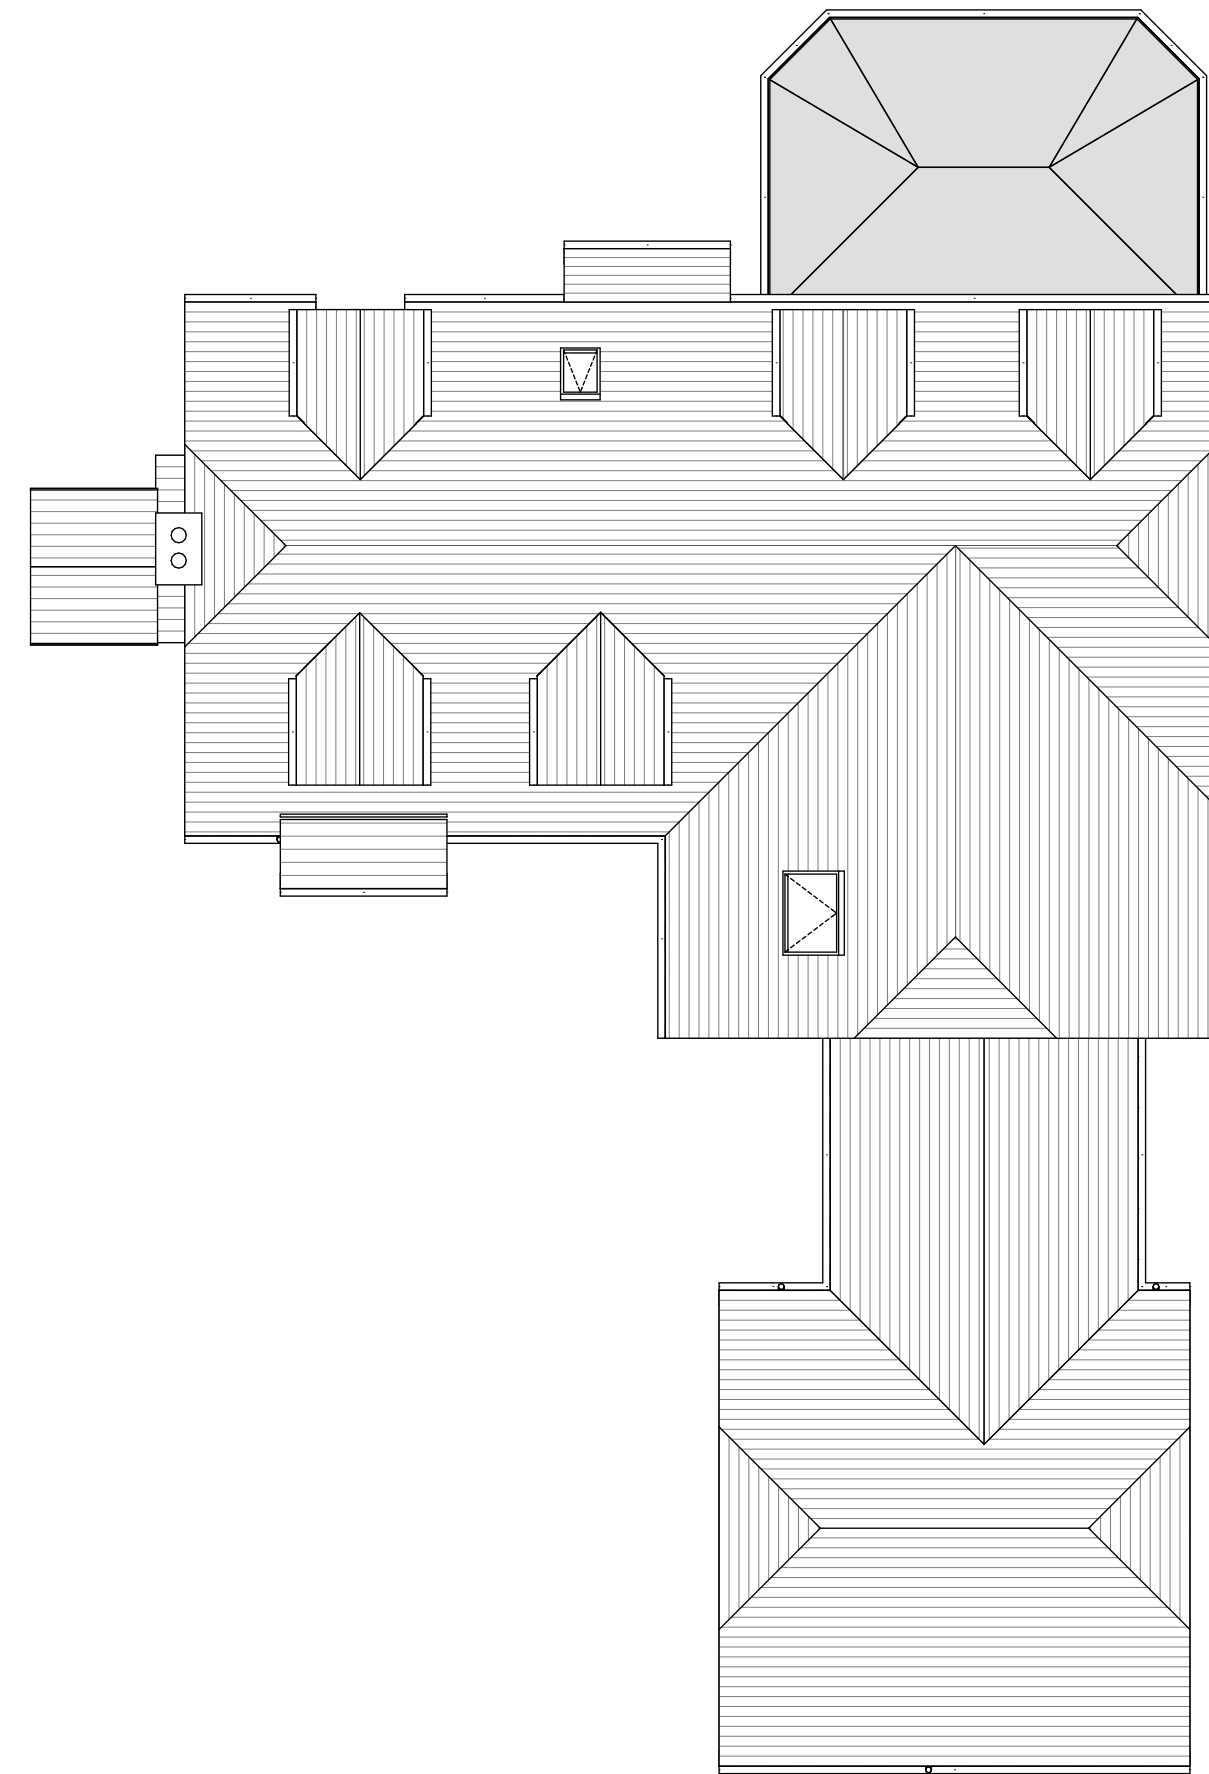

Existing Roof Plan 1:100

1:100 scale


0 1m 2m 3m 5m 10m



Existing West Elevation 1:100



Existing South Elevation 1:100

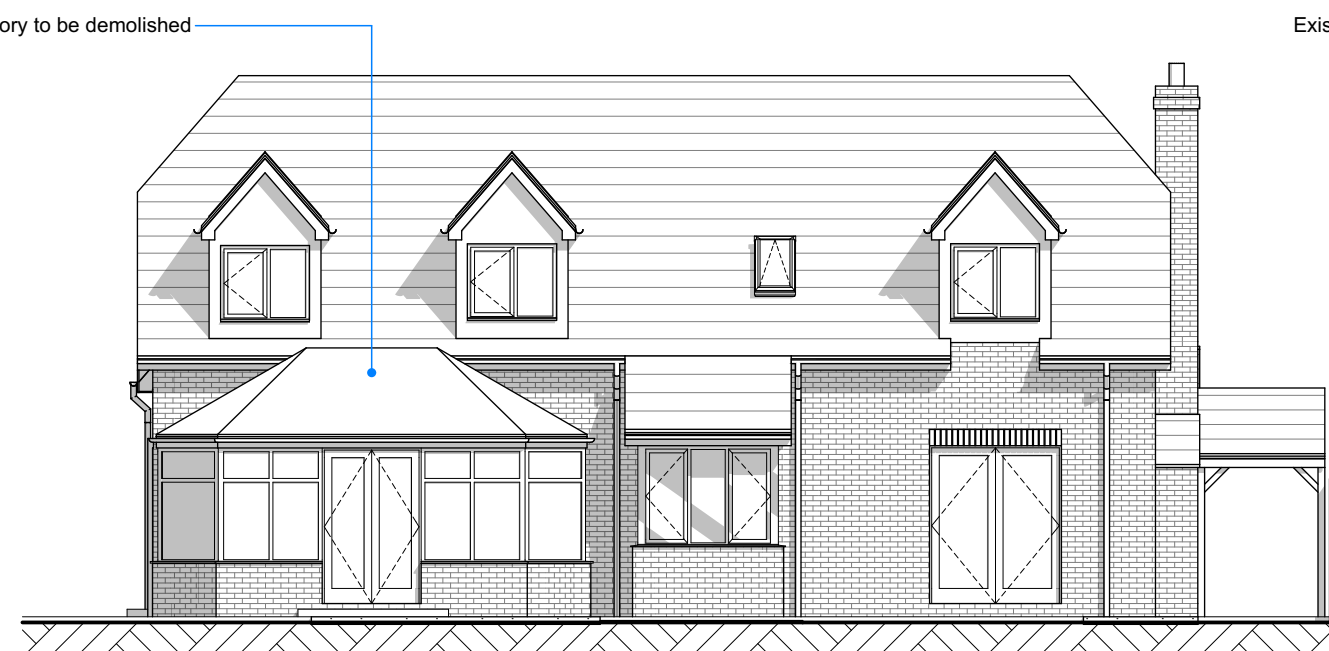


Existing East Elevation 1:100



Existing North Elevation 1:100



Proposed West Elevation 1:100

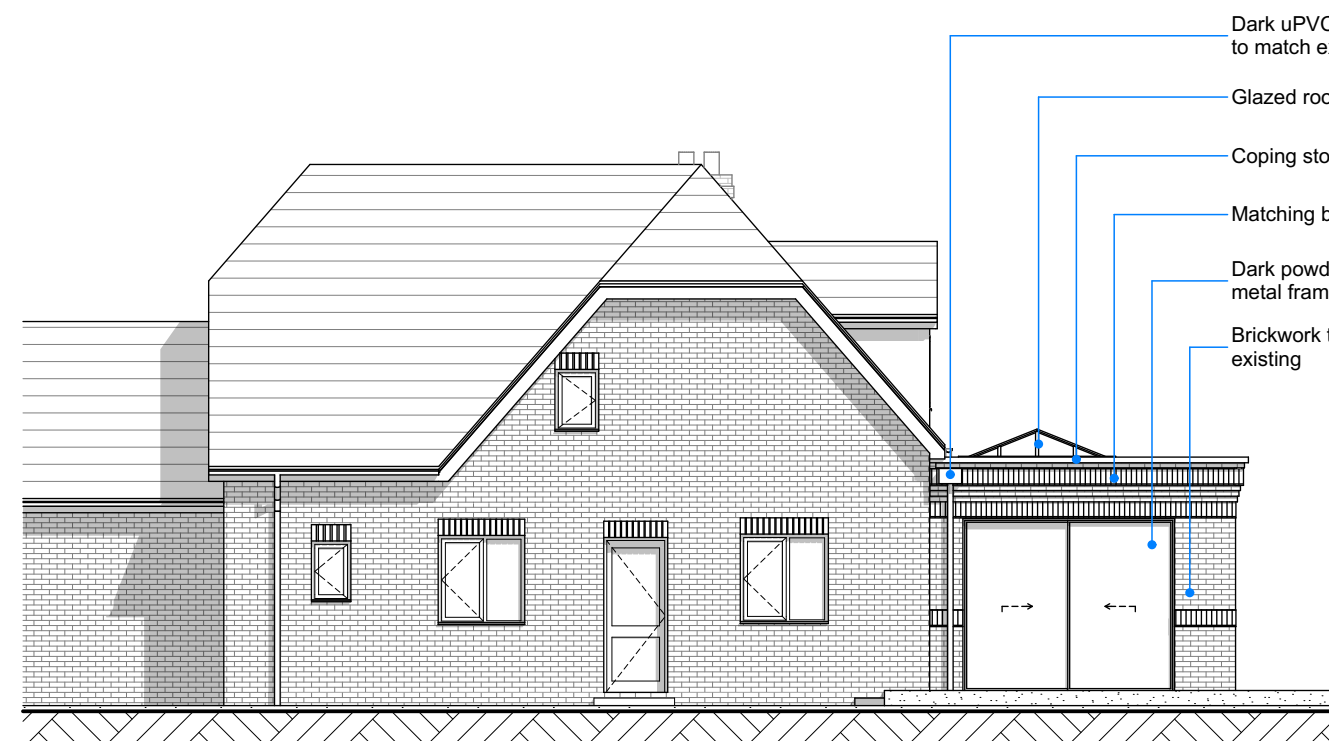

Proposed South Elevation 1:100



Proposed East Elevation 1:100



Proposed North Elevation 1:100

PLANNING APPROVAL

Revision	Description	Date	Drawn
P1	Planning Issue	04.11.25	GM

Designer :

GRKA
GRK Architecture
www.grka.co.uk

Project :
10 The Bramleys, Salisbury
Proposed House Extension

Drawing :
Existing Plans and Elevations

Date : November 2025 Scale : 1:100 @ A1
Drawing No. : 25 / 420 / 100 Status : PLANNING Revision: P1