
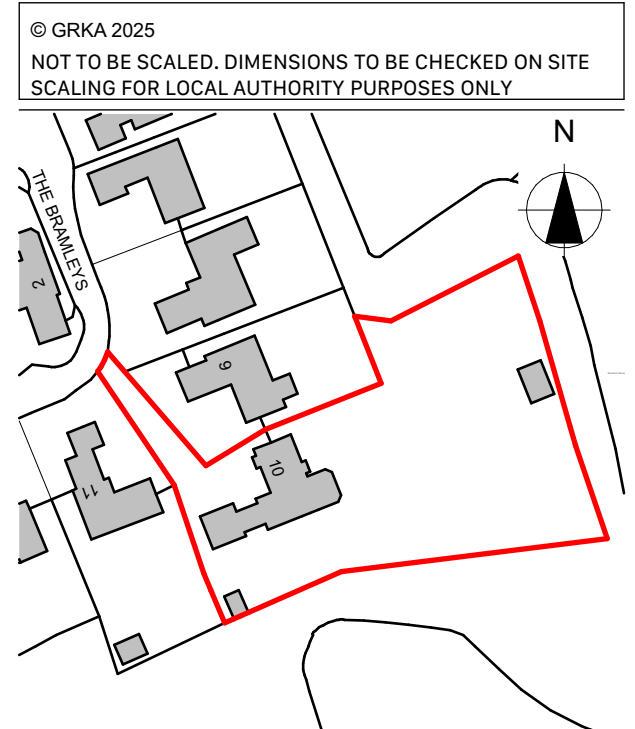


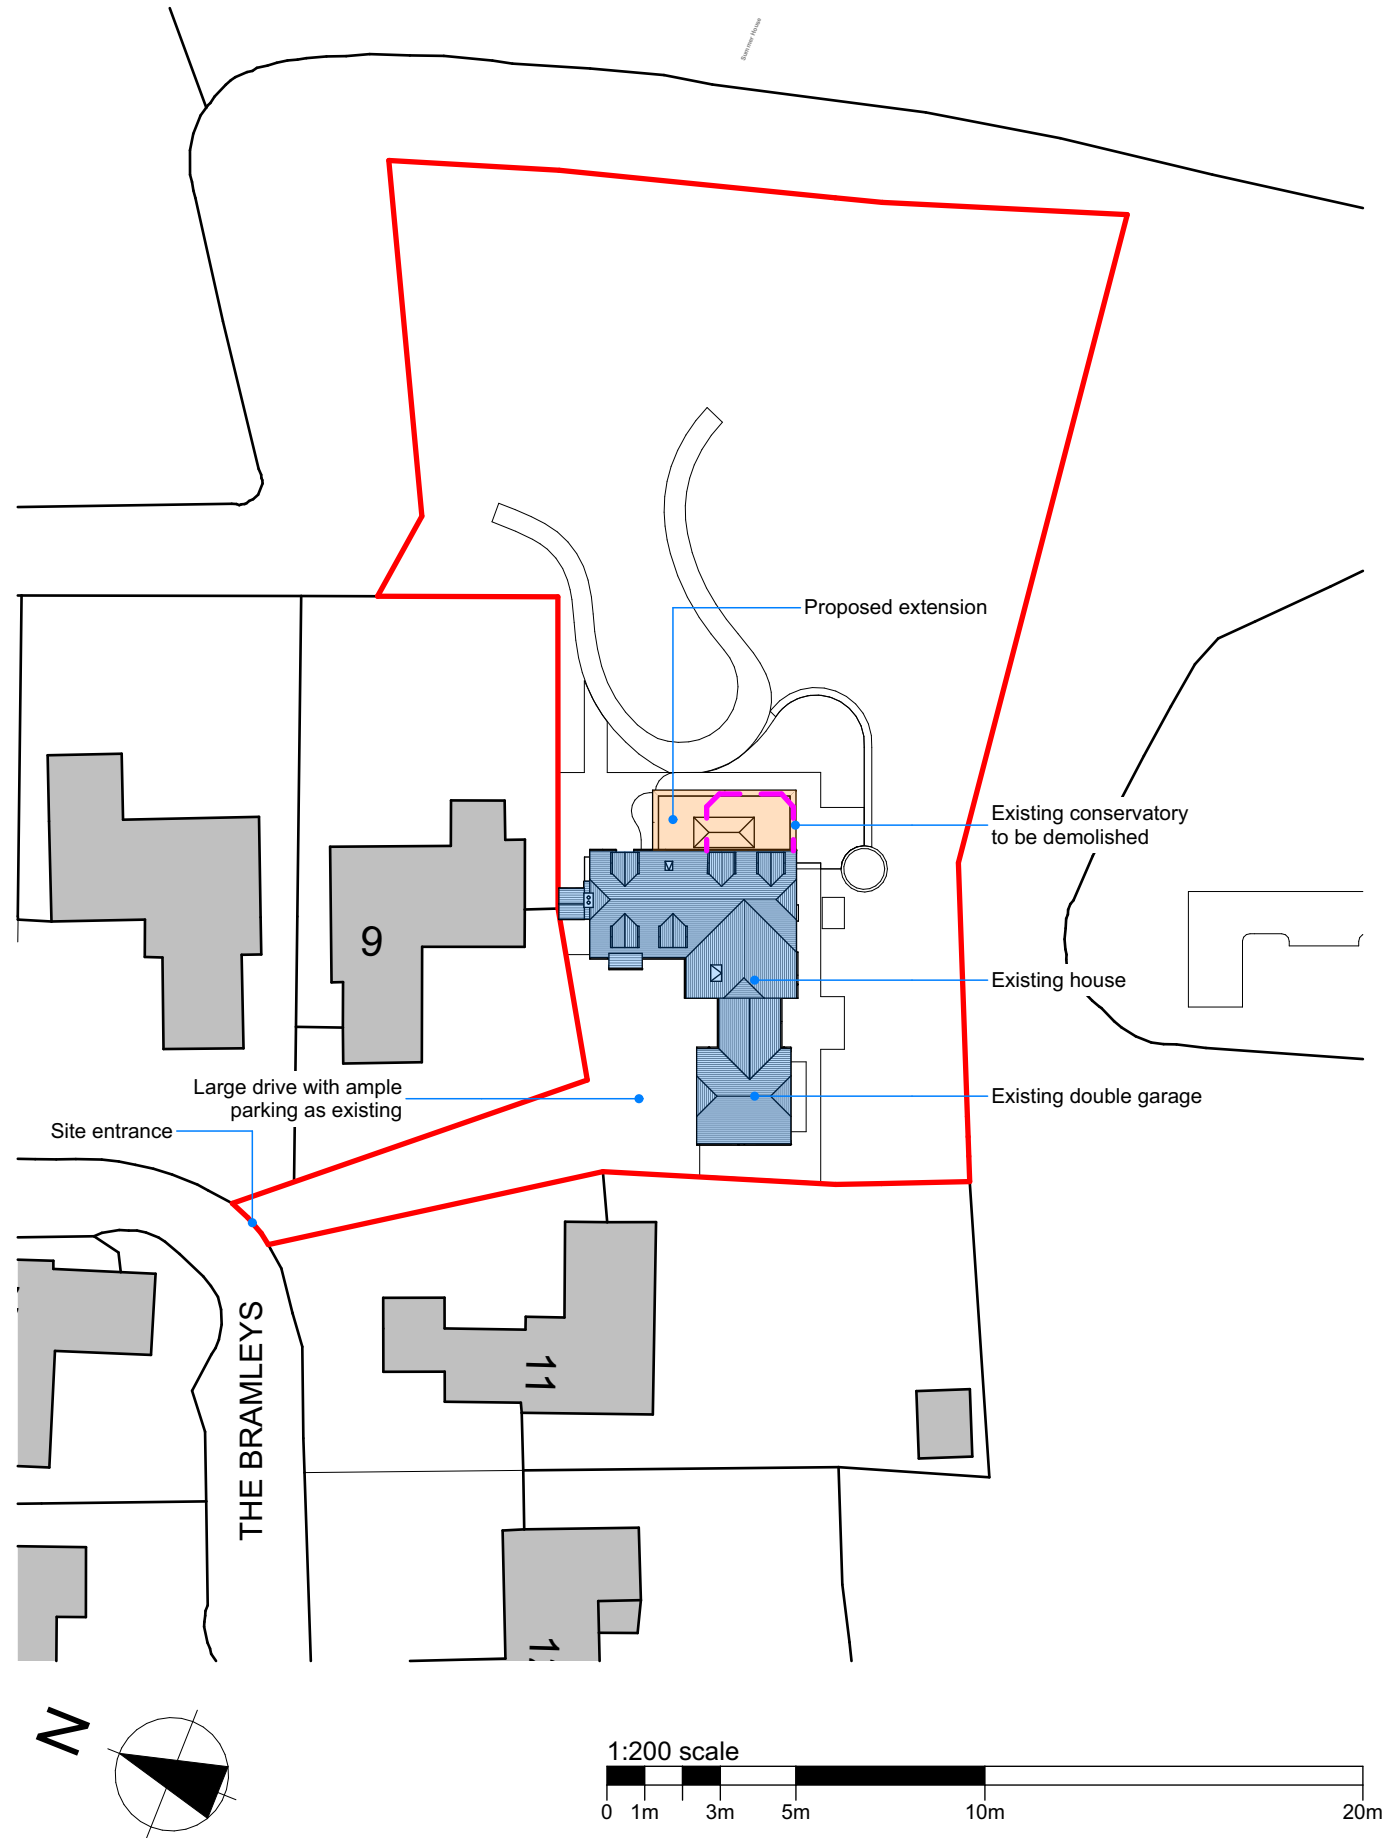

Location Plan

Ordnance Survey (c) Crown Copyright 2025. All rights reserved. Licence number 100022432

PLANNING APPROVAL			
P1	Planning Issue	04.11.25	GM
Revision	Description	Date	Drawn

Designer :



Project :
10 The Bramleys, Salisbury
Proposed House Extension

Drawing :
Site Plan

Date : November 2025	Scale : 1:500, 1:1250 @ A1	Status : PLANNING	Revision: P1
-------------------------	-------------------------------	----------------------	-----------------