


1M @ 1:100
5M @ 1:500
2M @ 1:50
50M @ 1:1250

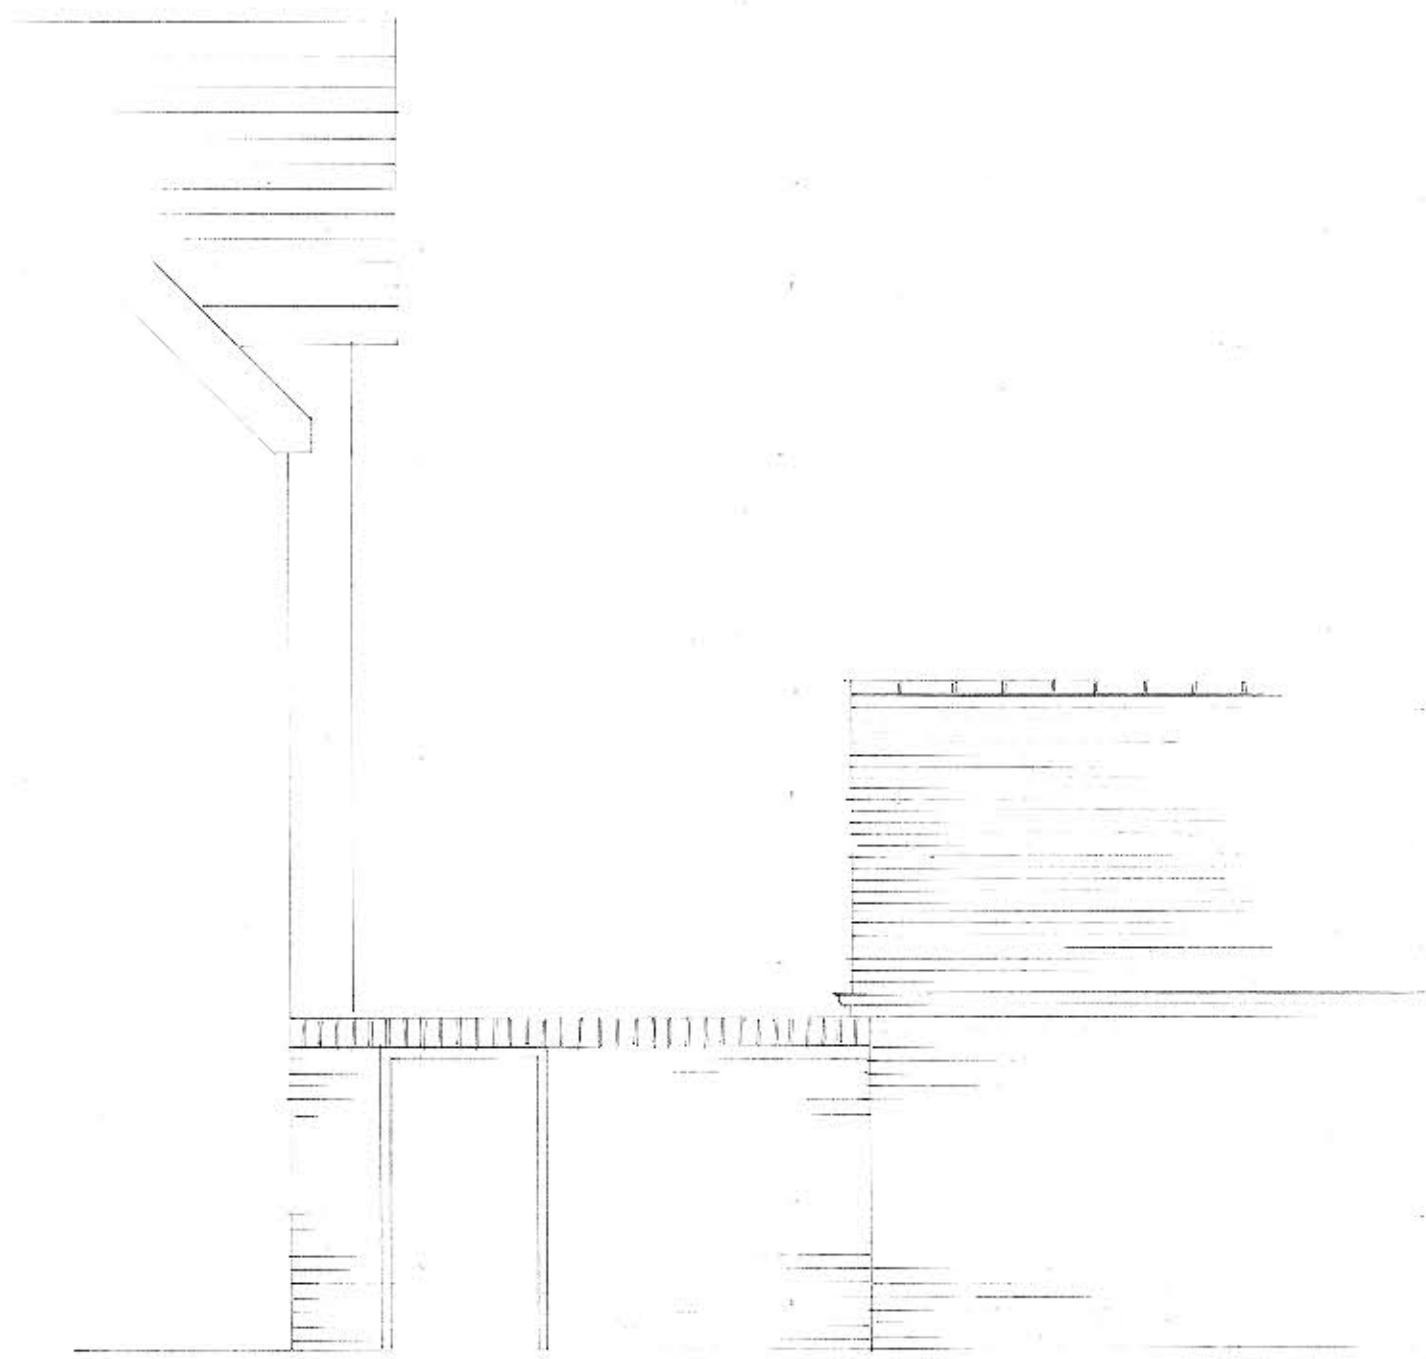

WEST ELEVATION

5630mm



NORTH ELEVATION



SOUTH ELEVATION



VALE
GARDEN
HOUSES
LTD
LONDONTHORPE ROAD
GRANTHAM
LINCOLNSHIRE, NG31 9SJ
TEL: 01476 564433 FAX: 01476 378555

NOTE:
BASEWORKS ARE TO BE SET OUT ONLY TO
FOUNDATION DRAWINGS. CONTRACTORS AND
ERECTORS MUST VERIFY ALL DIMENSIONS ON
SITE BEFORE WORK COMMENCES.

THIS DRAWING, ITS DESIGN AND APPLICATION
TO SITE, AND ITS COMPONENTS REMAINS THE
PROPERTY OF VALE GARDEN HOUSES LTD.
AND MAY NOT BE REPRODUCED IN ANY WAY
WITHOUT PRIOR CONSENT

Rev	Date	Details

Client:
AS CLARE KERR

Address:
HARTFIELD HOUSE
HARTFIELD
WILTSHIRE
SN9 5SU

Scale: 1:50 @ A1	Date: 28-JUNE-21
Drawn By: ROCHEL	Checked By:

Drawing:
EXISTING ELEVATIONS

Drawing No.
42013291-2 (P4)