


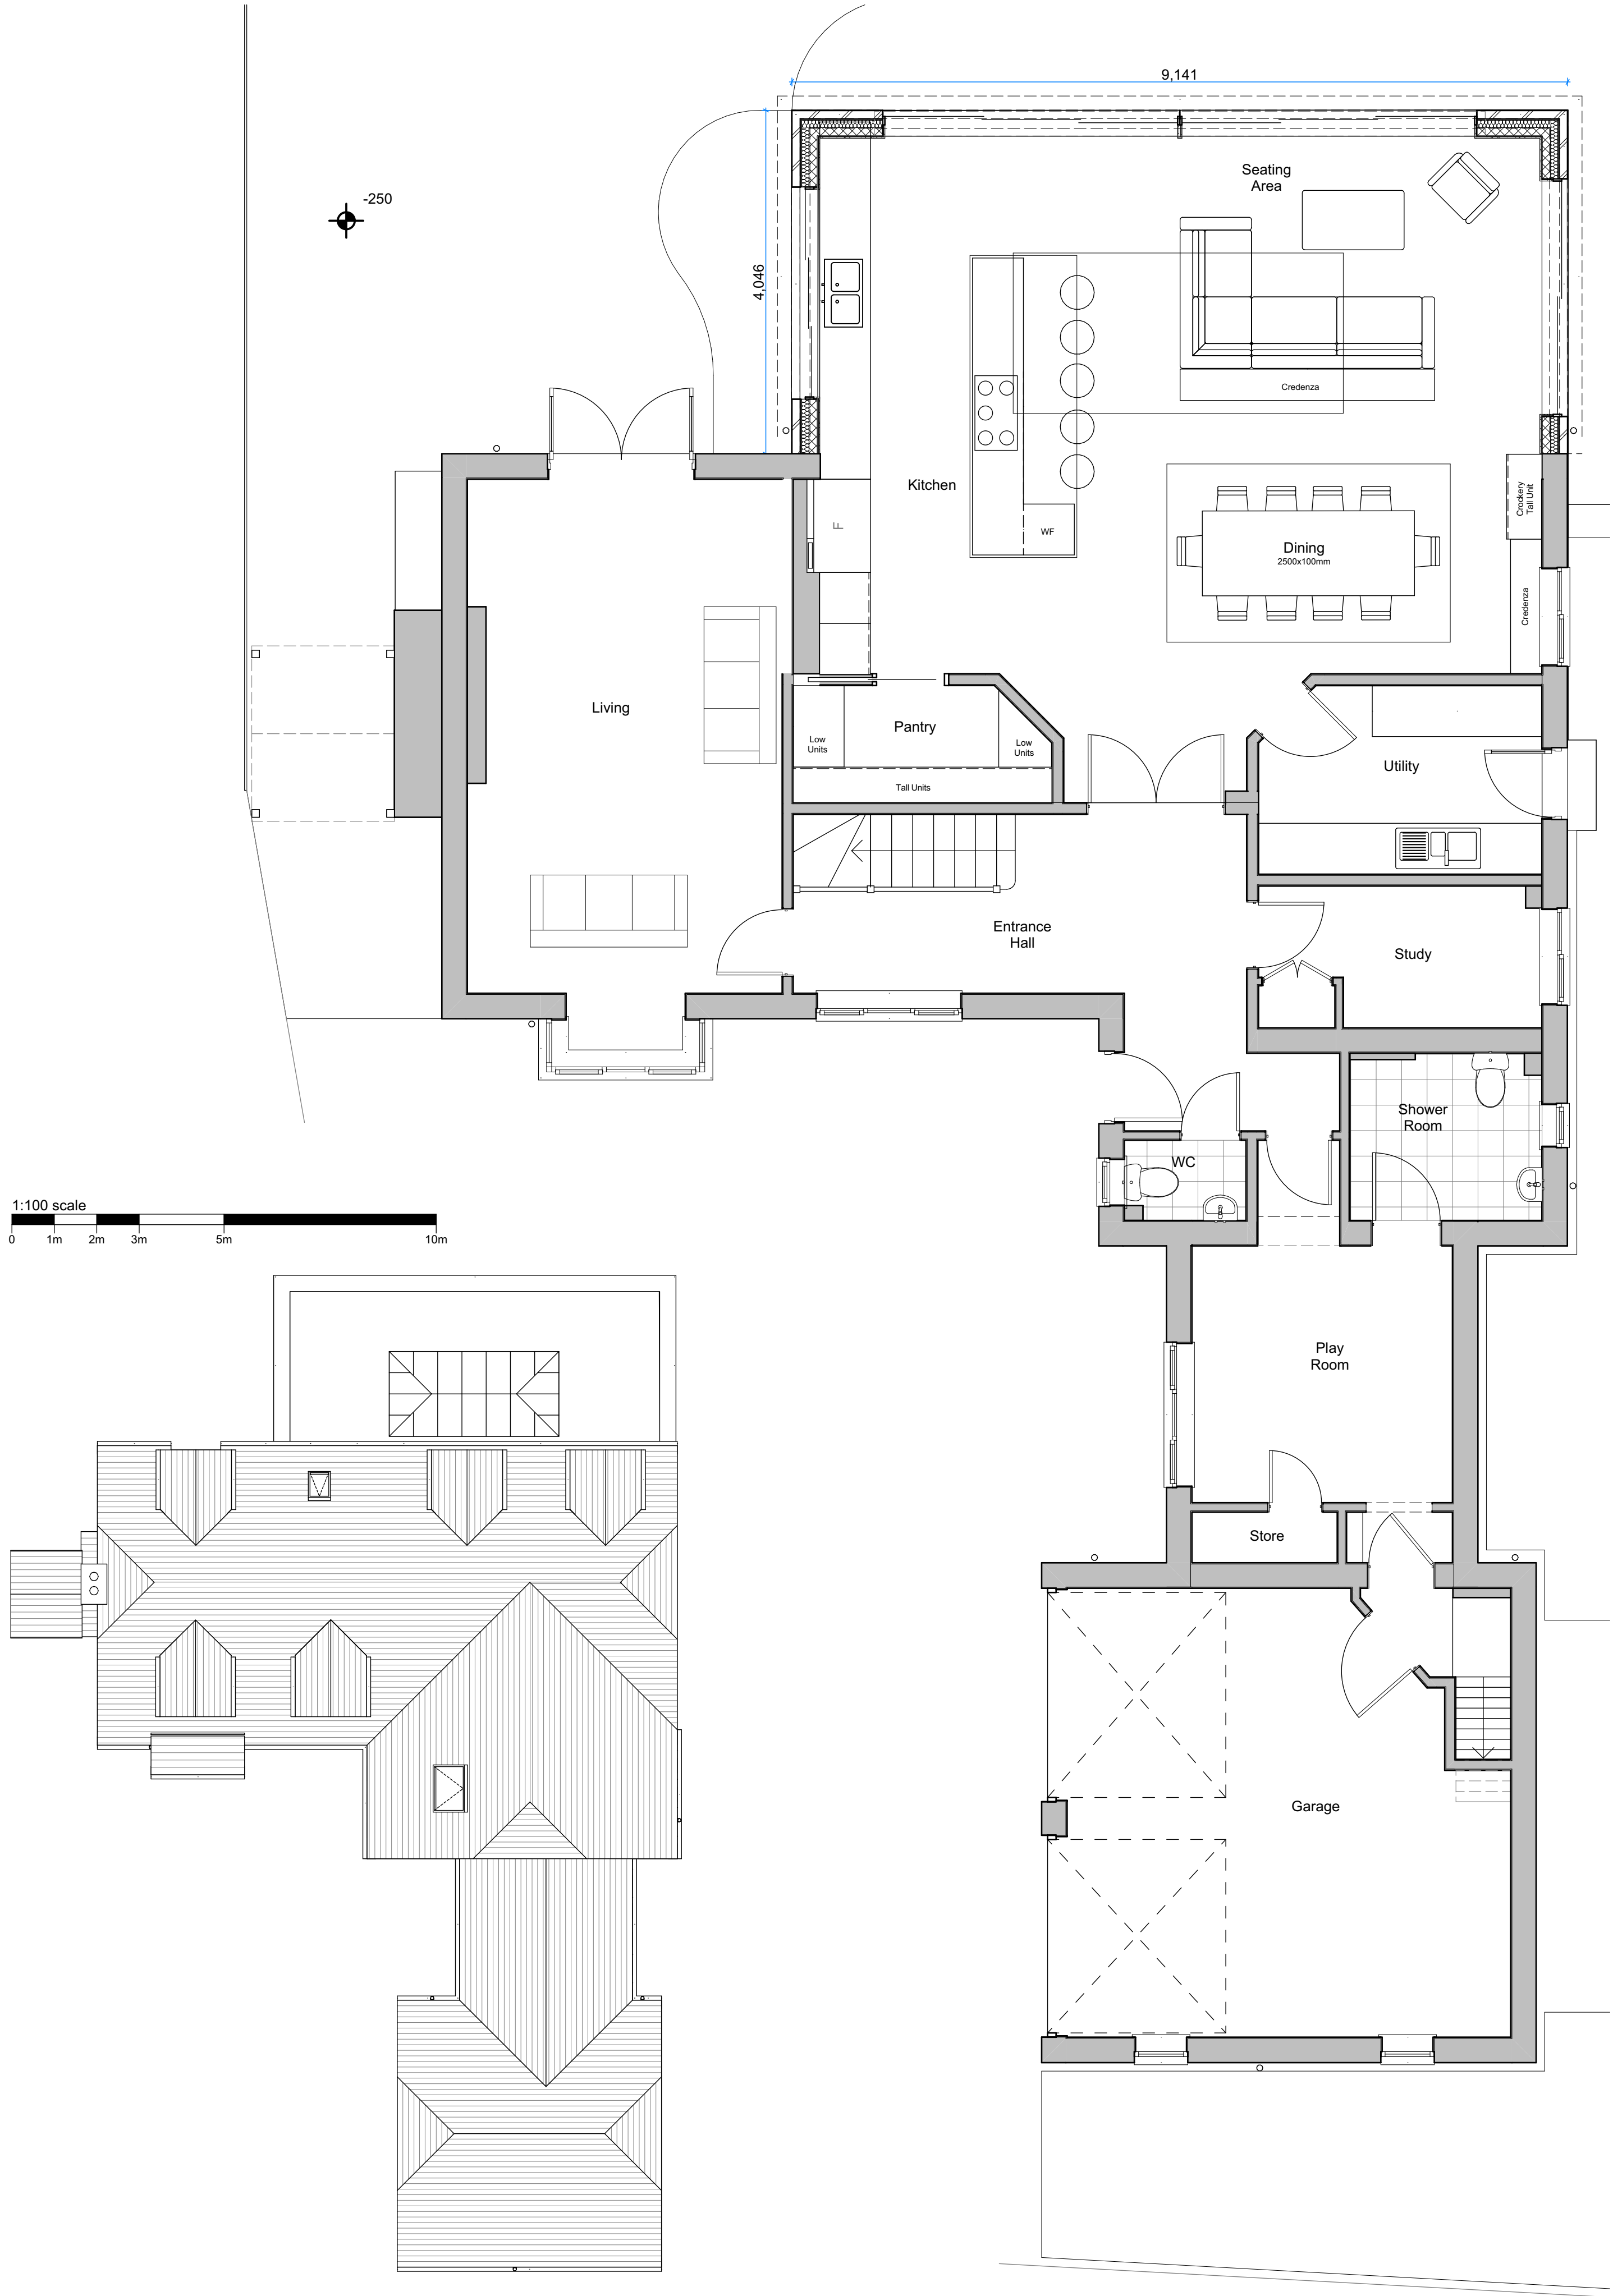

Proposed Roof Plan

1:100


Proposed Ground Floor Plan

1:50




Proposed First Floor Plan

1:50

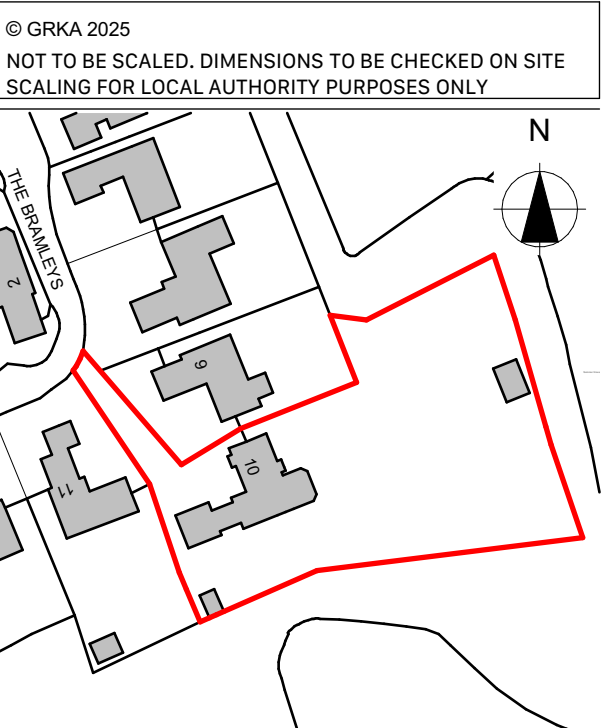

Location Plan

Ordnance Survey (c) Crown Copyright 2025. All rights reserved. Licence number 100022432

 

PLANNING APPROVAL

P1	Planning Issue	04.11.25	GM
Revision	Description	Date	Drawn

Designer :



Project :
10 The Bramleys, Salisbury
Proposed House Extension

Drawing :
Proposed Plans

Date : November 2025	Scale : 1:50, 1:100 @ A1
Drawing No. : 25 / 420 / 101	Status : PLANNING
Revision : P1	