



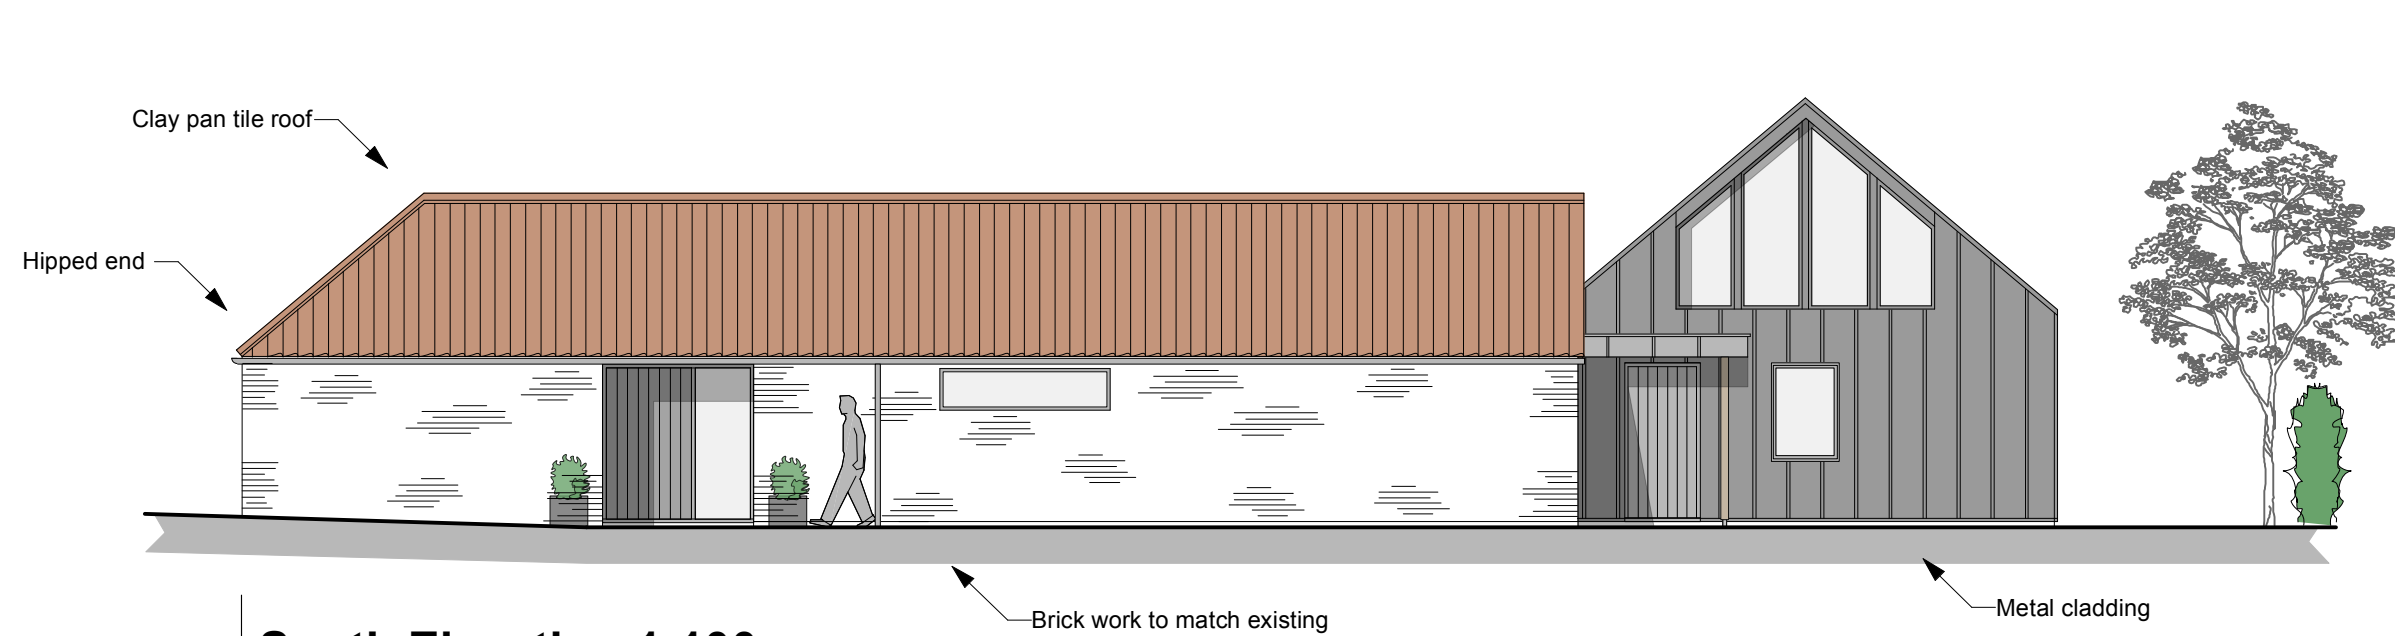


South Elevation 1:100

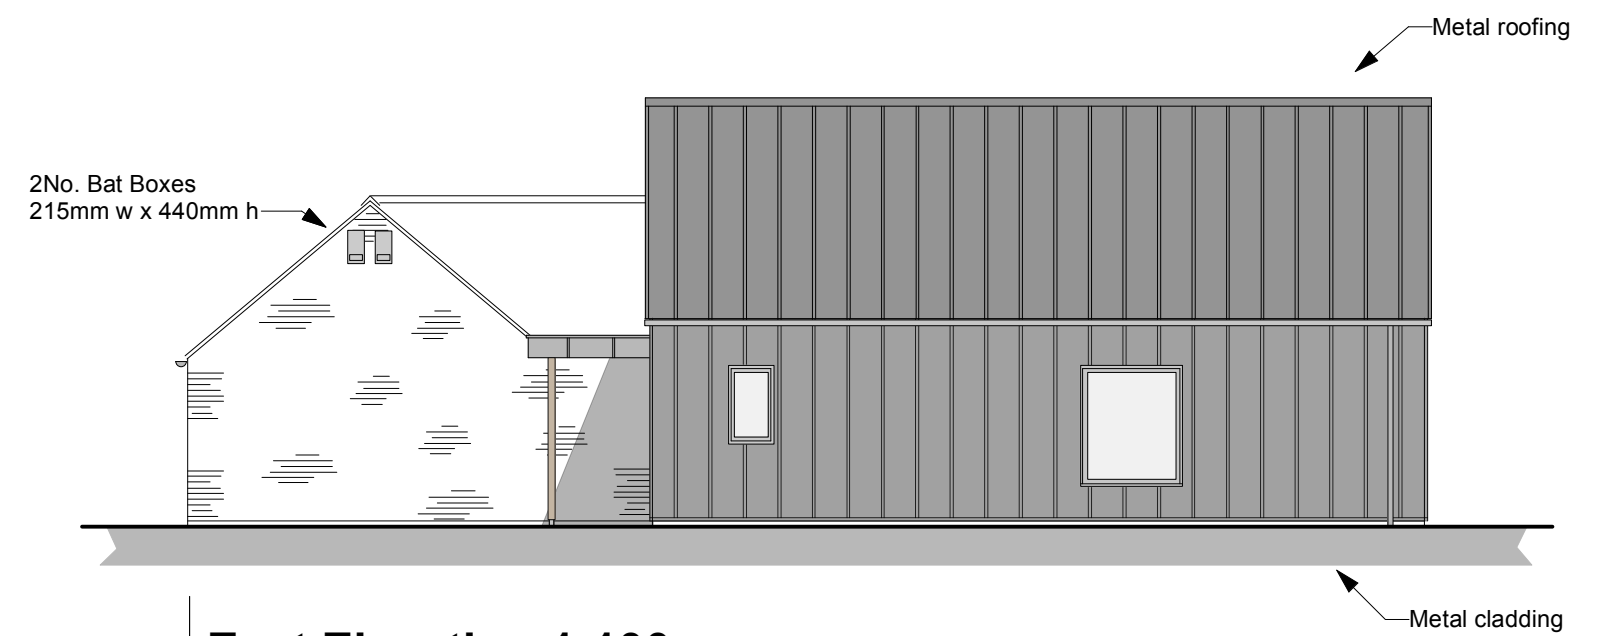


East Elevation 1:100




North Elevation 1:100

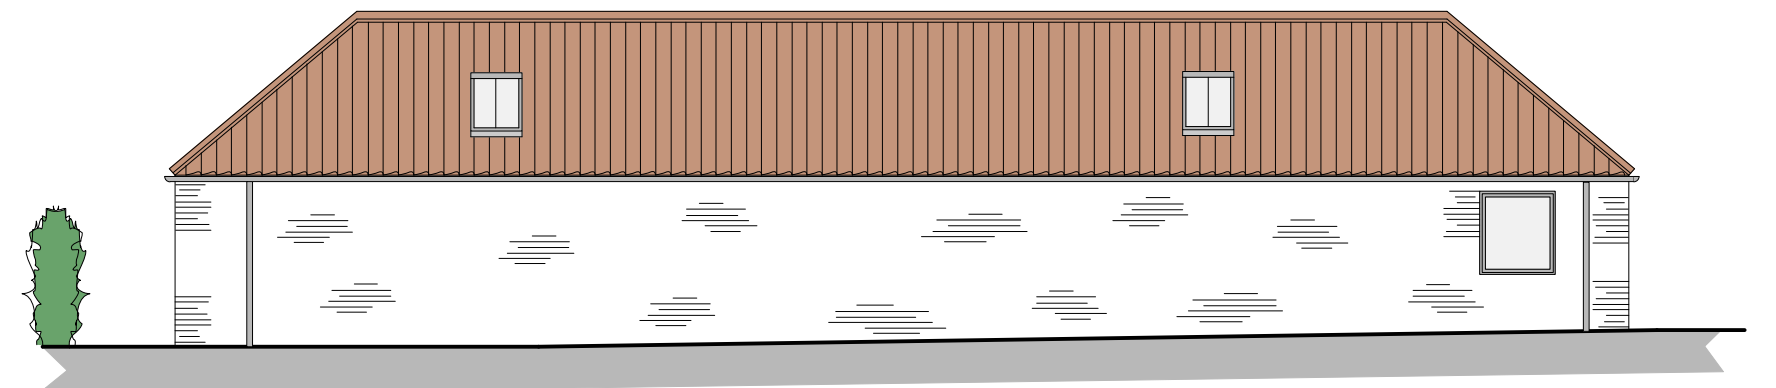


West Elevation 1:100

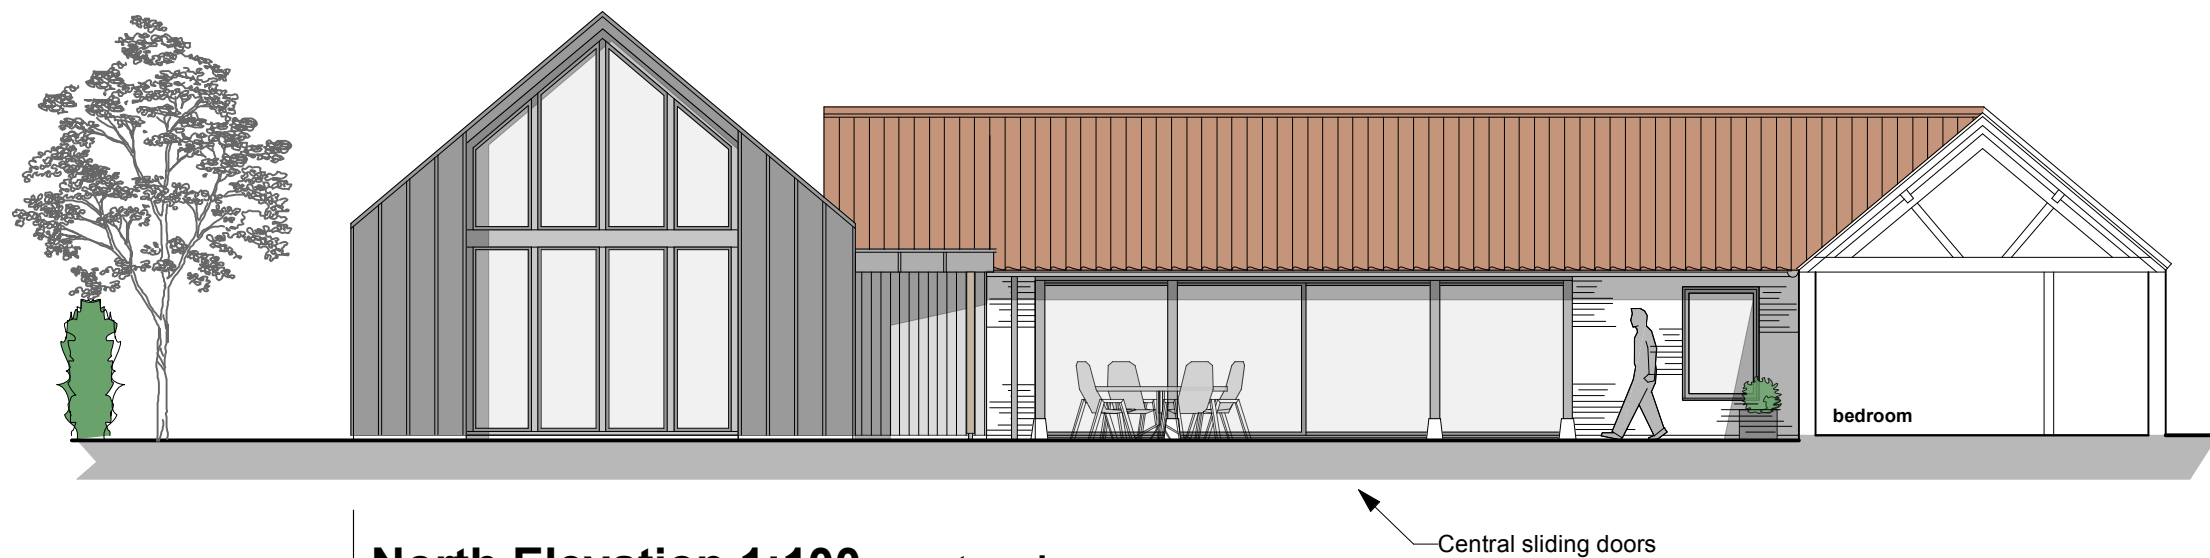


North Elevation 1:100 courtyard

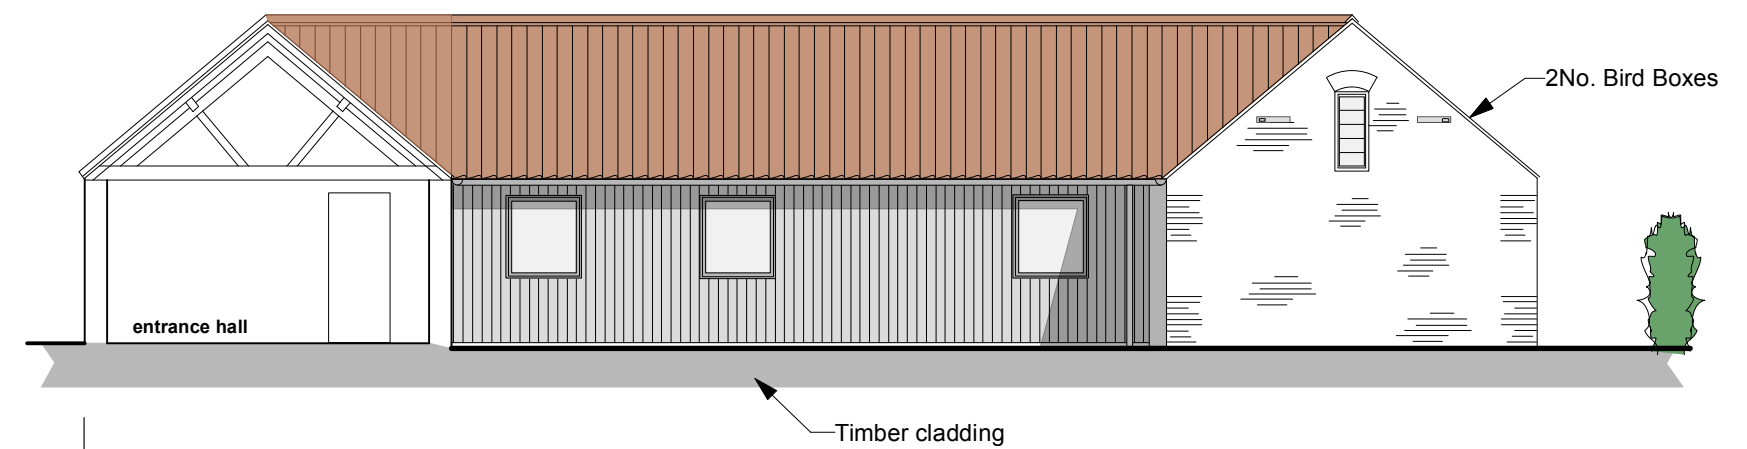

East Elevation courtyard

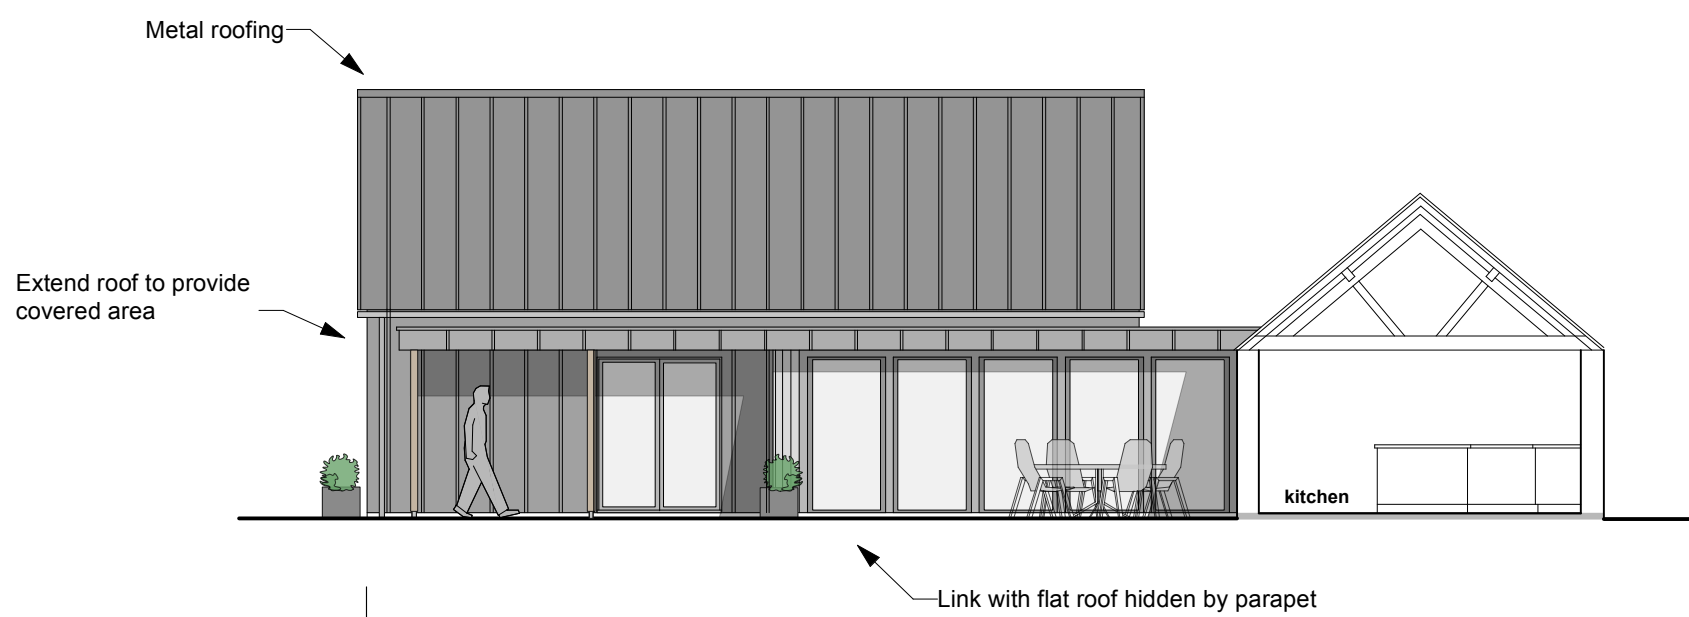

West Elevation 1:100 courtyard

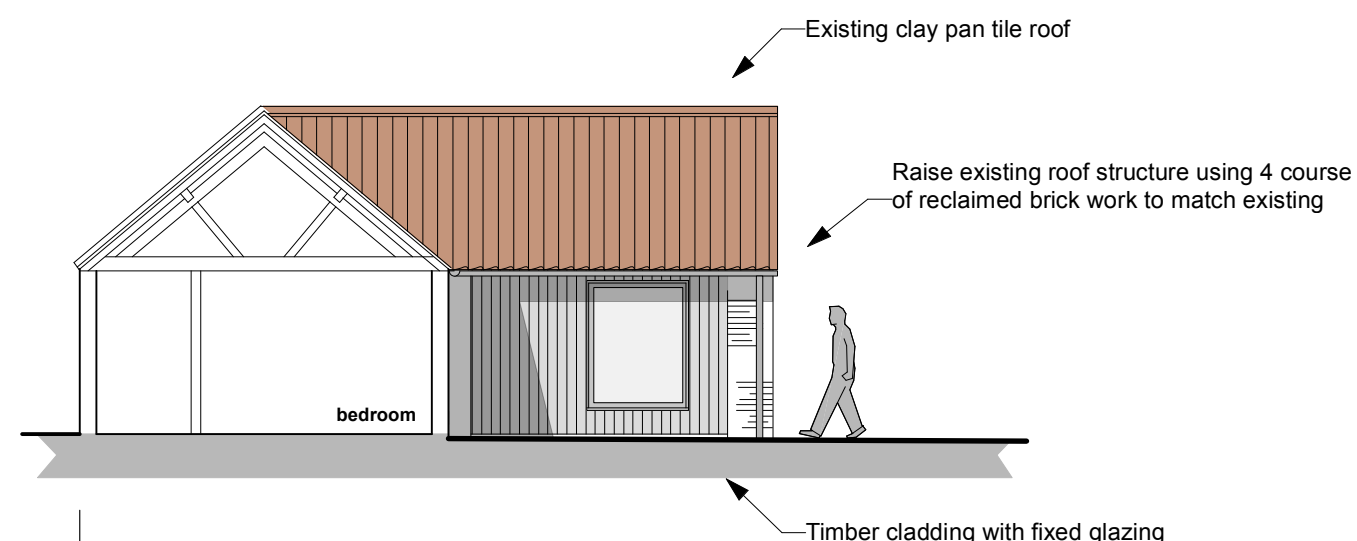

South Elevation courtyard

Rev.A 22-9 25 Bat and Bird Boxes Added

Job Title
**Proposed Conversion and
Extension of Existing Farm
Buildings Hudds Mill Farm
Hudds Mill Lane Edington**

Drawing Title
Proposed Elevations

Peter Withey
Architectural Designer
123 Clay Street Crockerton
Warminster Wiltshire BA12 8AG
Tele 01985 841111 e-mail witheydesign@btconnect.com

Scale 1:100@A2 Date: October 2024

Drawing No 1212/5A

0 .5 1.0 2.0 3.0 4.0 5.0
1:100