


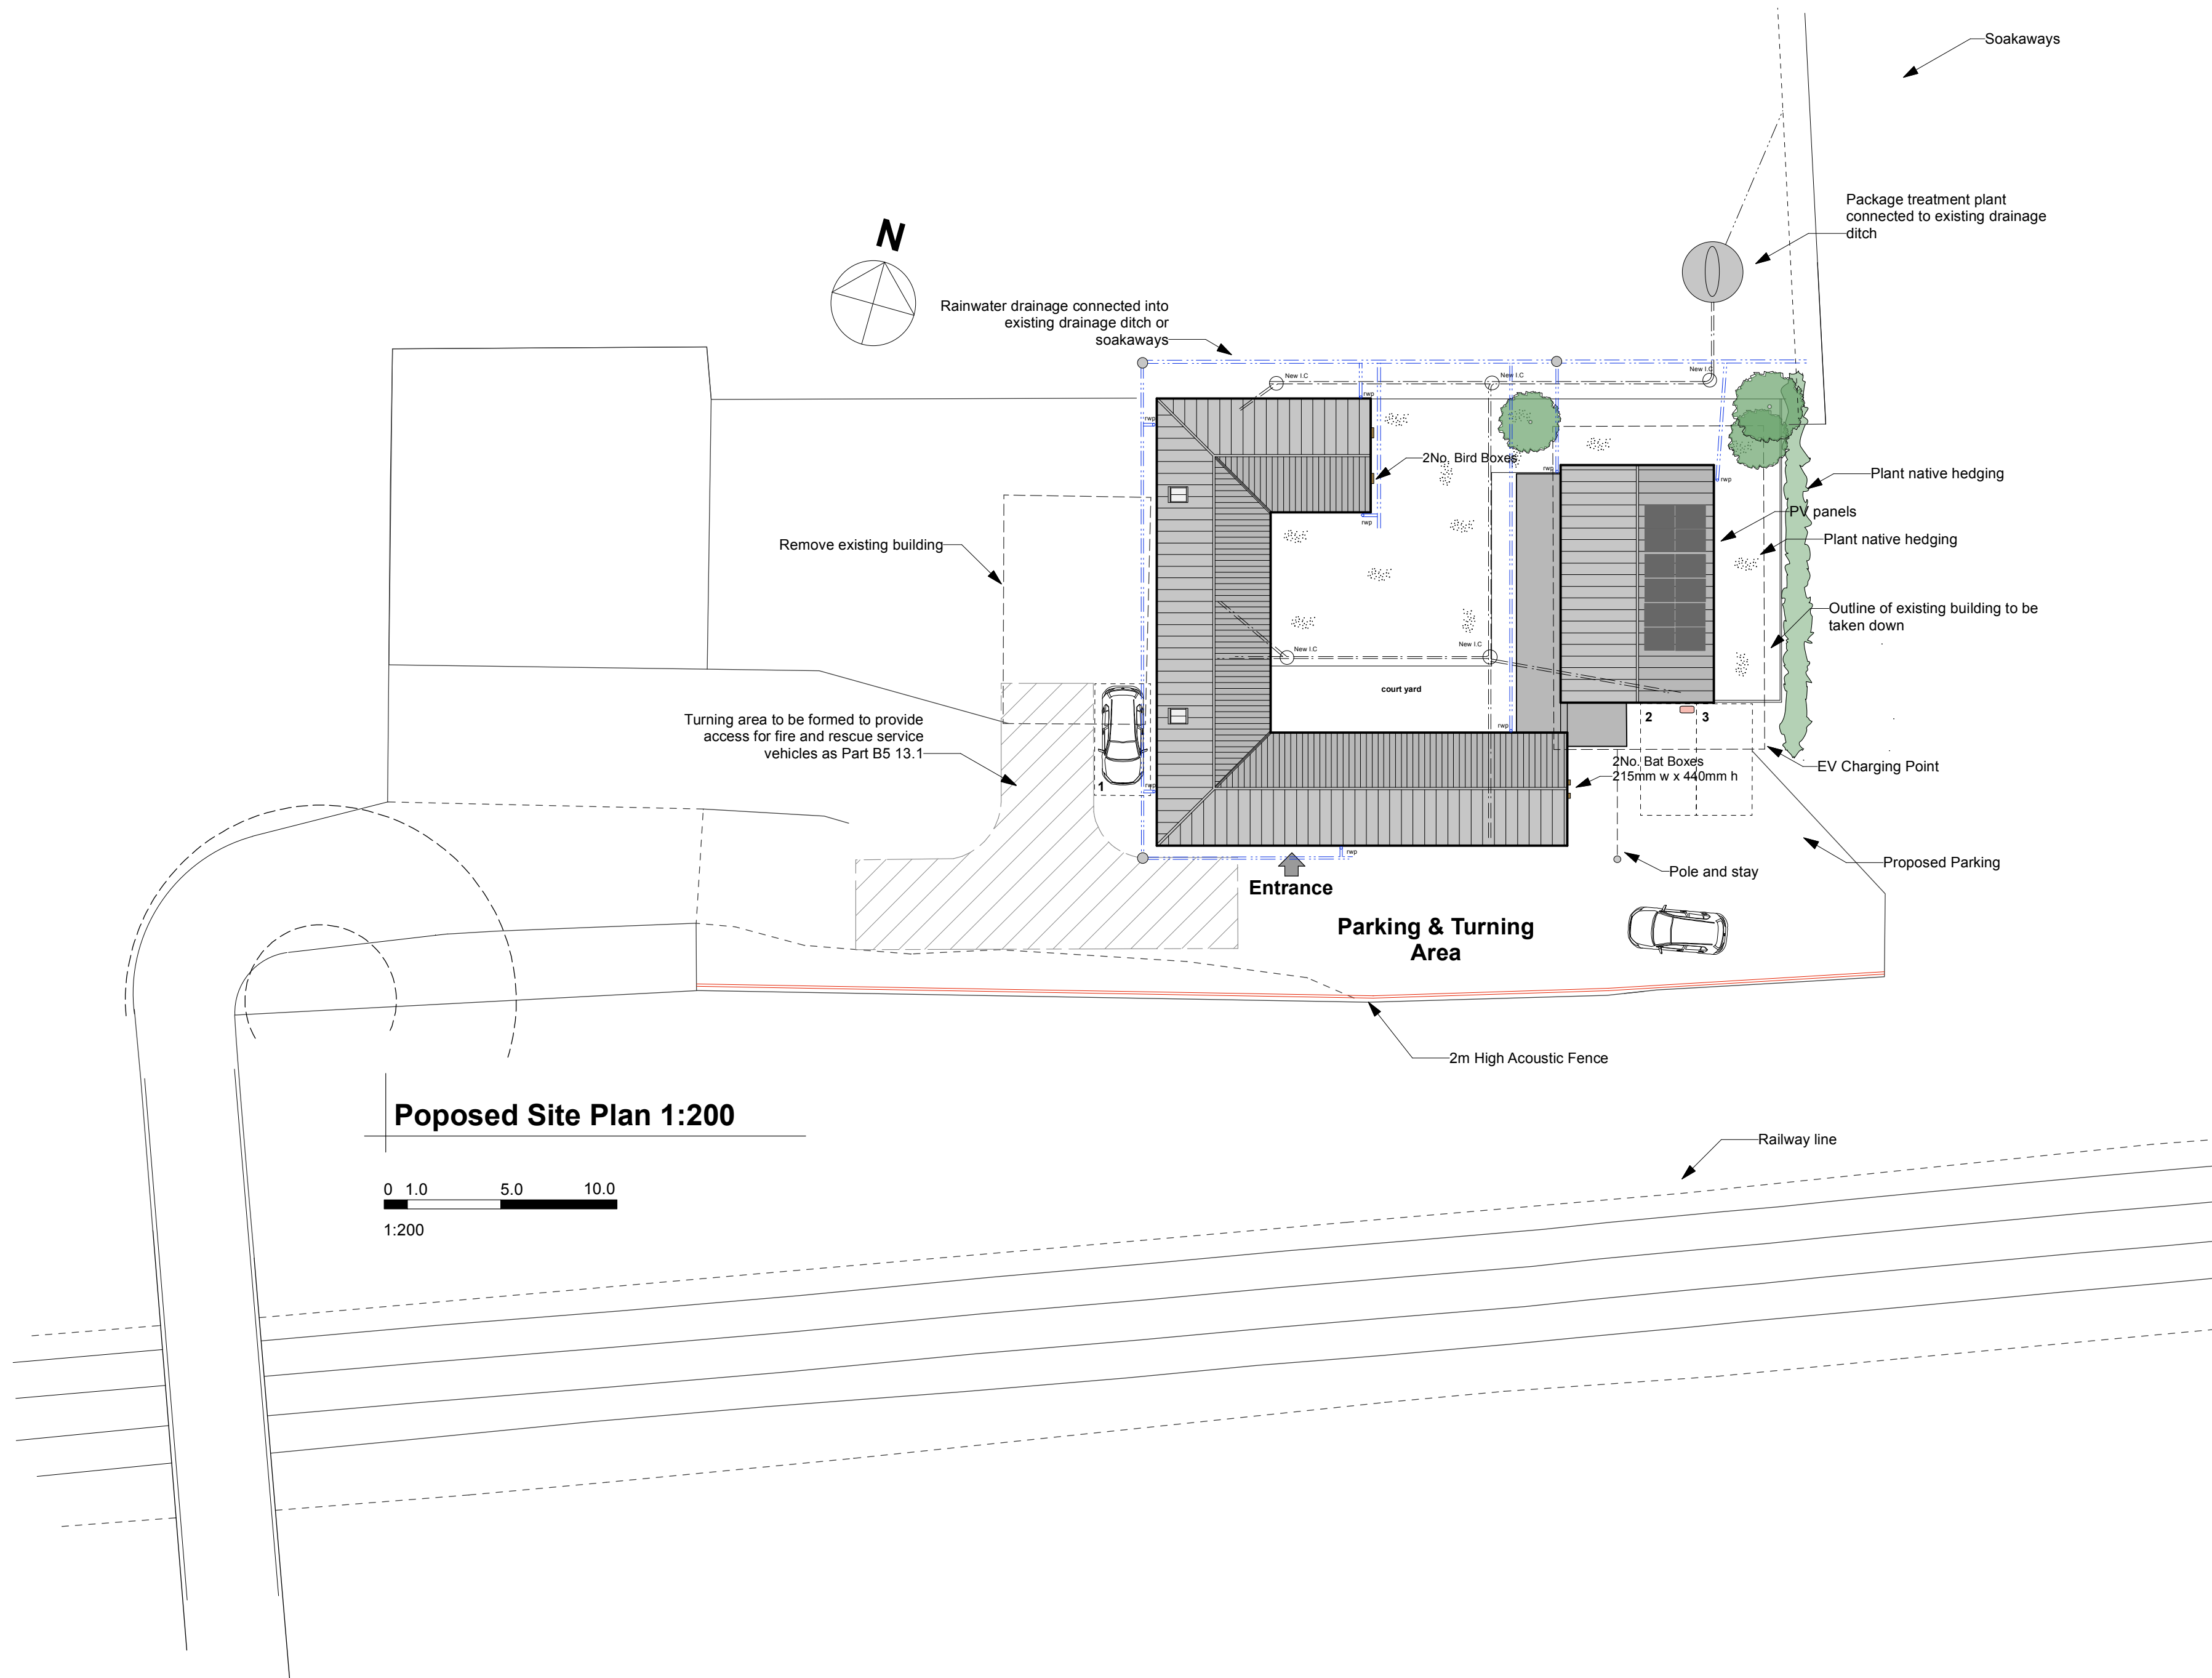

Rev.A 22-9 25 Bat and Bird Boxes Added

Job Title
Proposed Conversion and Extension of Existing Farm Buildings Hudds Mill Farm Hudds Mill Lane Edington

Drawing Title
Proposed Site Plan

Peter Withey
Architectural Designer
123 Clay Street Crockerton
Warminster Wiltshire BA12 8AG
Tele 01985 841111 e-mail witheydesign@btconnect.com

Scale 1:200 @A2 Date: October 2024

Drawing No 1212/6A