



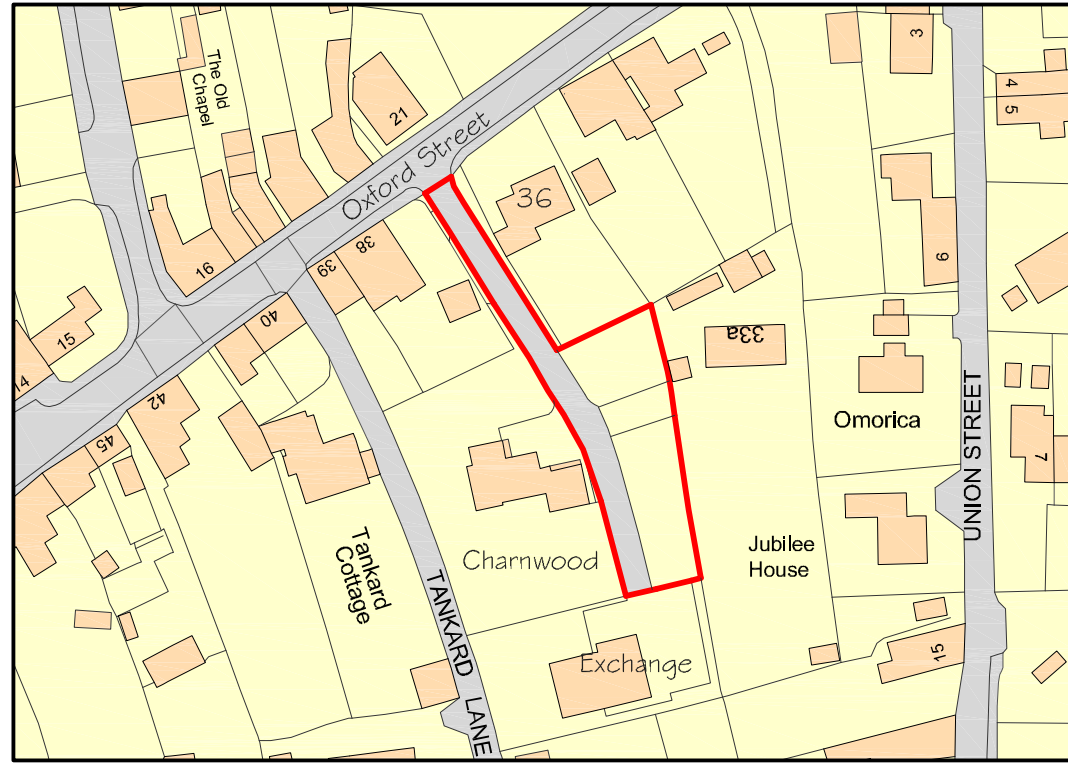

Ordnance Survey. (c) Crown Copyright 2023. All rights reserved. Licence number 100022432


EXISTING LOCATION PLAN

Scale 1:1250

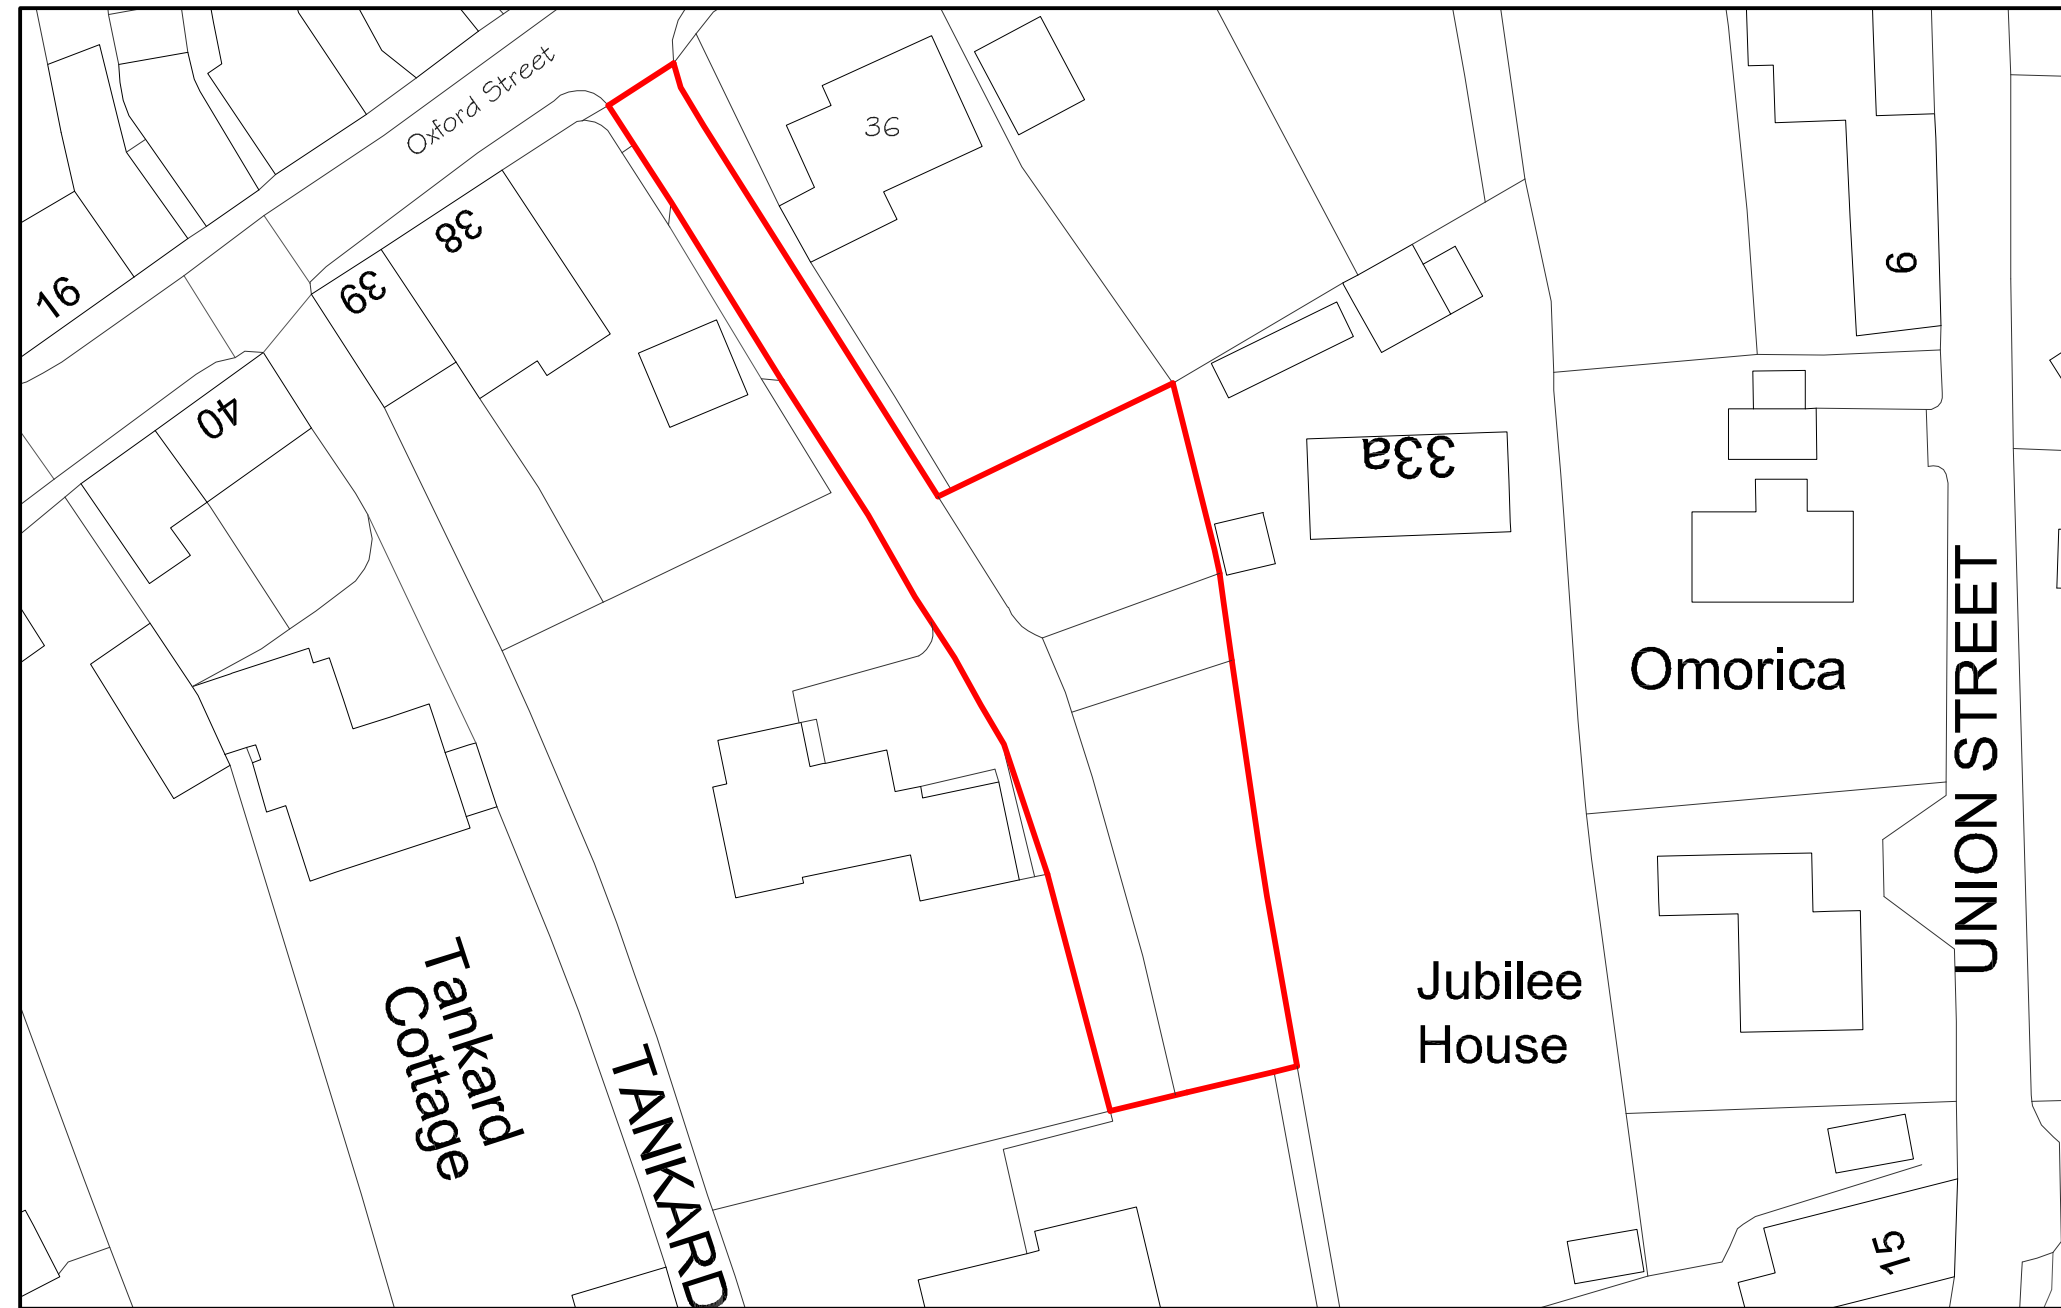


EXISTING BLOCK PLAN

Scale 1:500

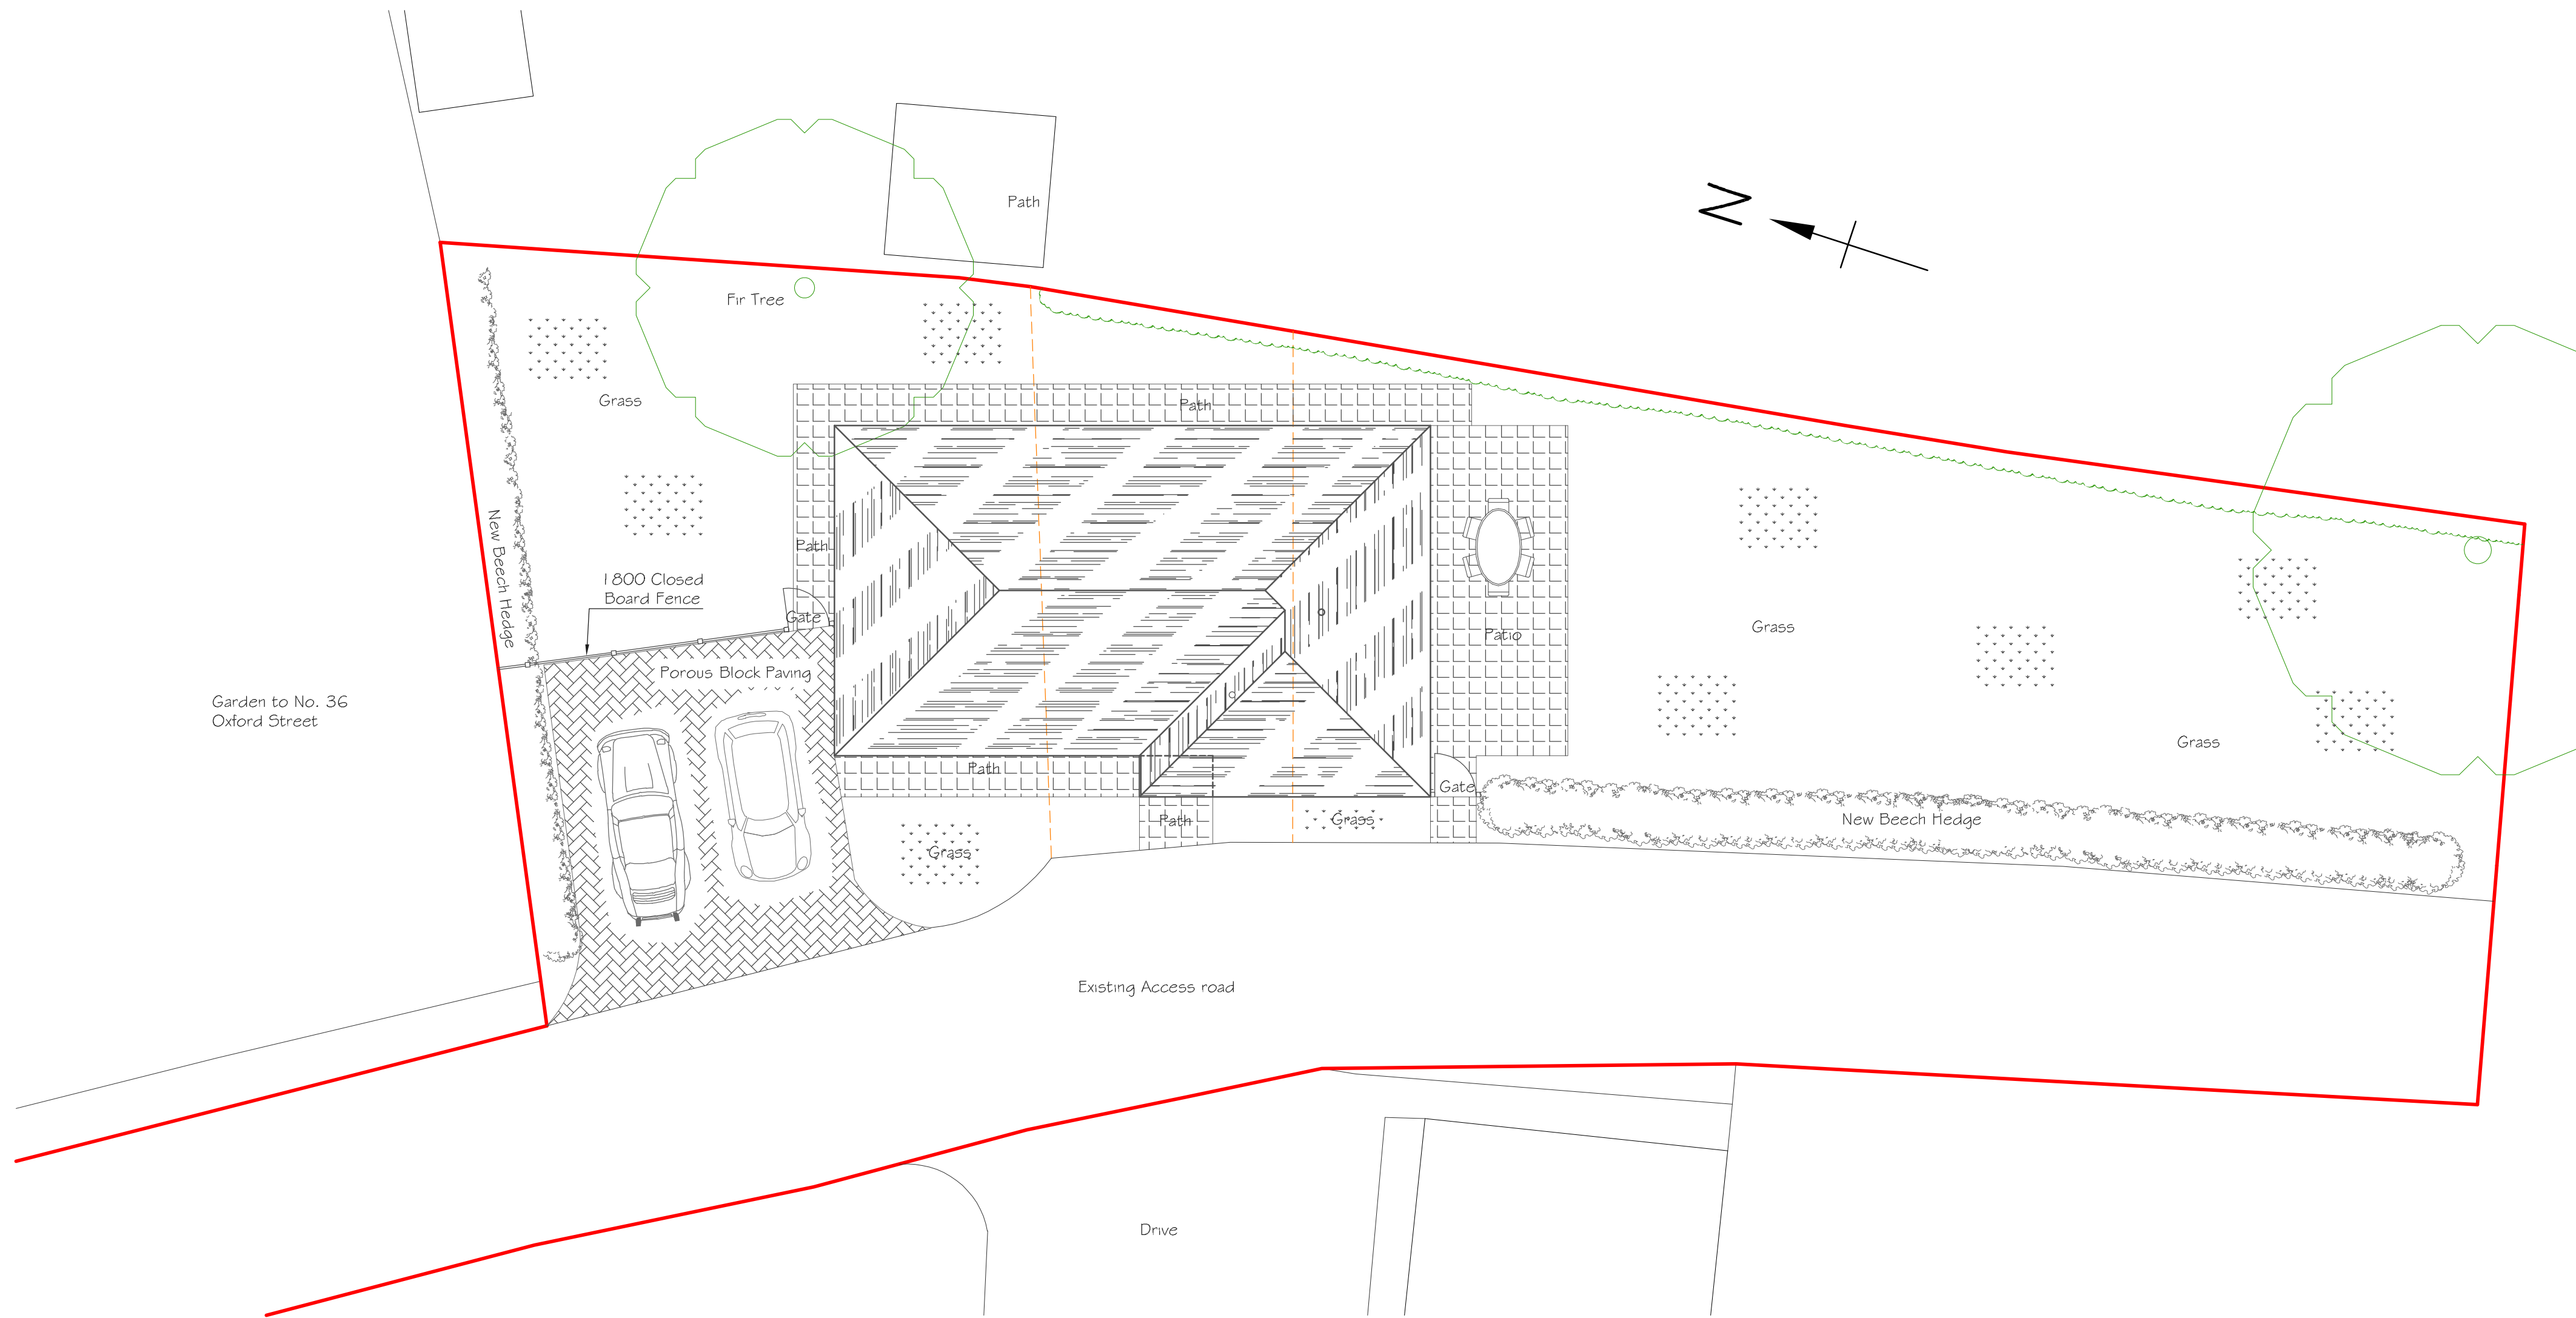

PROPOSED ROOF PLAN

Scale 1:100

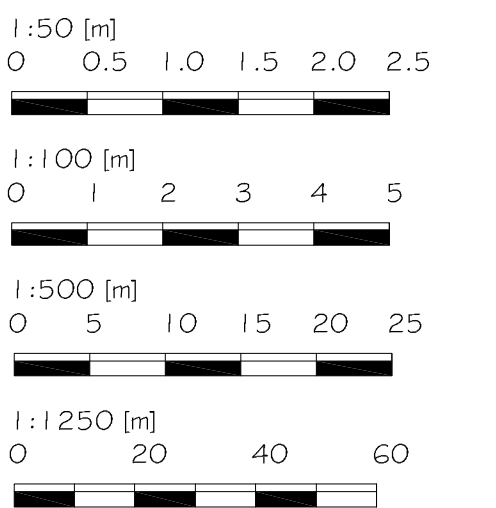

Alex Dawson
www.addraughting.co.uk
alex@addraughting.co.uk
01672 511412
07791 341698

59 Barrow Close
Marlborough
Wiltshire
SN8 2BE



AD DRAUGHTING
ARCHITECTURAL SERVICES

Client

DAVID HUNTER

Job Title

HOUSE ADJACENT TO:
36 OXFORD STREET,
RAMSBURY,
WILTSHIRE,
SN8 2PS.

Drawing Title

LOCATION PLAN, BLOCK PLAN, ROOF
PLAN

Scale

A5 SHOWN

Date

06/10/2023

Drawn

AD

Drawing No.

1341-01

Rev

-