



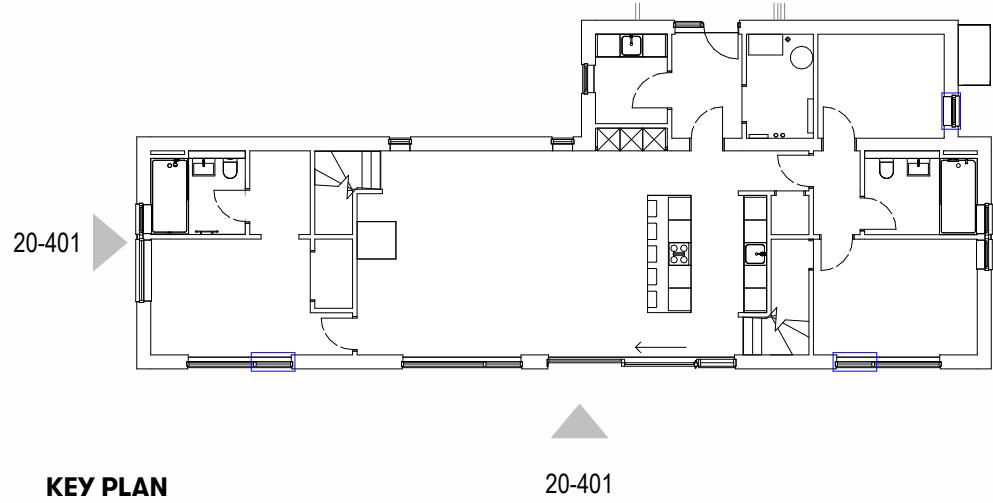

1 PLANNING_REAR ELEVATION

1:50

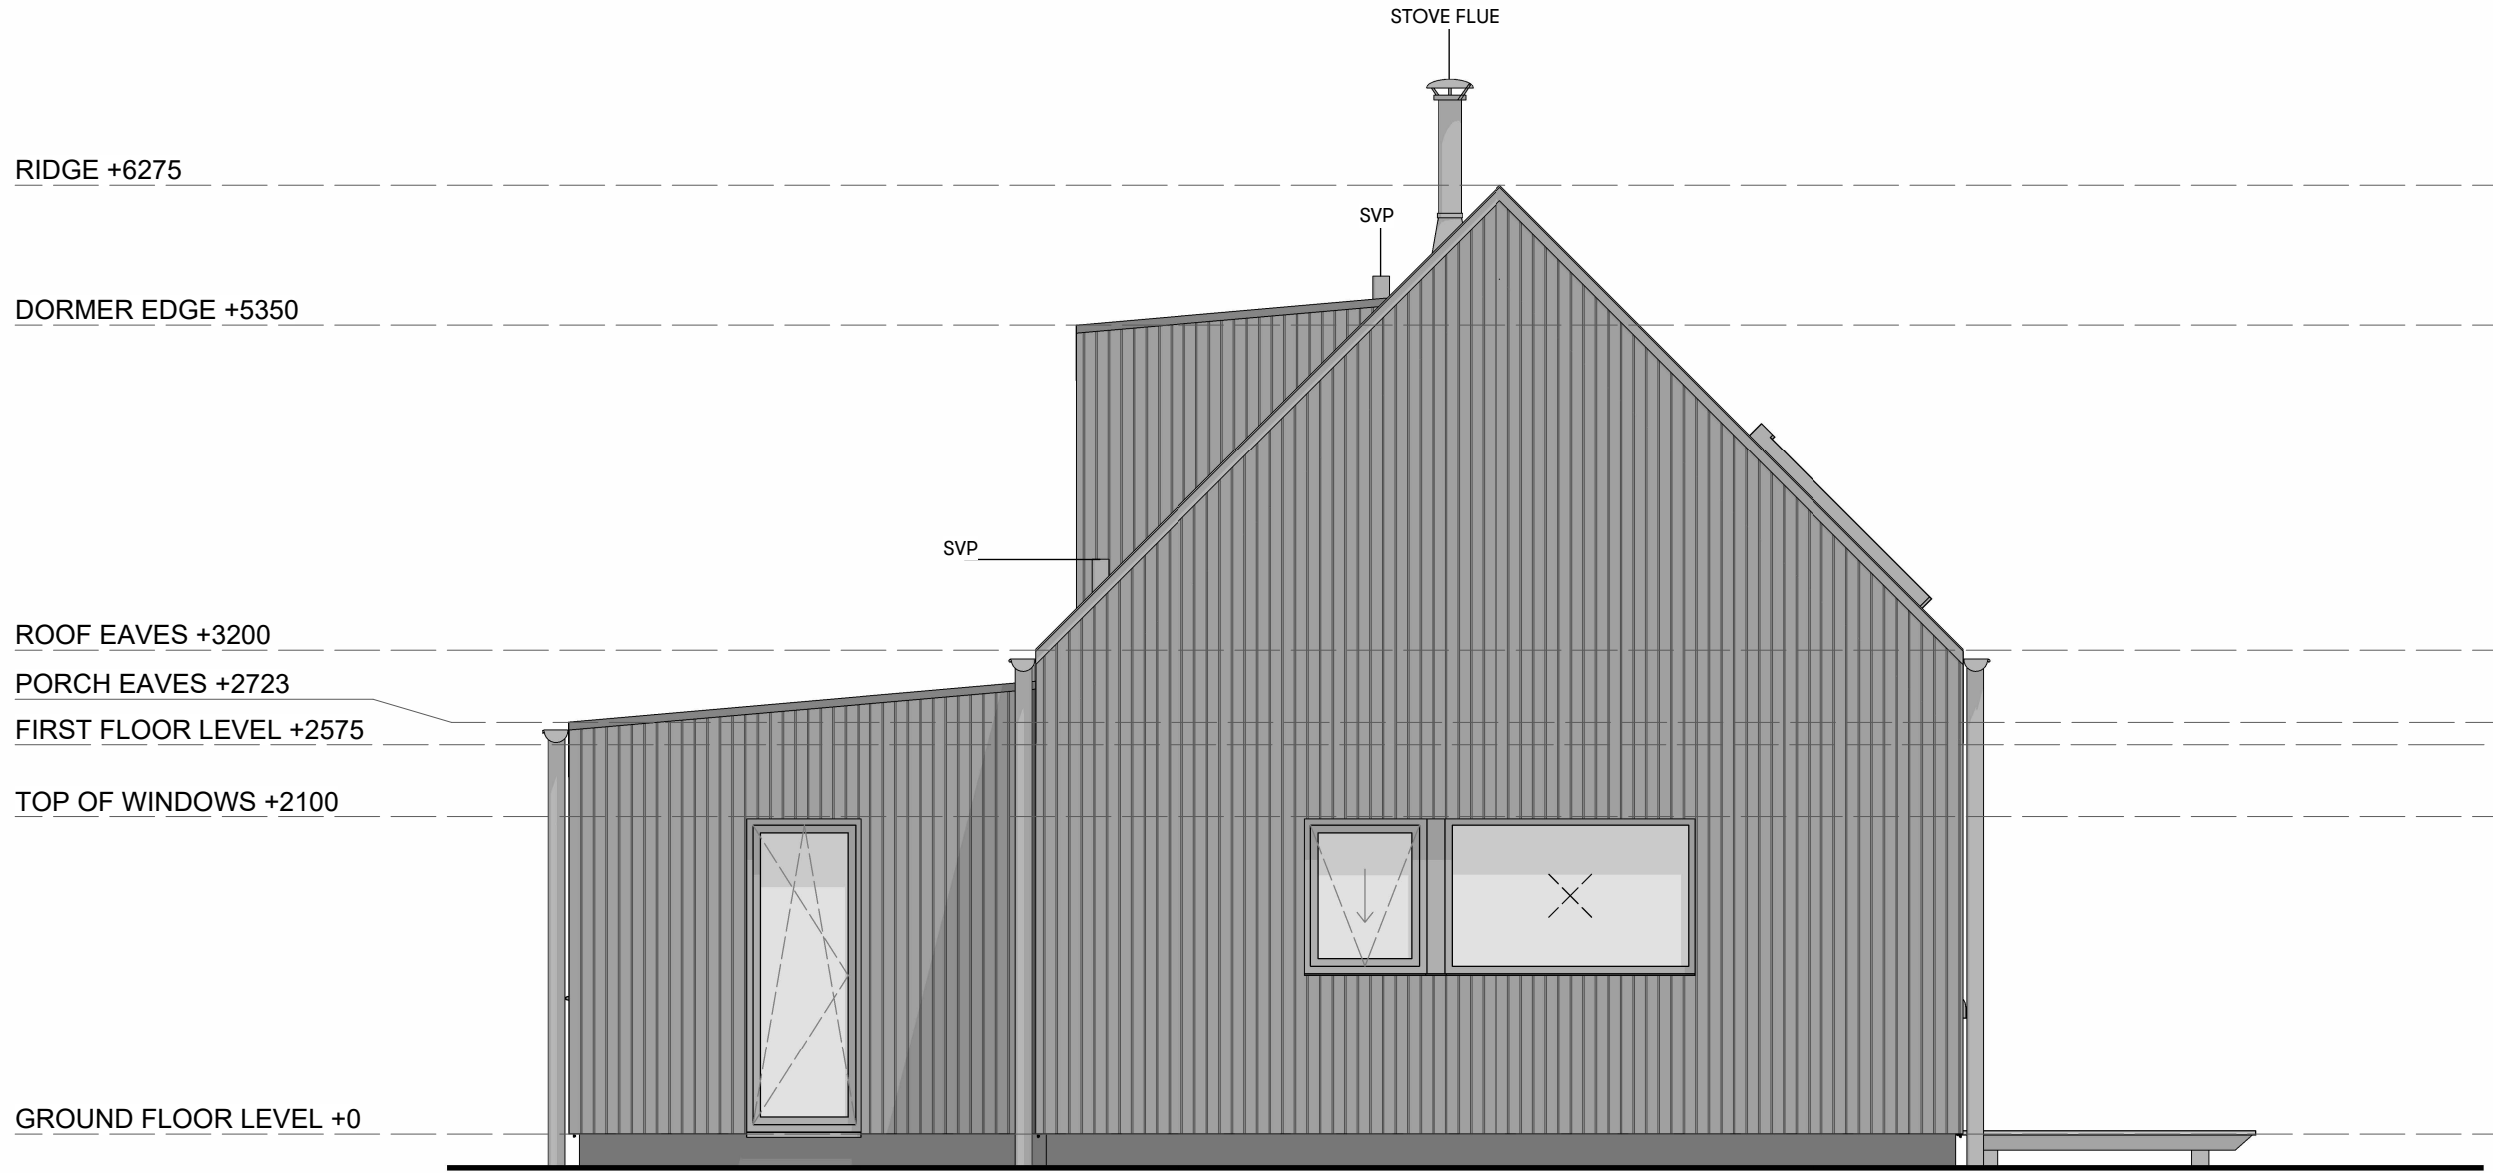

2 PLANNING_SIDE ELEVATION 2

1:50

Proposed External Finishes

Walls: Vertical Timber Cladding, Black Finish
Roof: Standing Seam, Black/ Grey Finish
Gutters: Galvanised Steel
Windows: Aluminium Clad in Black

CLIENT Nick Dance PROJECT NUMBER: 1092 SITE ADDRESS: 20 Church Lane Froxfield Marlborough SN8 3YD	DRAWING NUMBER: 1092-HEB-XX-XX-DR-A-20-401		REVISION: P4		DRAWN P1 Description Draft Issue P2 Window alteration P3 S4 Issue P4 Downpipe update on client request	DRAWN	CHECKED	DATE
	DRAWING TITLE REAR & SIDE 2 ELEVATIONS		DATE: 24-04-25			AC	AC	28-04-25
	DRAWN BY AC	CHECKED: AA / JH / BC	SCALE 1 : 50 @ A1			AC	AC	29-04-25
	PURPOSE FOR ISSUE: For Stage Approval	HOUSE TYPE: LH302PD.2	STATUS: S4			AC	AA / JH / BC	07-05-25
	PLANNING APPLICATION							11-09-25