



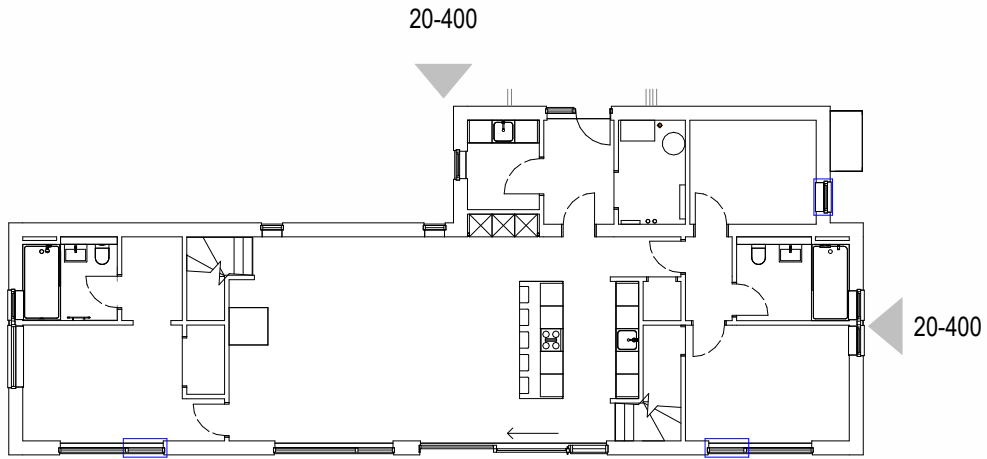

KEY PLAN

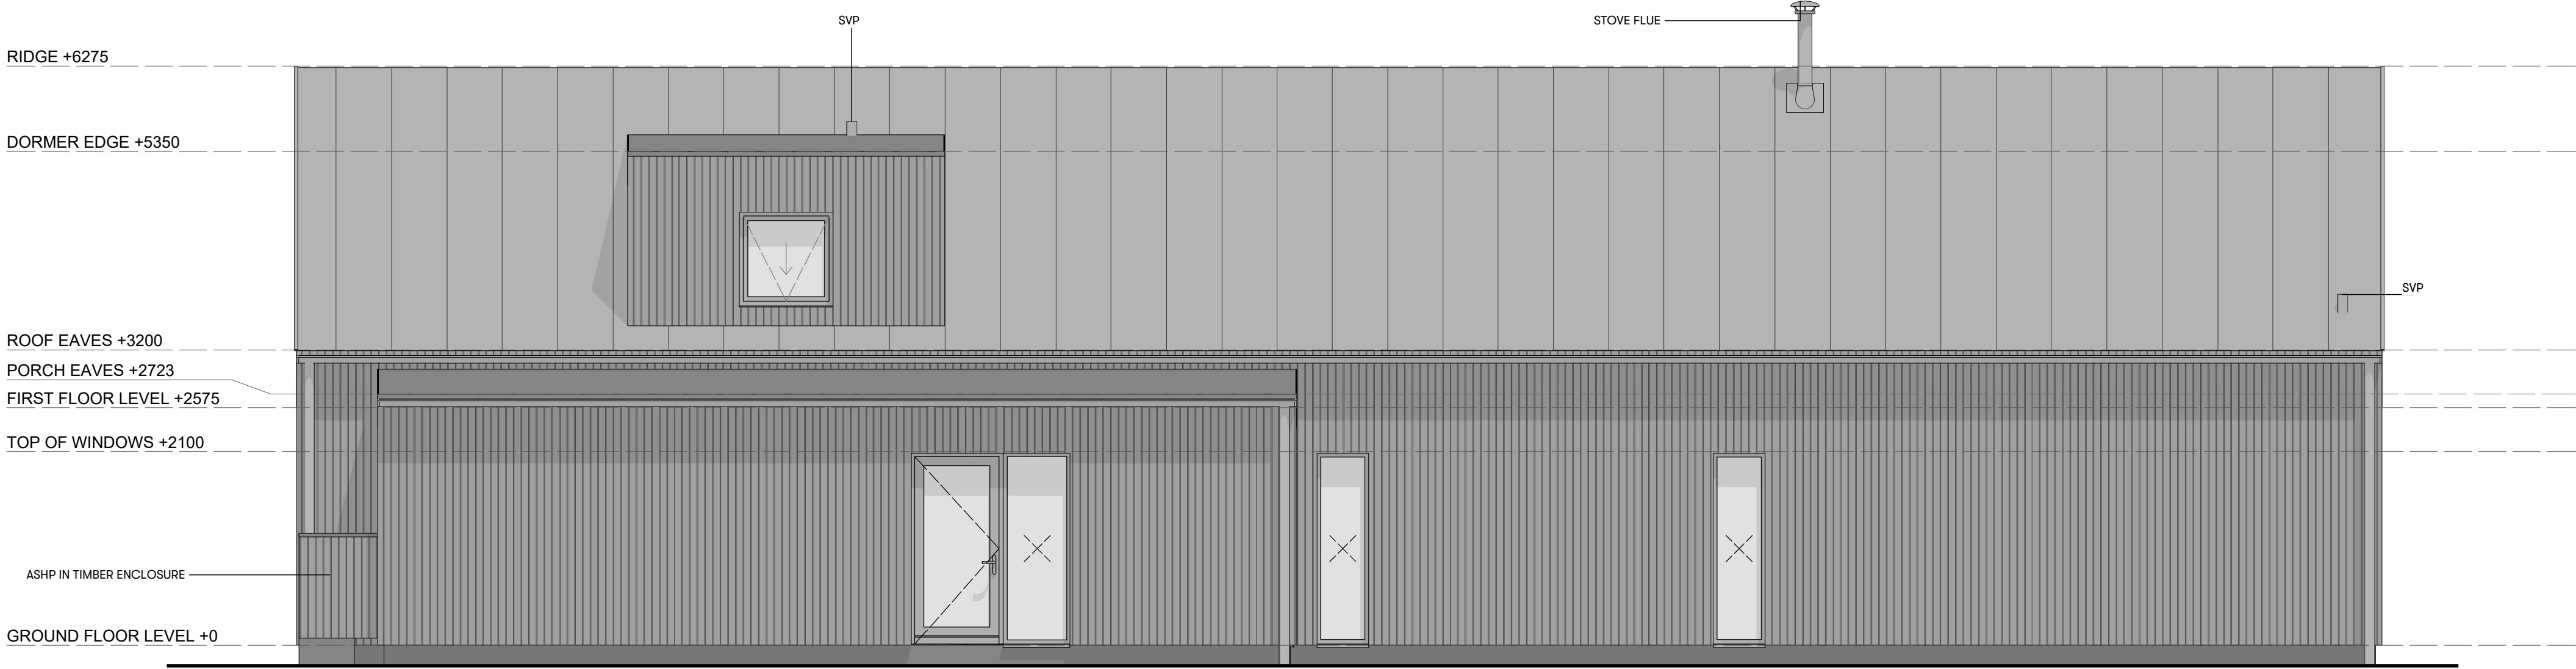

1 PLANNING_FRONT ELEVATION

1:50




3 PLANNING_SIDE ELEVATION 1

1:50

Proposed External Finishes

Walls: Vertical Timber Cladding, Black Finish
Roof: Standing Seam, Black/ Grey Finish
Gutters: Galvanised Steel
Windows: Aluminium Clad in Black

 

CLIENT Nick Dance PROJECT NUMBER: 1092 SITE ADDRESS: 20 Church Lane Froxfield Marlborough SN8 3YD	DRAWING NUMBER: 1092-HEB-XX-XX-DR-A-20-400		REVISION: P3		REVISION P1 P2 P3	DESCRIPTION Draft Issue S4 Issue Downpipe update on client request	DRAWN AC AC AC	CHECKED AA / JH / BC AC	DATE 28-04-25 07-05-25 11-09-25
	DRAWING TITLE FRONT & SIDE 1 ELEVATIONS		DATE: 24-04-25						
	DRAWN BY AC	CHECKED: AA / JH / BC	SCALE 1 : 50 @ A1						
	PURPOSE FOR ISSUE: For Stage Approval	HOUSE TYPE: LH302PD.2	STATUS: S4						
	PLANNING APPLICATION								