


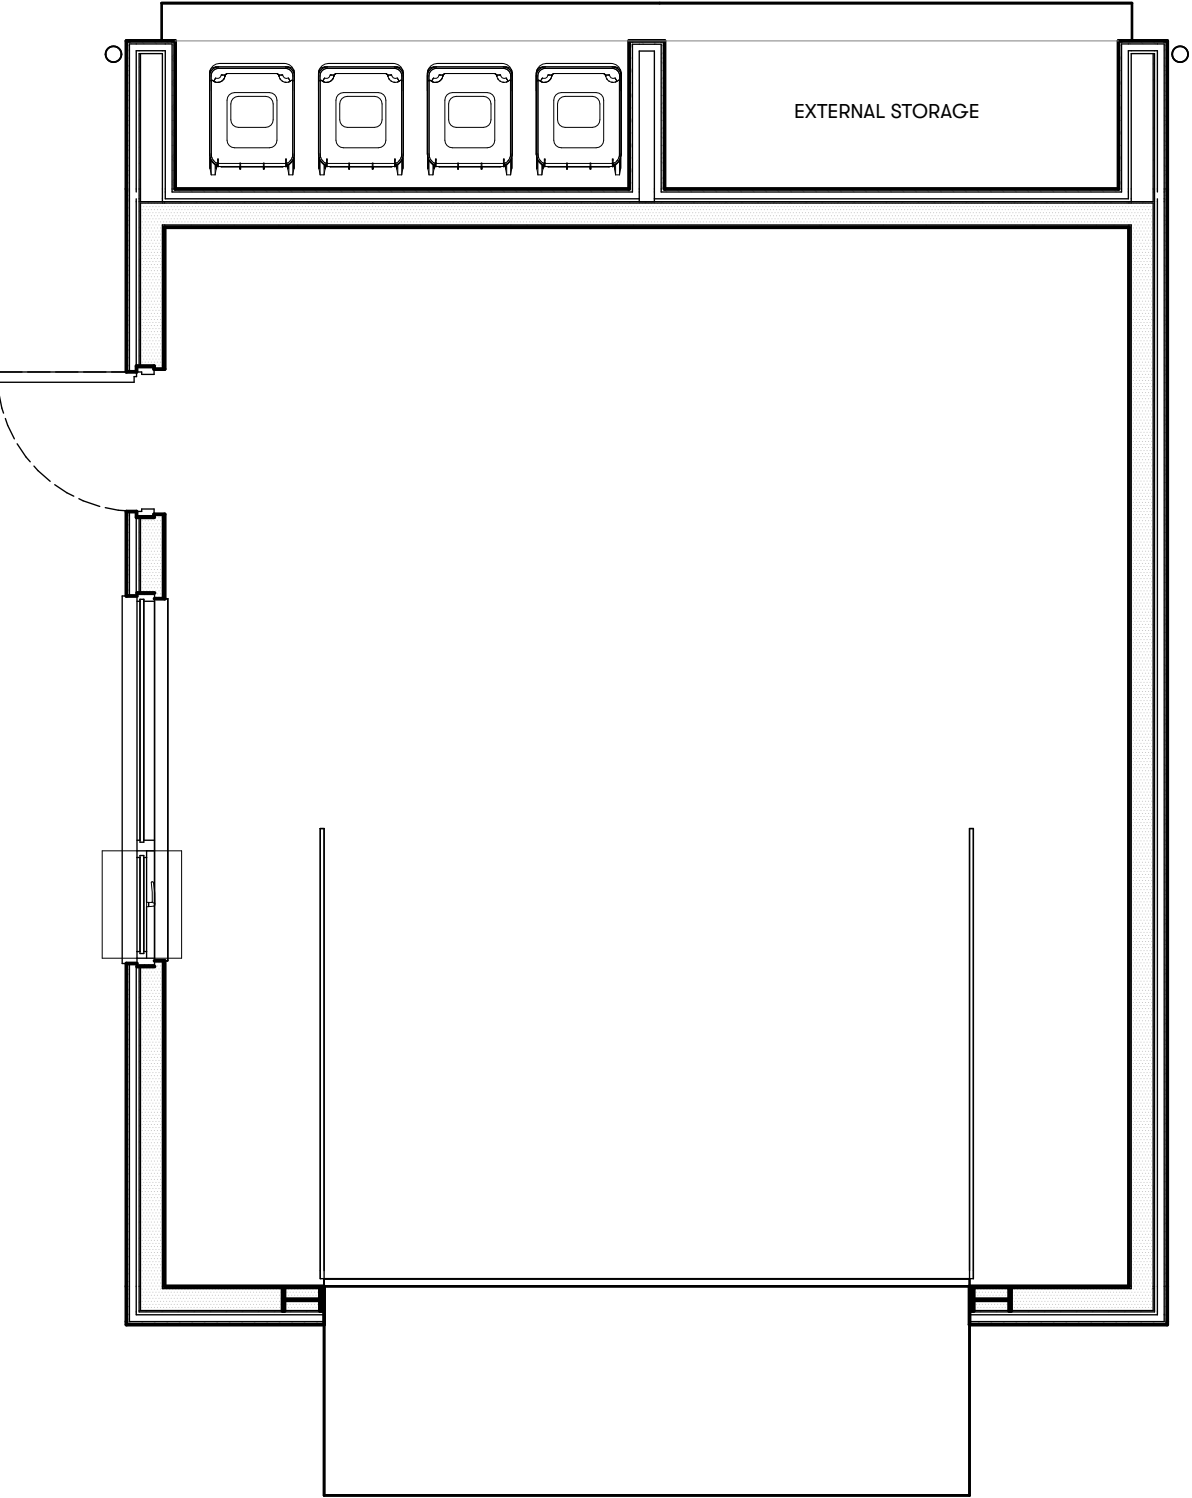

CLIENT Nick Dance PROJECT NUMBER: 1092 SITE ADDRESS: 20 Church Lane Froxfield Marlborough SN8 3YD	DRAWING NUMBER: 1092-HEB-XX-00-DR-A-00-202		REVISION: P2		REVISION P1 P2	DESCRIPTION S4 Issue Gutters updated	DRAWN AC AC	CHECKED	DATE 07-05-25 11-09-25	HebHomes Telephone: 44 (0)141 550 7360 Email: info@hebhomes.com Web: www.hebhomes.com To be read in conjunction with the specification and all relevant drawings. Contractor to check all dimensions on site. Do not scale from this drawing for production or construction. Architect to be advised of any variation between the drawings and site conditions. Construction must comply with all NHBC and industry standards. Copyright © HebHomes Ltd. All rights reserved. Any breach of copyright will be pursued
	DRAWING TITLE GARAGE GROUND FLOOR PLAN		DATE: 07-05-25							
	DRAWN BY AC	CHECKED: BC / AA	SCALE 1 : 50 @ A3							
	PURPOSE FOR ISSUE: For Stage Approval		STATUS: S4							
	PLANNING									