

FLOOR AREAS - ALL GROSS EXTERNAL AREAS


- BUILDING 3 - Residential**
- Ground Floor 109sq.m

TOTAL RESIDENTIAL - 109sq.m


SITE AREA - 261sq.m

- BUILDING 1 - Office (outside of application)**
- Ground Floor 272sq.m
 - First Floor 124sq.m


- BUILDING 2 - Office (outside of application)**
- Ground Floor 103sq.m

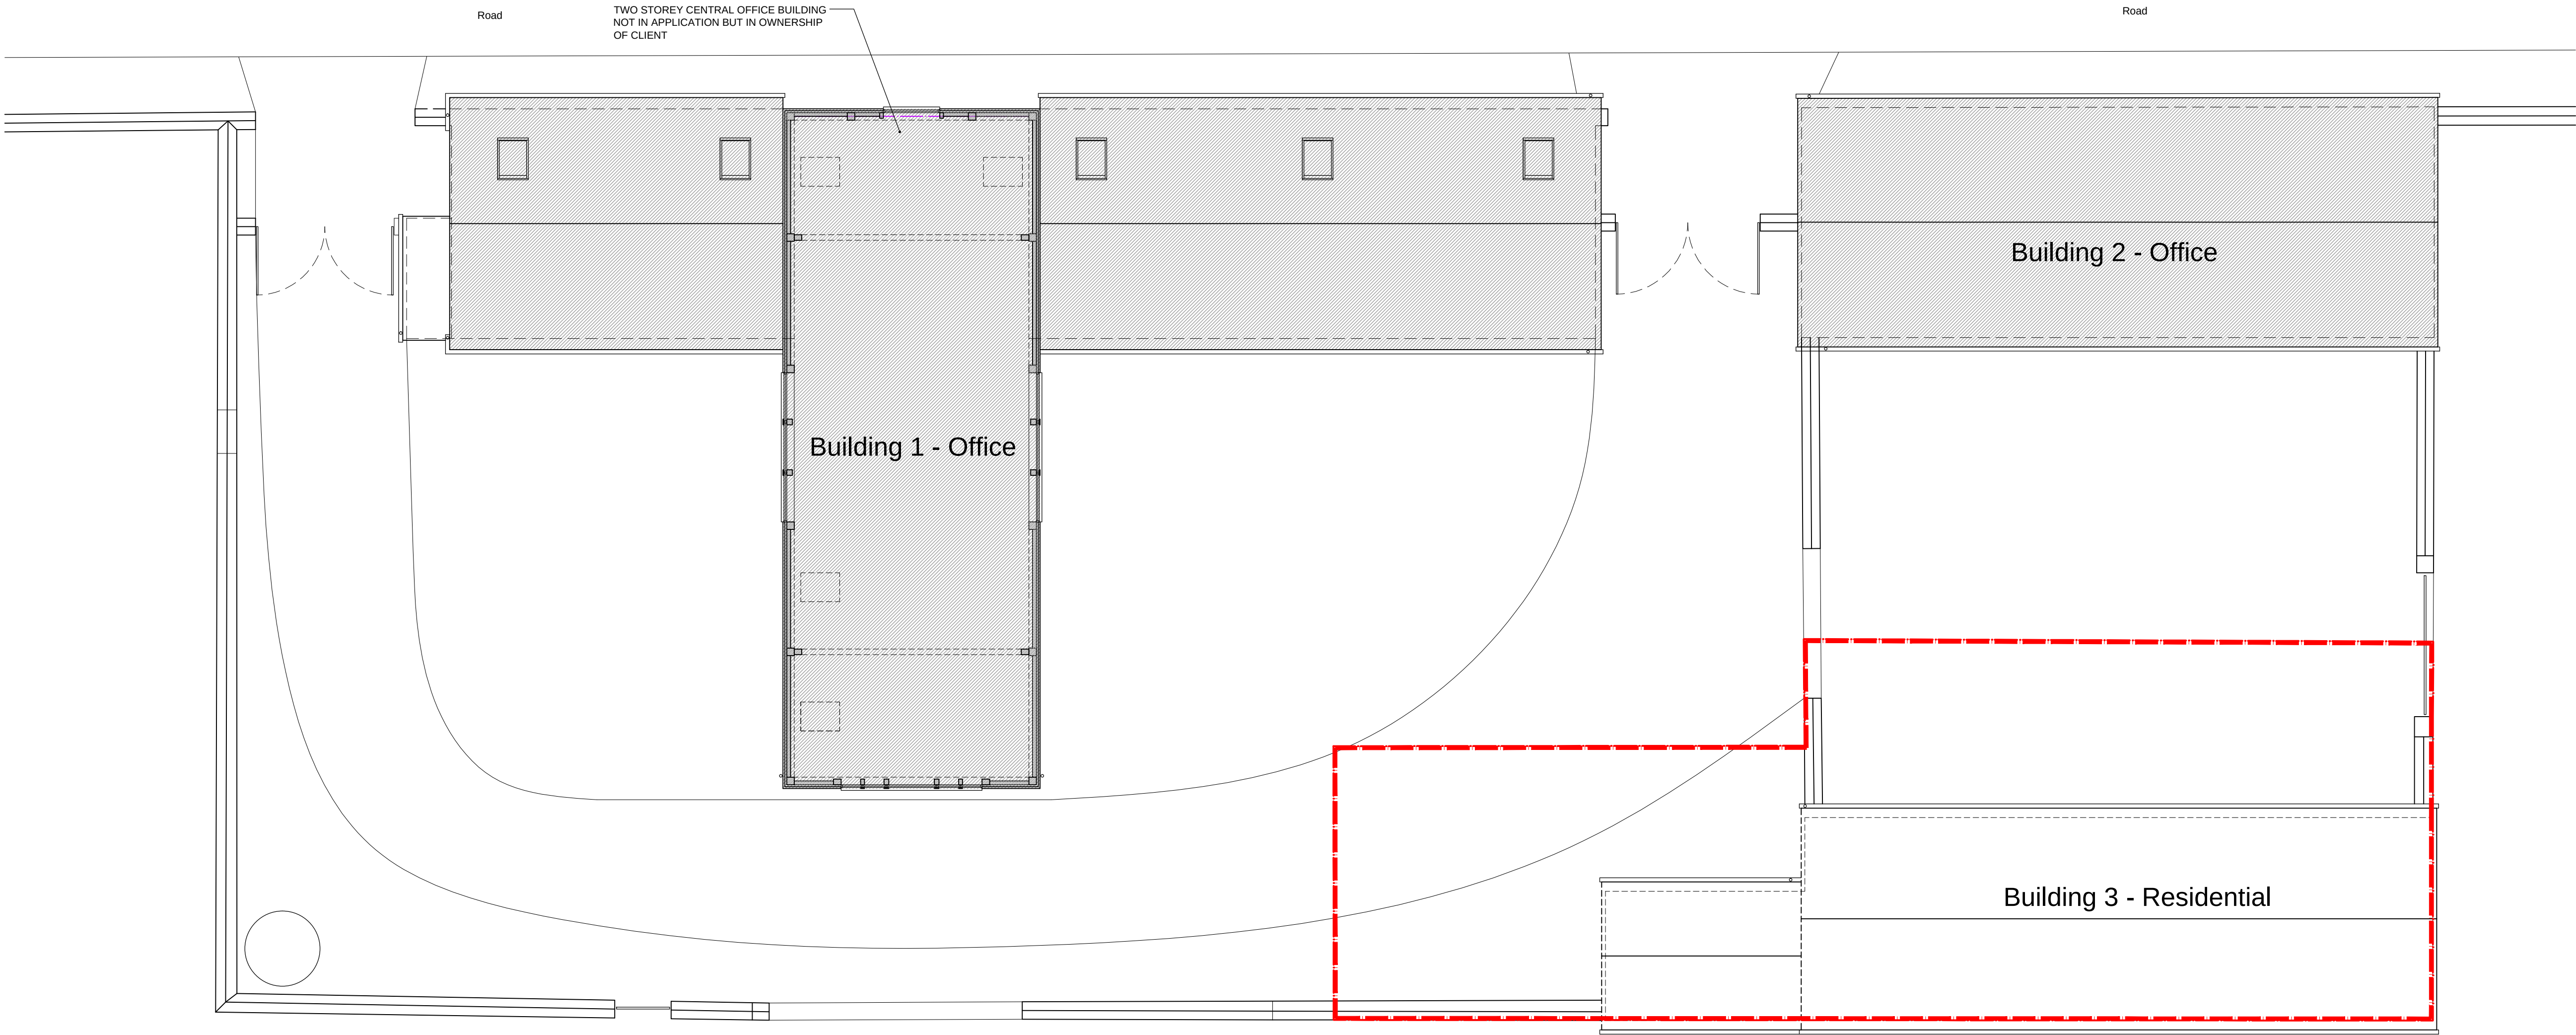

First Floor Plan

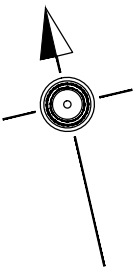

Plans North

 

Scale Bar for Plan

STAC architecture SNAITH+THRUSH ARCHITECT COLLABORATION	STAC Architecture Limited www.stac--architecture.com info@stac--architecture.com		Client Renshaw U.K. Limited	Project Conversion from office use to single residential unit Renshaw Barns Upper Woodford Salisbury Wiltshire SP4 6FA	General Notes: All dimensions to be checked on site prior to commencement of any works, and/or preparation of any shop drawings. Sizes of and dimensions to any structural elements are indicative only. See structural engineers drawings for actual sizes / dimensions. Sizes of and dimensions to any service elements are indicative only. See service engineers drawings for actual sizes and dimensions. XXXXXXXXXXXXXXXXXXXX This drawing is to be read in conjunction with all other architects drawings, specifications and all other consultants' information. All proprietary systems shown on this drawing are to be installed strictly in accordance with the manufacturers / suppliers recommended details. Any discrepancies between information shown on this drawing and any other contract information or manufacturers / suppliers recommendations is to be brought to the attention of the architect.	Drawing Notes:	Status P1	Revision ISSUED FOR PLANNING	Date 29.07.23	Drawing Status FOR PERMITTED DEVELOPMENT	Drawn DS	Checked	Date July 23	Scale 1:100@A1
											Project 0344	Reference D	Number 31	Revision P1
											GENERAL ARRANGEMENT FIRST FLOOR PLAN BUILDING 3 AS PROPOSED			