

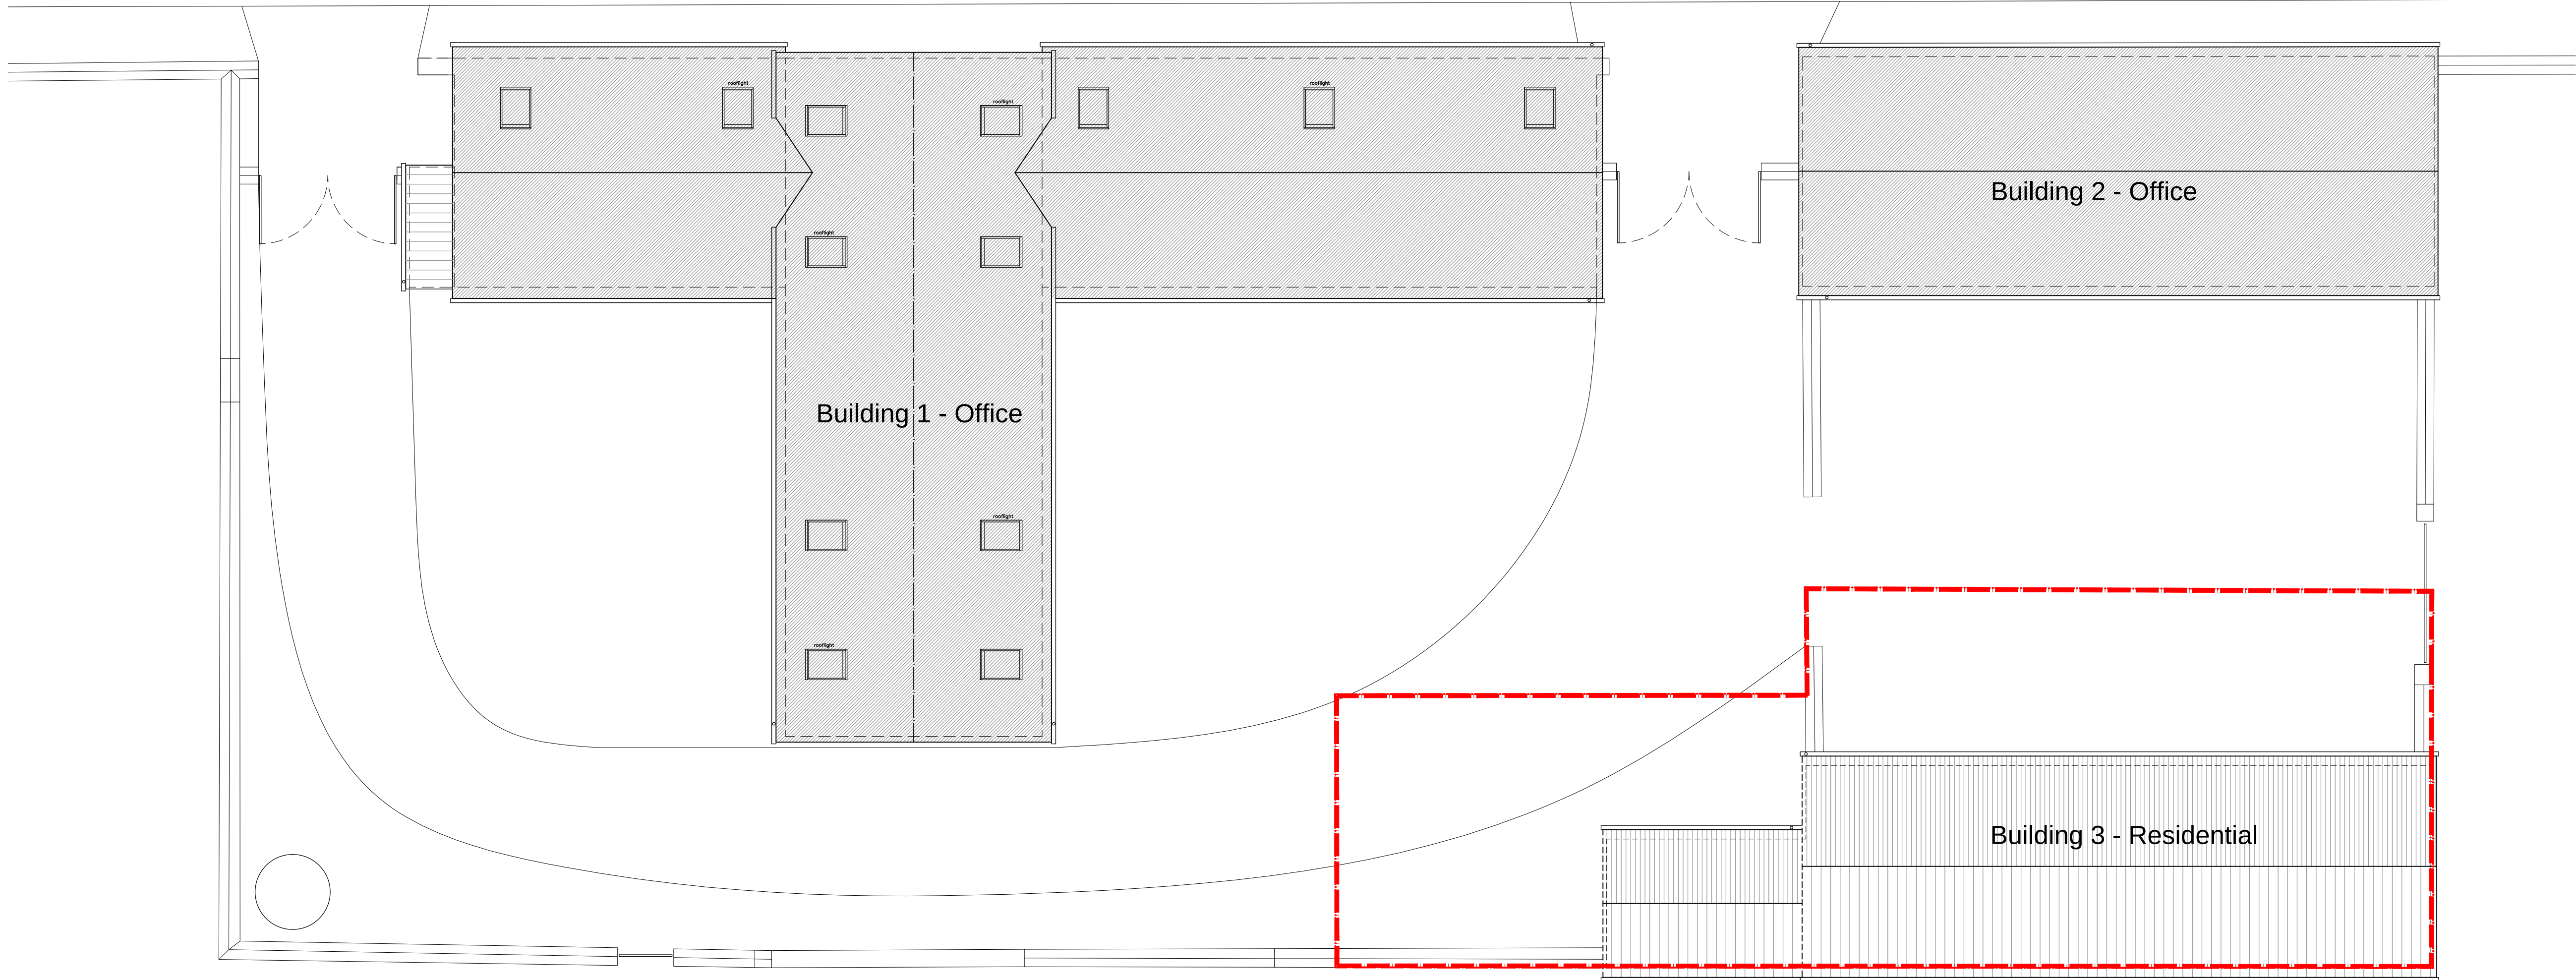


 

Roof Plan

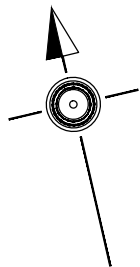

Plans North

Scale Bar for Plan

STAC architecture SNAITH+THRUSH ARCHITECT COLLABORATION	STAC Architecture Limited www.stac--architecture.com info@stac--architecture.com		Client Renshaw U.K. Limited	General Notes: All dimensions to be checked on site prior to commencement of any works, and/or preparation of any shop drawings. Sizes of and dimensions to any structural elements are indicative only. See structural engineers drawings for actual sizes / dimensions. Sizes of and dimensions to any service elements are indicative only. See service engineers drawings for actual sizes and dimensions XXXXXXXXXXXXXXXXXXXX	Drawing Notes:	Status P1	Revision ISSUED FOR PLANNING	Date 29.07.23	Drawing Status FOR PERMITTED DEVELOPMENT		Drawn DS	Checked	Date July 23	Scale 1:100@A1
	Drawing GENERAL ARRANGEMENT ROOF PLAN BUILDING 3 AS PROPOSED	Project 0344	Reference D				Number 32		Revision P1					