



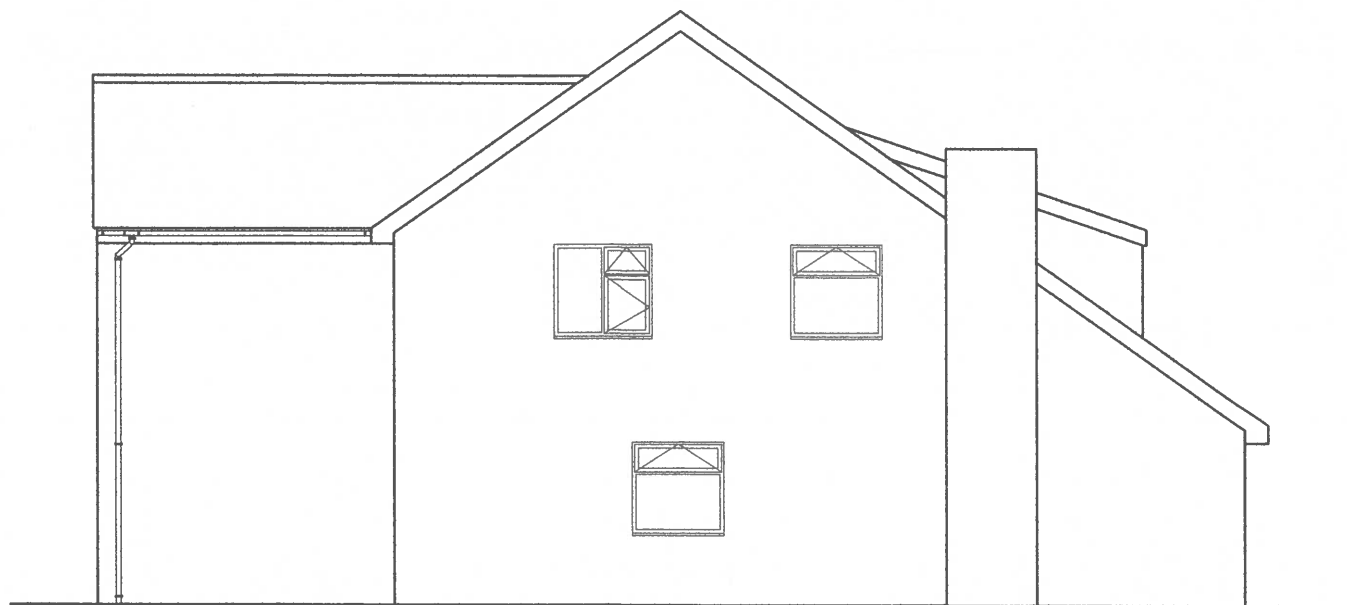


Existing Side Elevation



Existing Rear Elevation

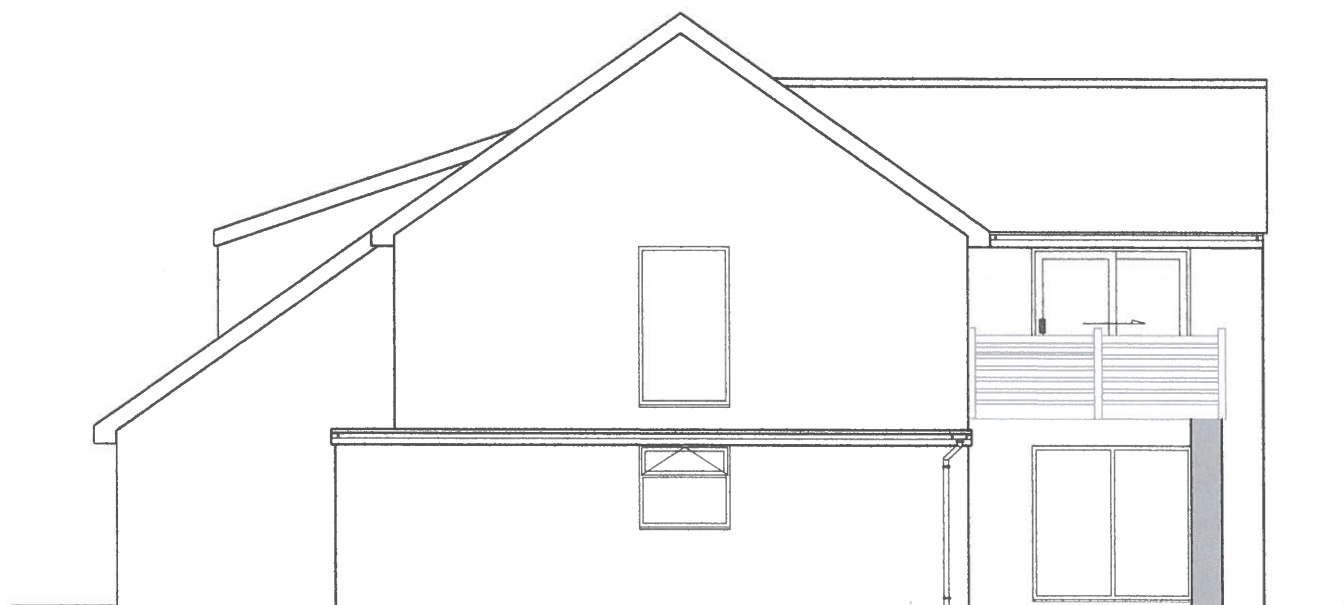

Existing Side Elevation

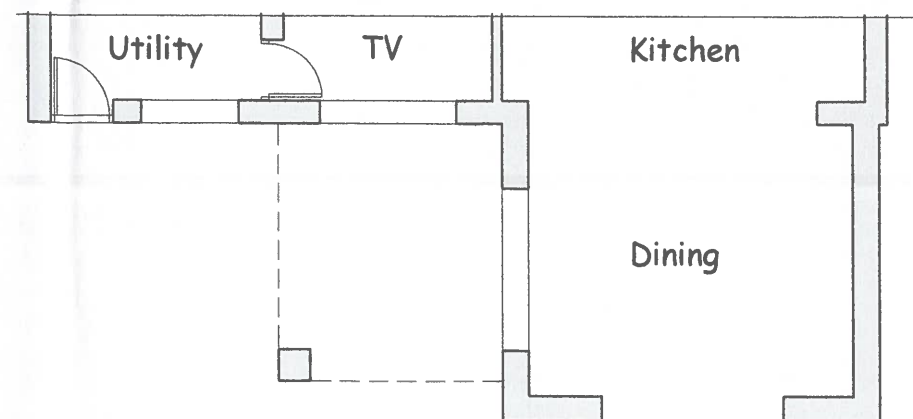

Part Existing Ground Floor Layout



SCALE BAR

Date:	Revisions:	Ref:
		A
		B
		C
		D

Mr. B. Stables,
24 Ashley Road,
Bradford On Avon,
Bath,
BA15 1RT

Project:
Proposed Rear Conservatory

D/No: CN-07-1431683/01 Date: October 2025

Drawn by: Richard Thomas
e.mail: richard.thomas@leekes.co.uk
mobile: 07970 313842

Scale: 1:100 Paper Size: A3 Doc Ref: Rev:

Customer Approval Drawings:

I / we hereby approve these plans and authorize Leekes Ltd to proceed with the contract as detailed:

Customer Approval:

Date:

NB: If drawing has been rec'd by e.mail, then please confirm by return Quoting Drawing & Issue No's: as shown above stating acceptance of plans proposed.



Registered Head Office
Leekes Ltd
Mwyndy Business Park
Pontyclun
Rhondda Cynon Taff
CF72 8XU
Tel: 0845 050 8240
www.leekes.co.uk

Copyright Drawing **NOT** to be re-produced without written permission from: Leekes Ltd.
Company Reg No: 563751

Copies to: Builders, Installers, Main File.
NB: **DO NOT** Scale from drawings for setting out or manufacture.
Any discrepancies to be notified as soon as possible.