



Notes:
This drawing is protected by copyright. No part of this document may be reproduced, altered, or transmitted in any form or by any means without permission.
Do not scale off these drawings for construction purposes. If any discrepancies are found, please contact Proctor Watts Cole Rutter.



Location Plan
Scale - 1:1250

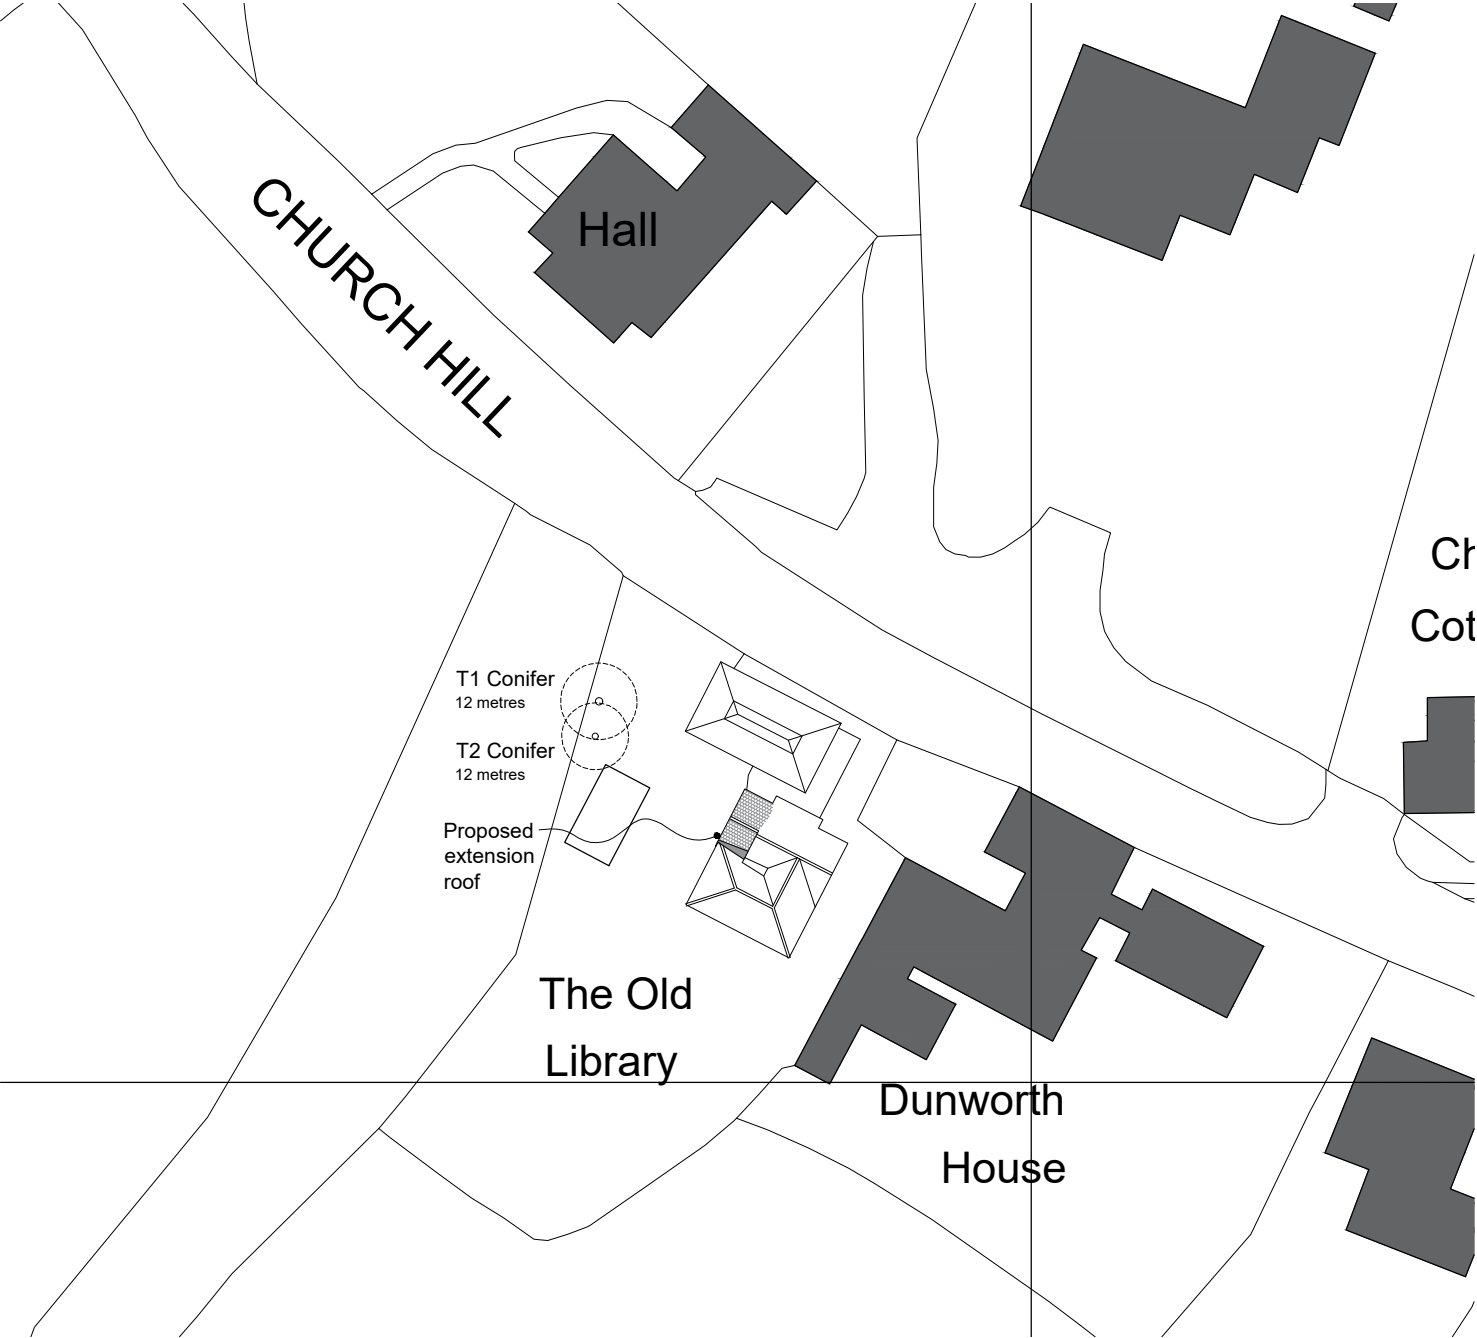

Site Plan and Proposed Roof Plan
Scale - 1:500

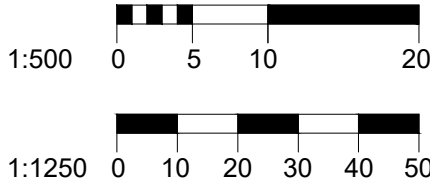

A	Amend for planning	JF	29/10/2025
Rev	Description	Drawn By	Date
Client:	Mrs K Frost	Drawn By:	JF
Dwg Title:	Location Plan and Site Plan	Checked By:	-
Project:	The Old Library, Church Hill, Donhead St Mary, SP7 9DQ	Scale	1:1250 & 1:500 on A3
Job No.:	5287	Date:	28/10/2025
	P04	Revision:	A



ARCHITECTS | TOWN PLANNERS