



Timber frame construction
Shiplap boarding
with a corrugated 10 Deg
Roof Pitch with overhang

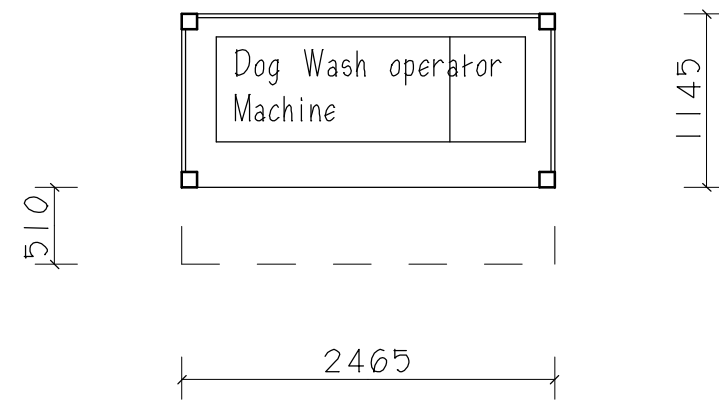

Proposed Ground Floor Plan

0 1m 2m 3m 4m 5m

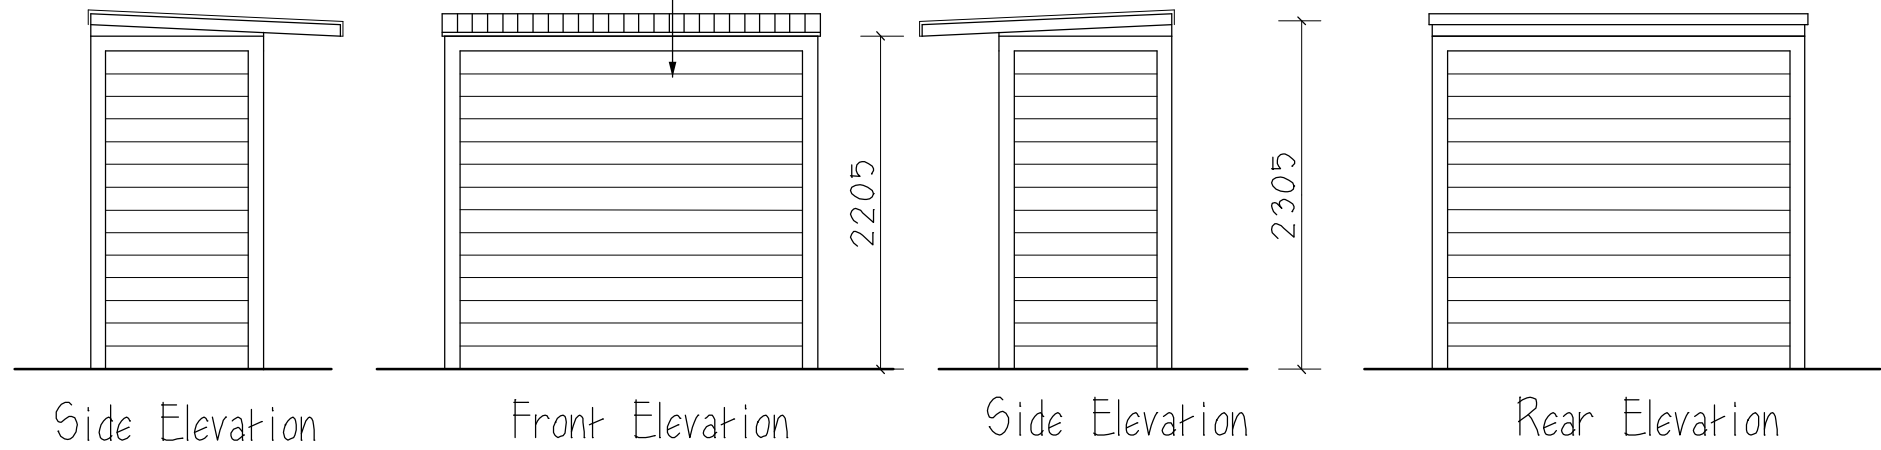

291 CASTLE ROAD SALISBURY WILTS SP1 3SB	PROPOSED PLANS	
CATHEDRAL GATE LTD		
COPYRIGHT CATHEDRAL GATE LTD ©		
	DRWG NO: PL/06	SCALE: 1:50 & 1:100