



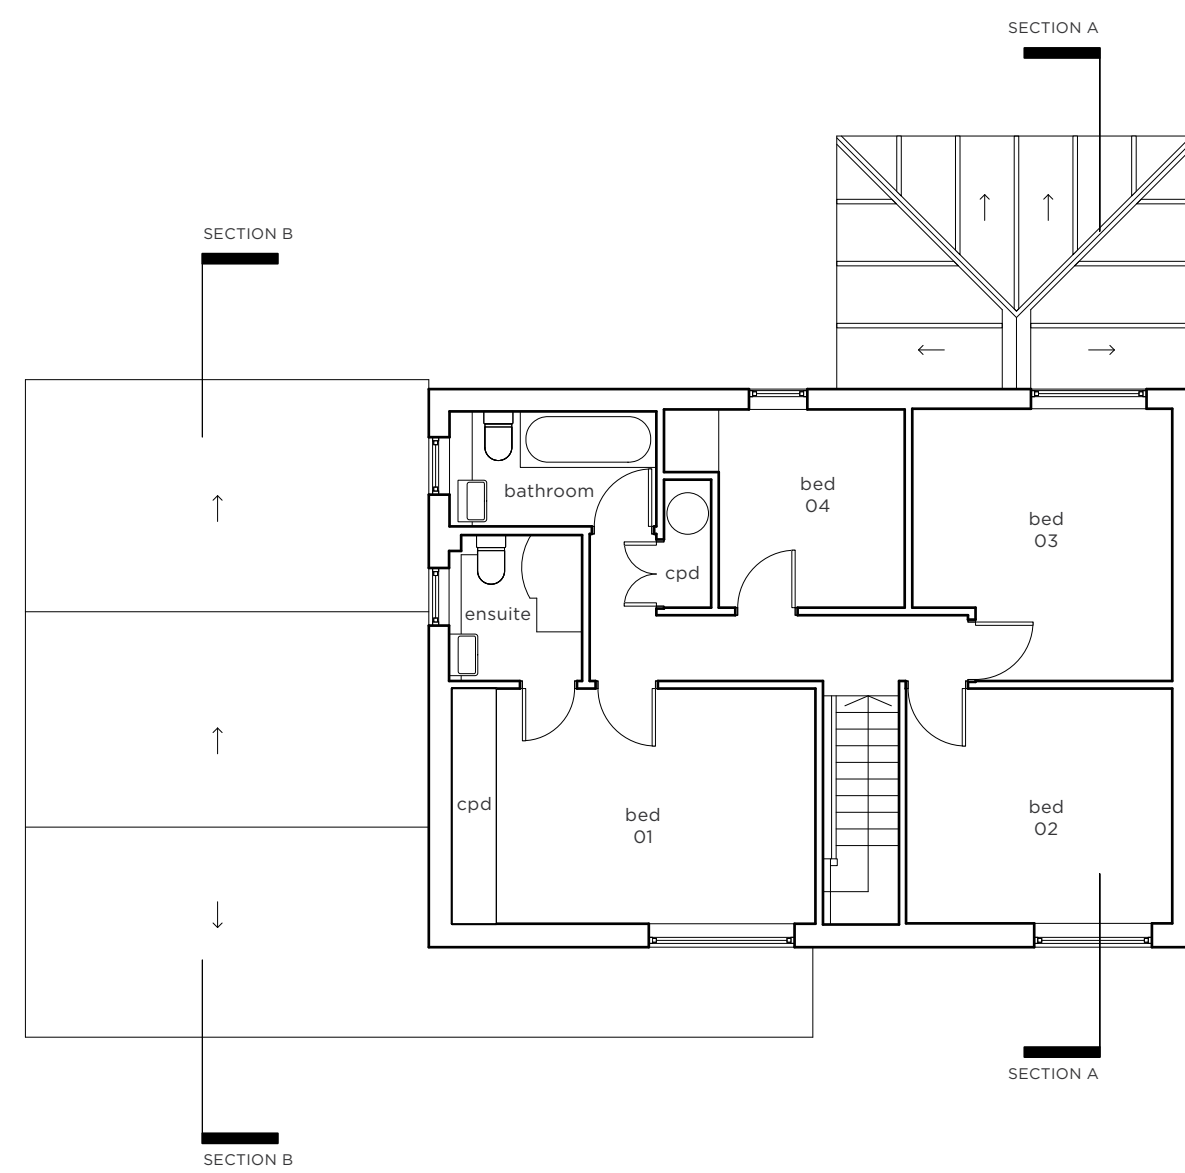


FIRST FLOOR

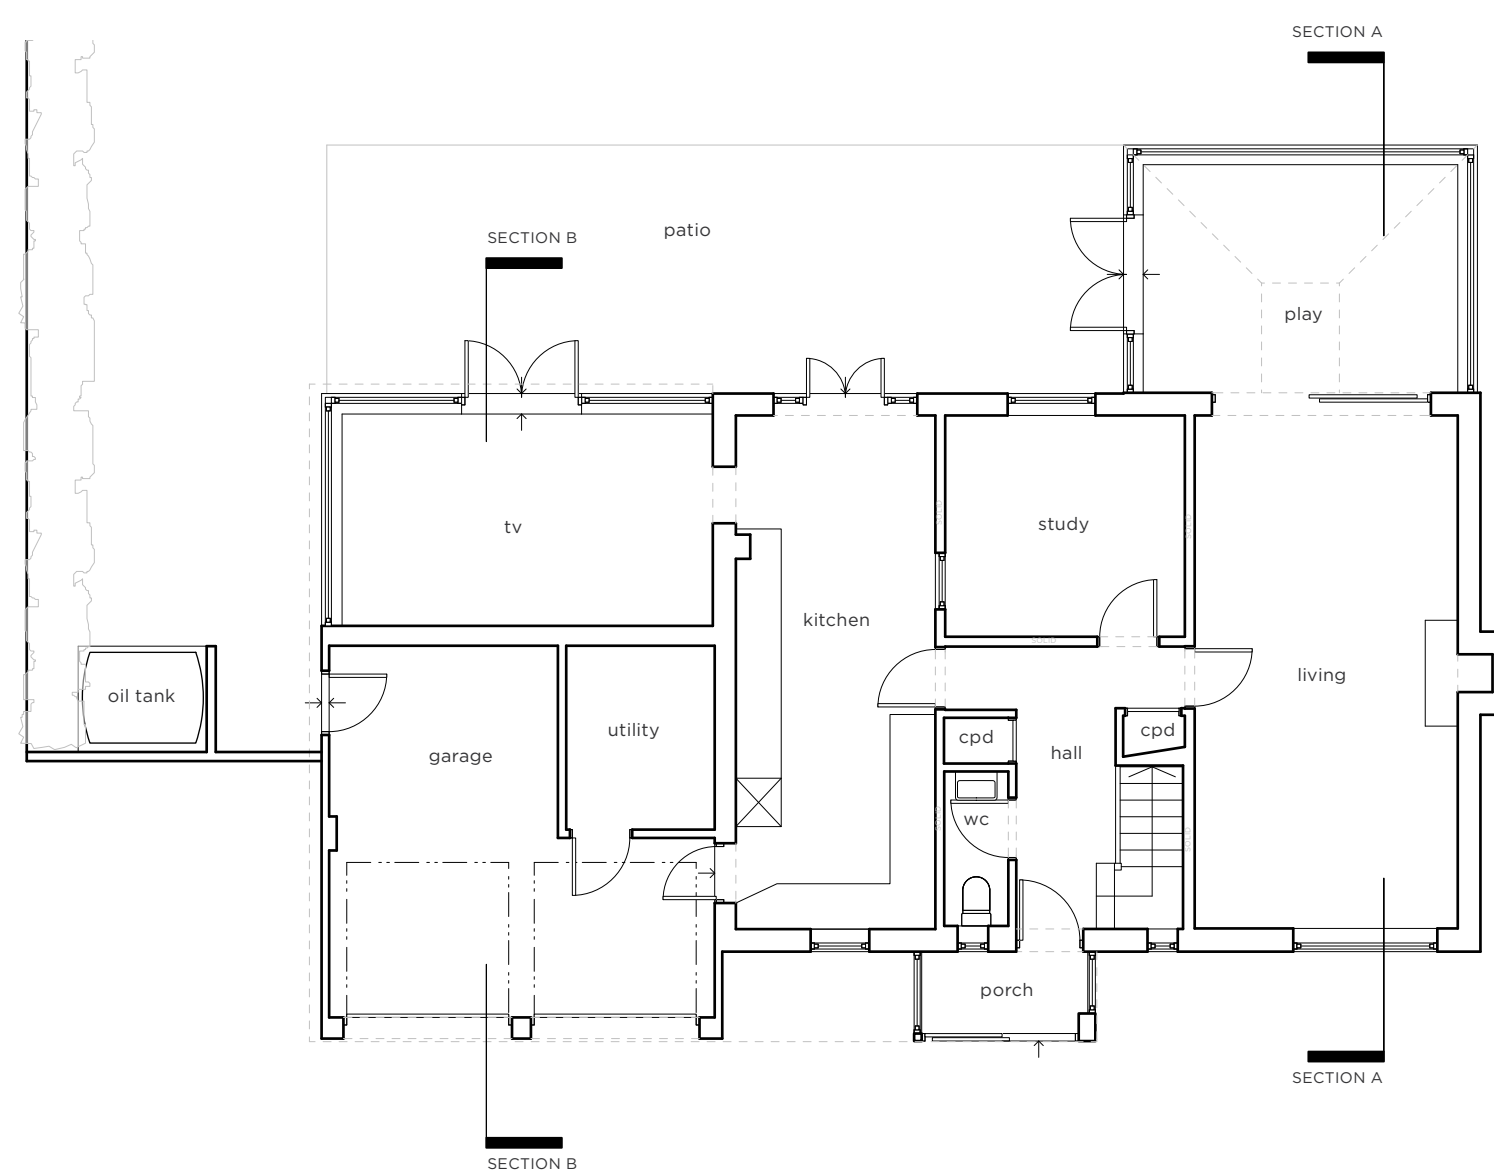

GROUND FLOOR



FRONT ELEVATION
North West

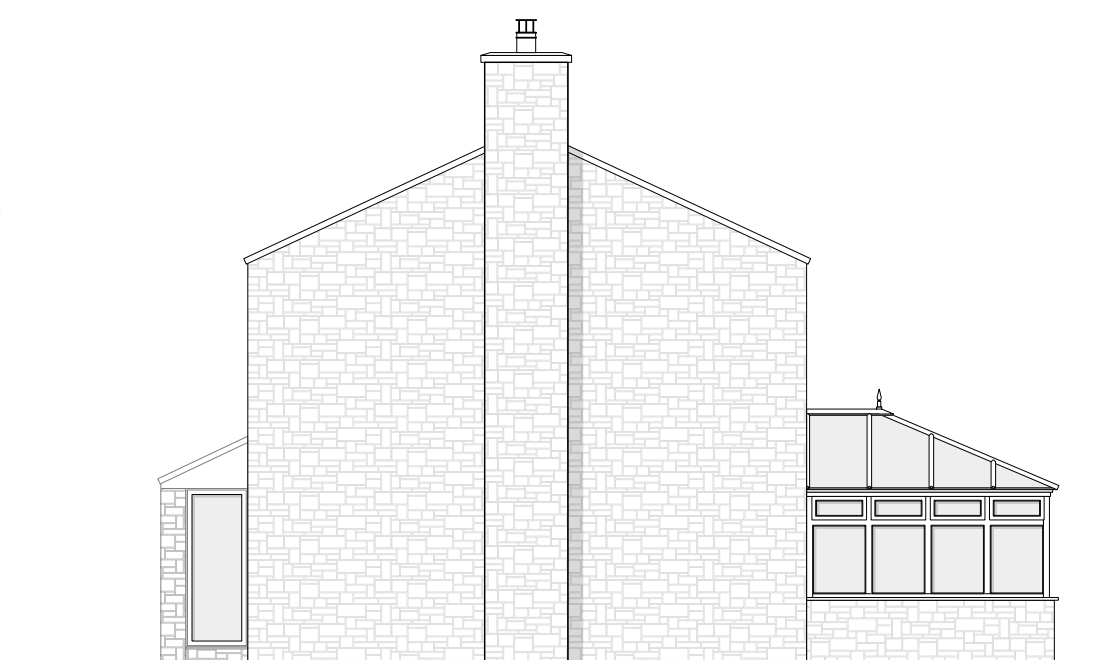


SIDE ELEVATION
South West




REAR ELEVATION
South East



SIDE ELEVATION
North East

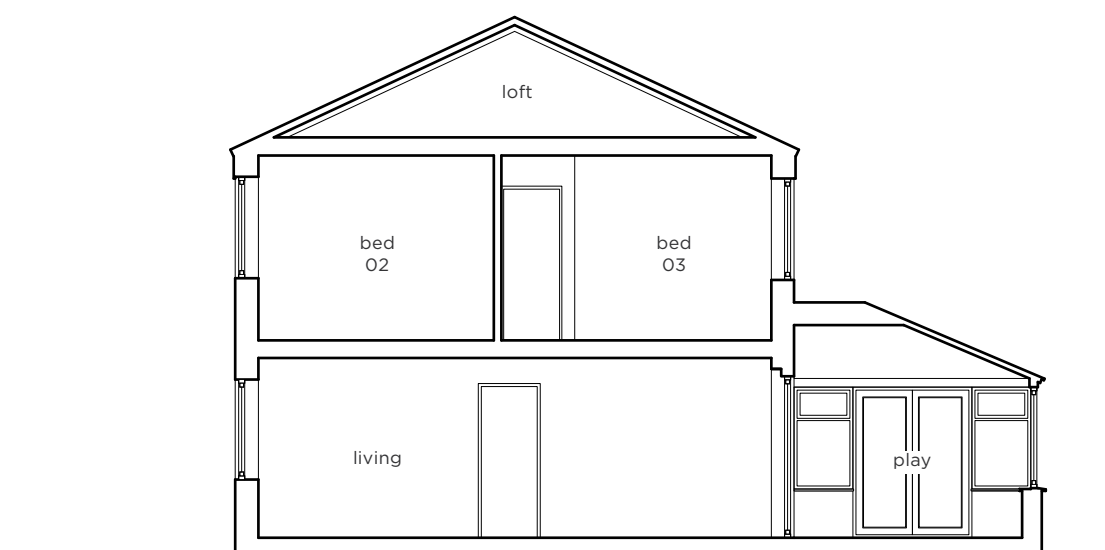

SECTION
A-A

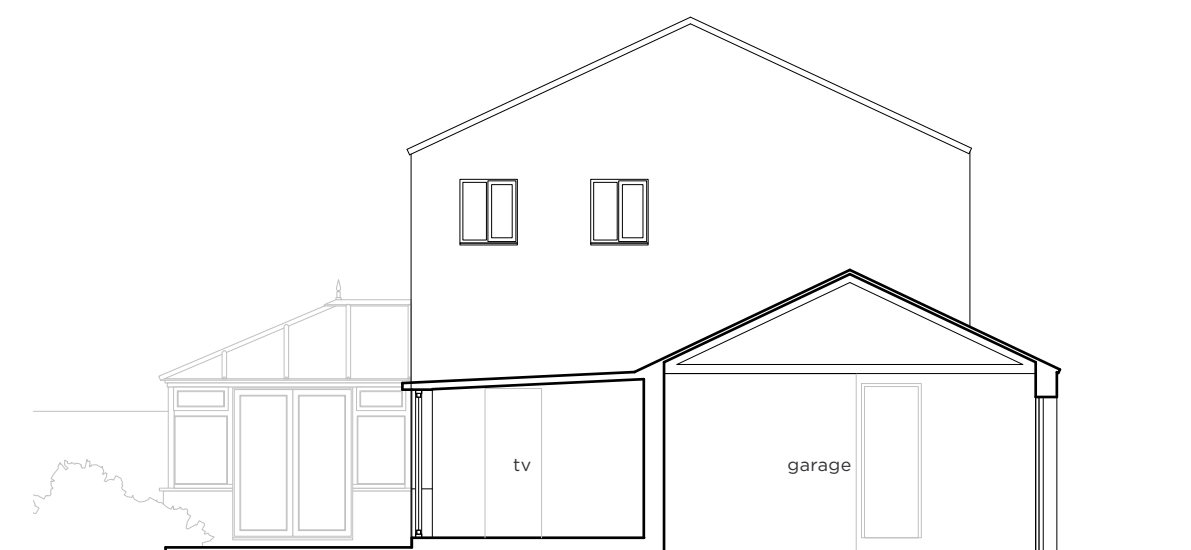

SECTION
B-B



Scale @ 1:100
0m 1 2 3 4 5

moon
DESIGN

Moon Design
106 Whiteladies Road
Clifton
Bristol
BS8 2QW
www.designbymoon.co.uk

project
15 The Grove,
Chelworth,
Malmesbury,
SN16 9SS

rev - 05.11.25 -

date
NOV 2025

scale
1:100 @ A1

job / drawing no.

15TG.P02

checked TN

drawing title
AS EXISTING

15TG.P02

checked TN