




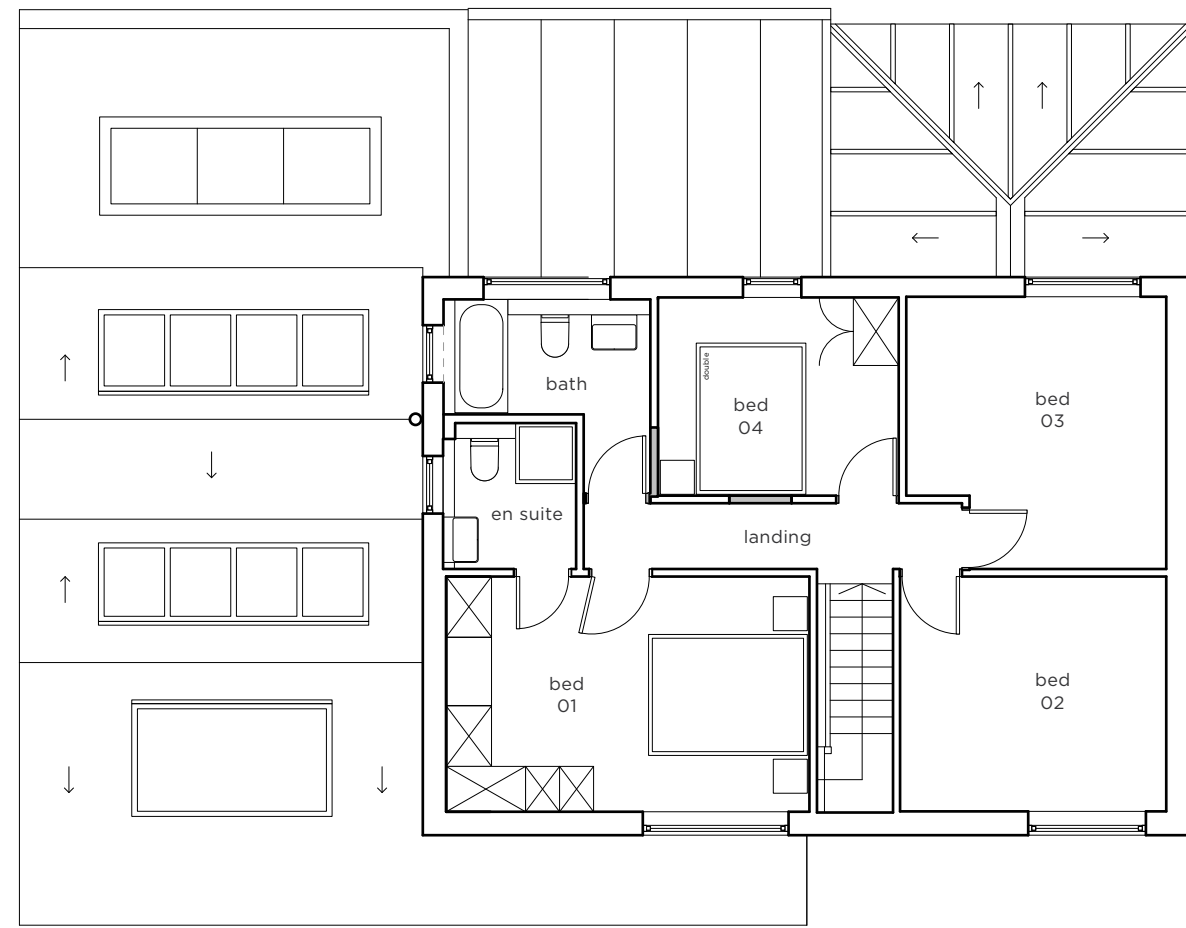

FIRST FLOOR

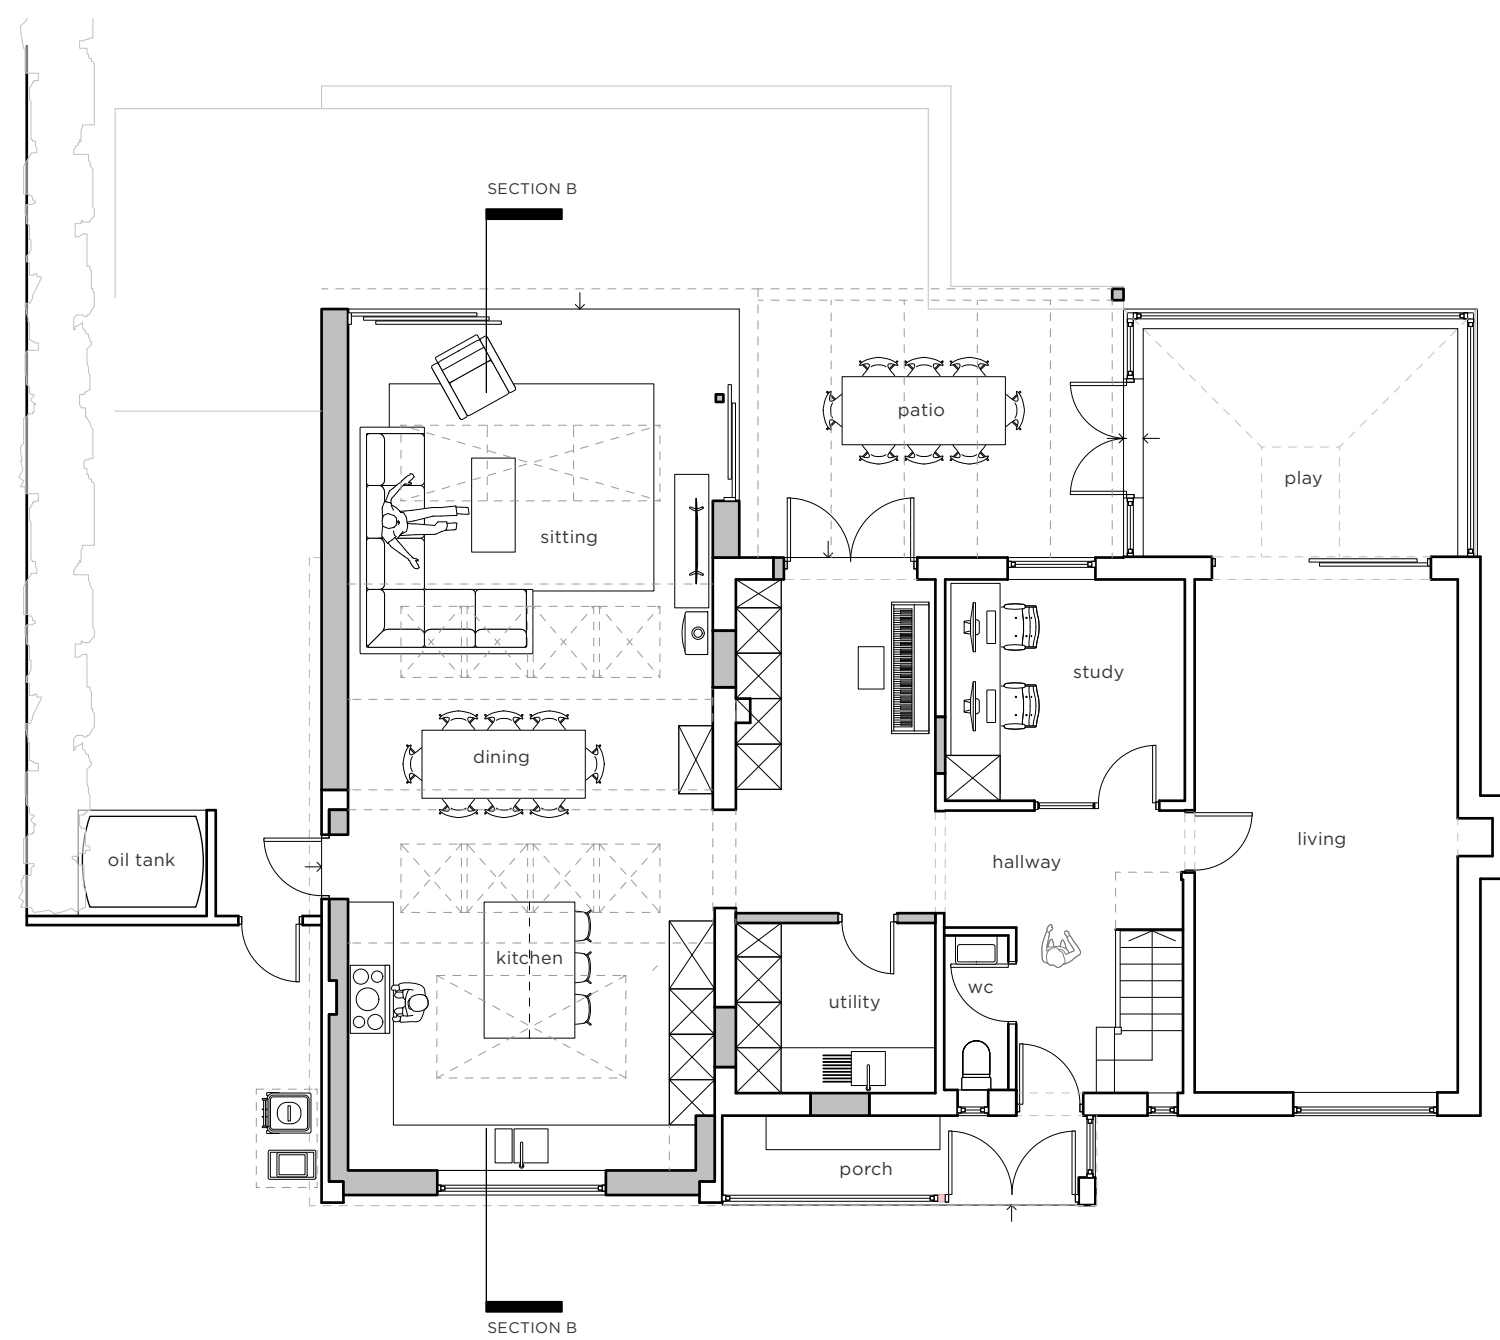


GROUND FLOOR

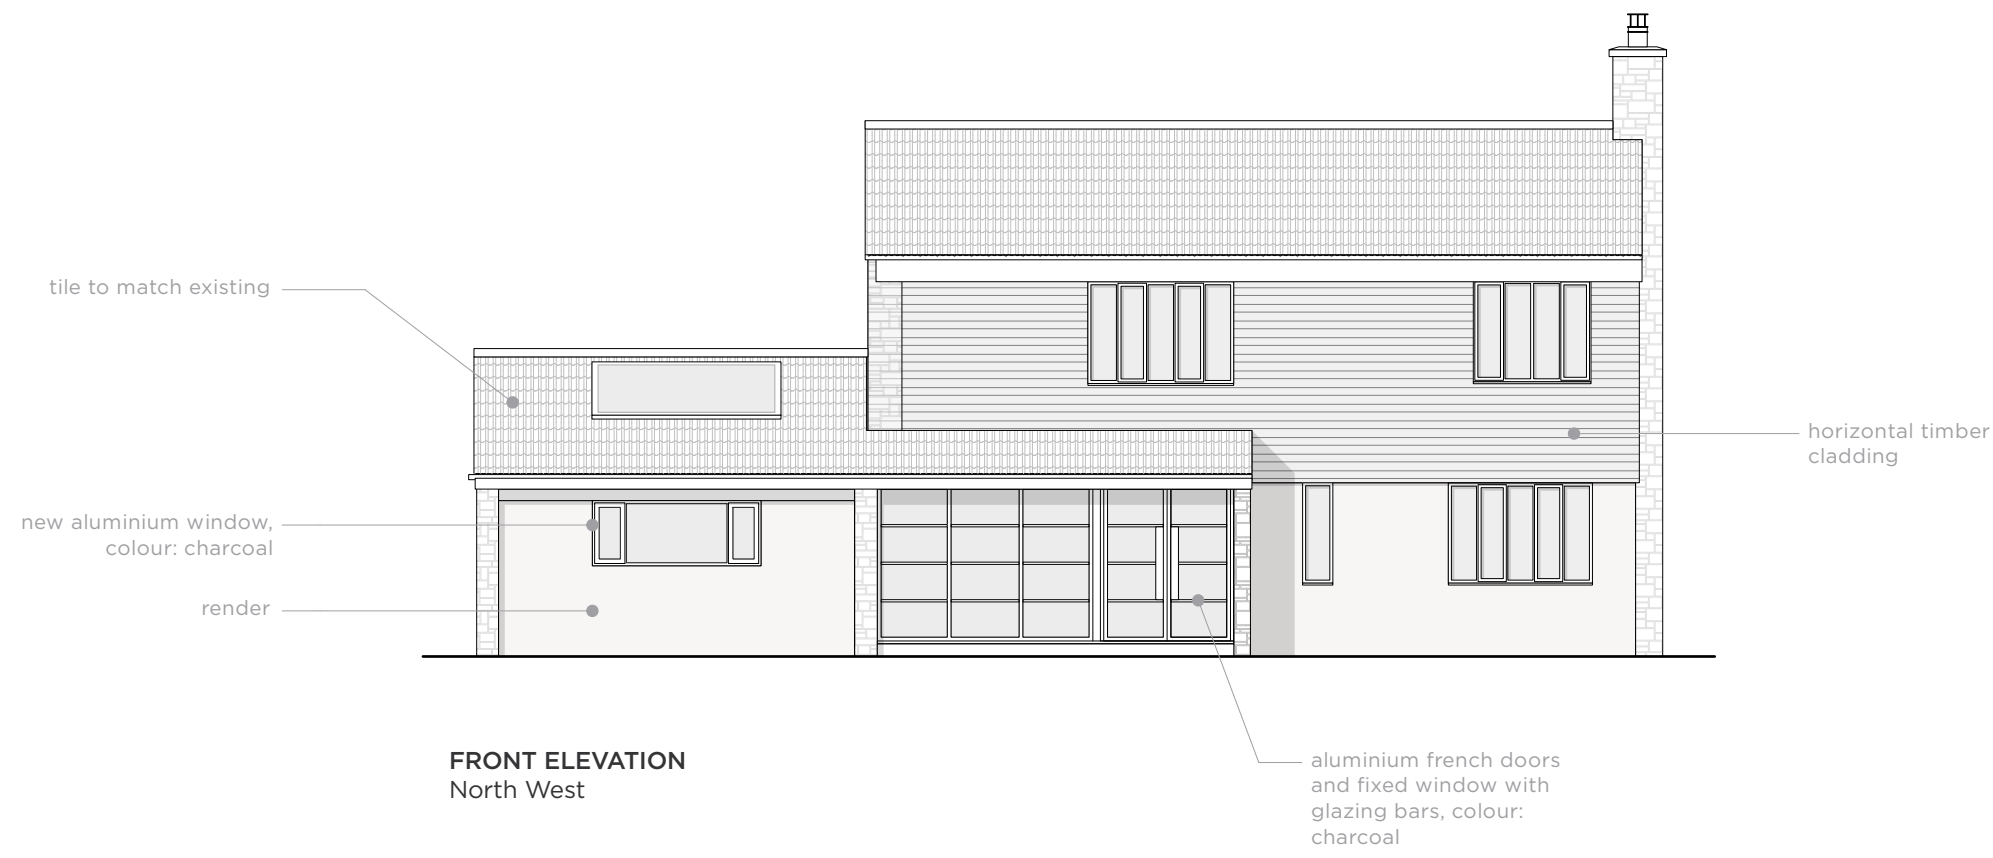


FRONT ELEVATION  
North West




SIDE ELEVATION  
South West

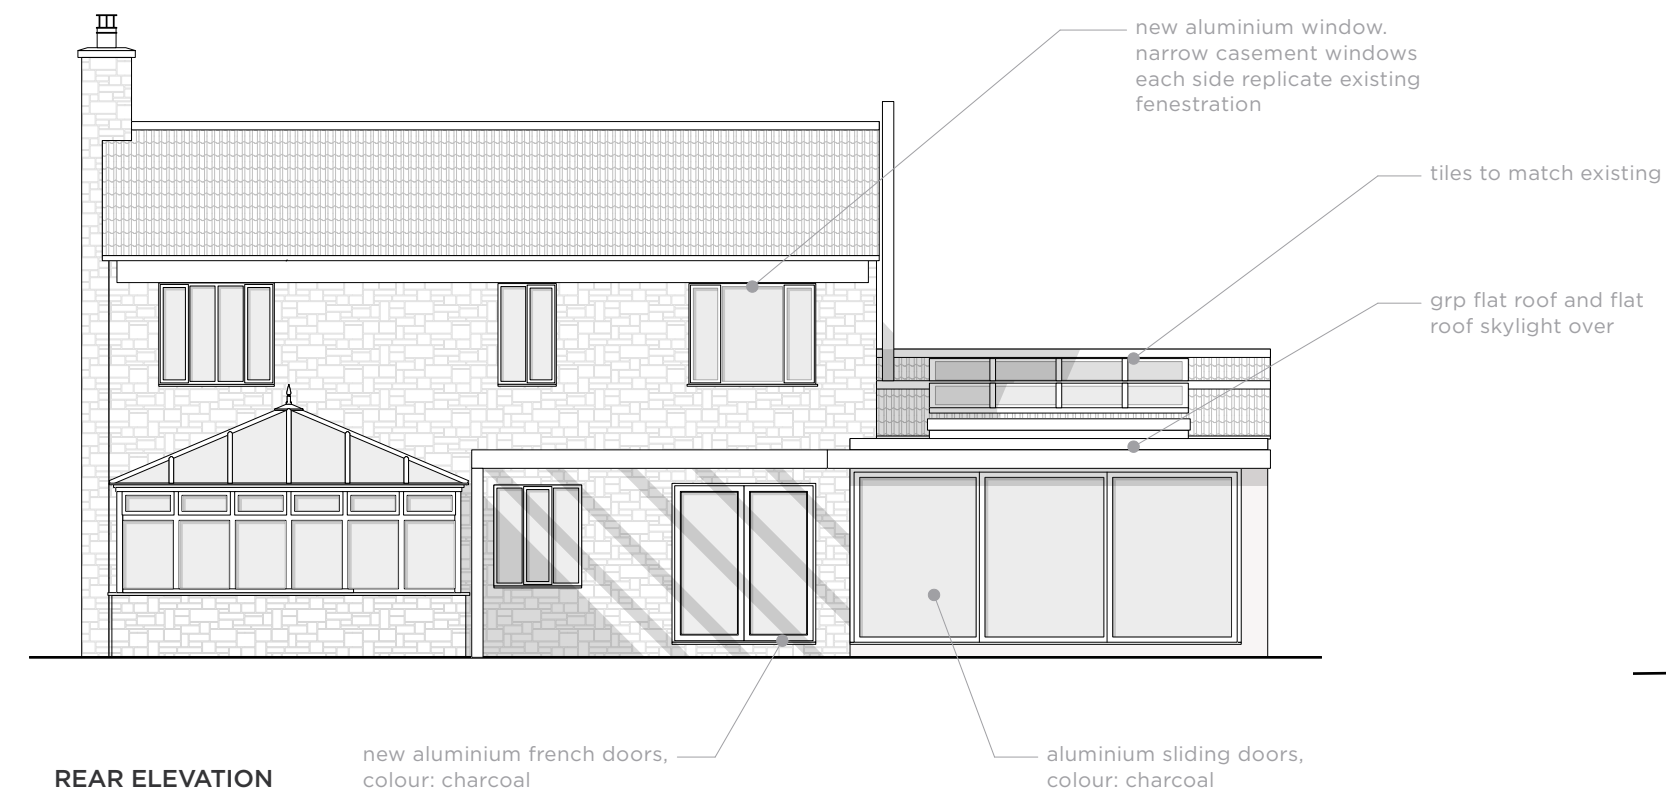

REAR ELEVATION  
South East

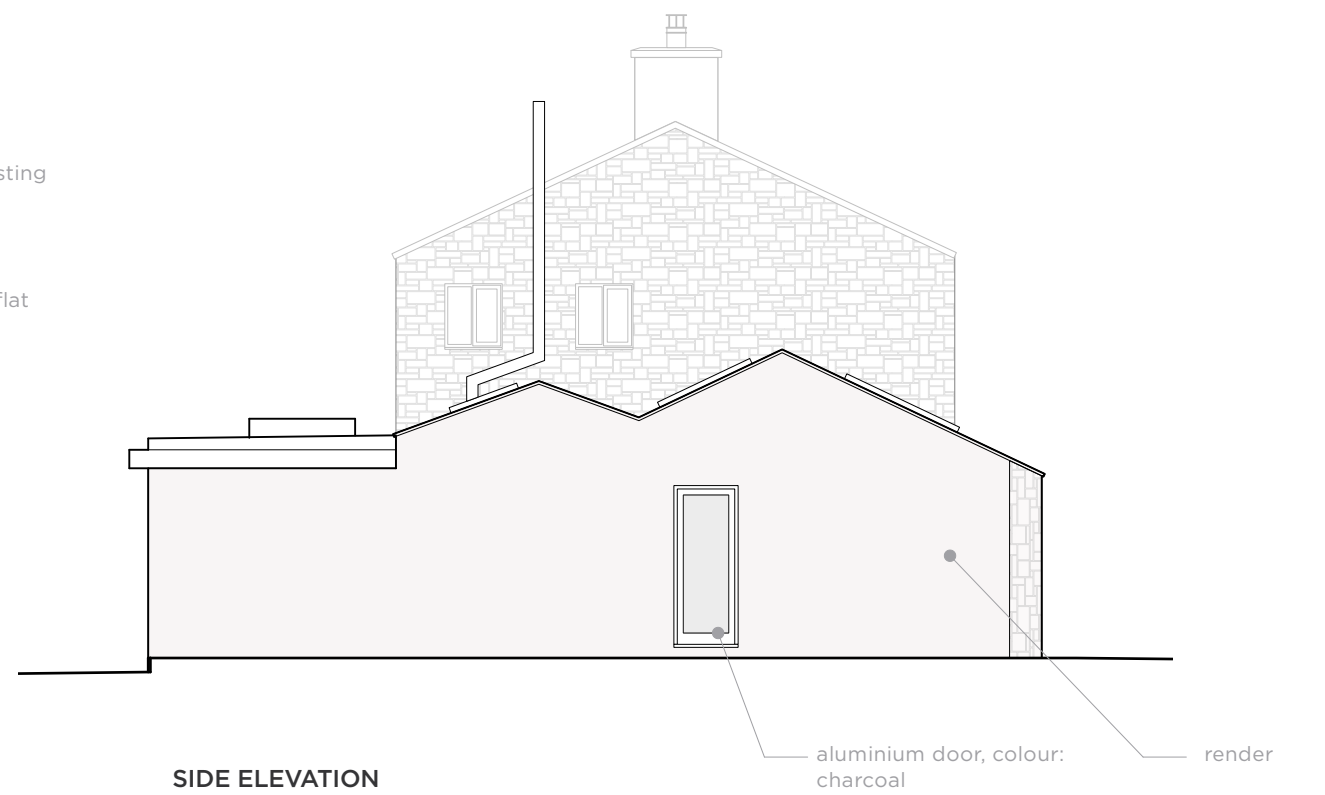

SIDE ELEVATION  
North East

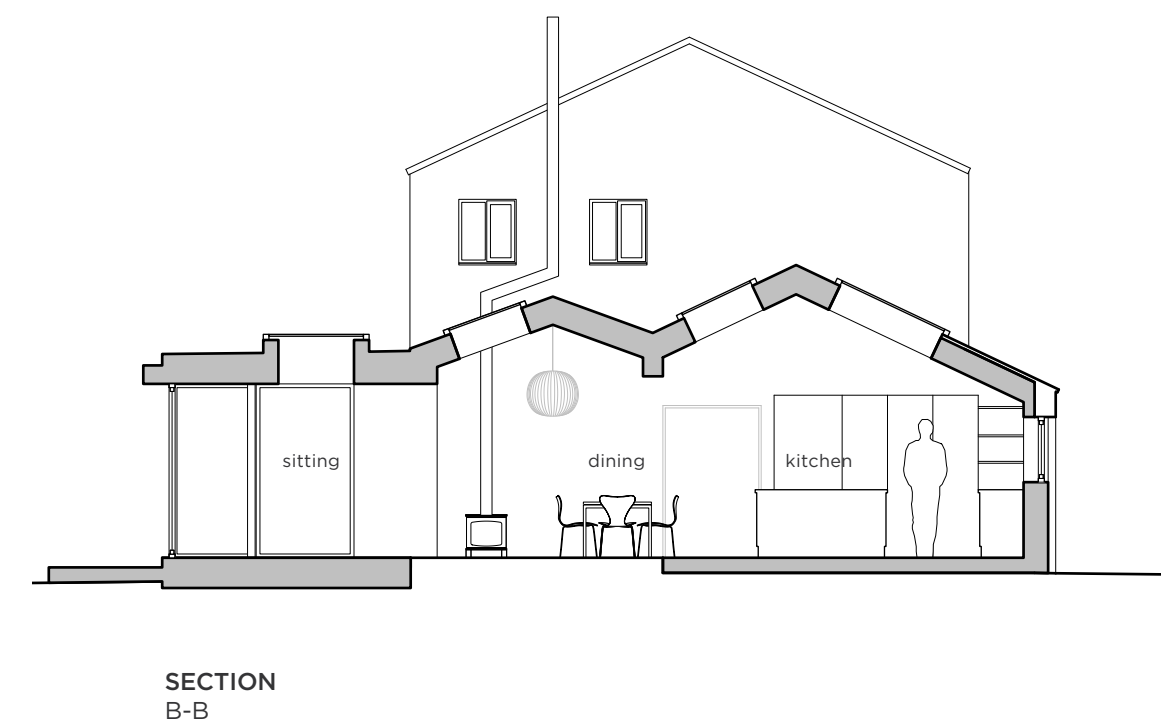

SECTION  
B-B



Scale @ 1:100  
0m 1 2 3 4 5

moon  
DESIGN

Moon Design  
106 Whiteladies Road  
Clifton  
Bristol  
BS8 2QW  
www.designbymoon.co.uk

project  
15 The Grove,  
Chelworth,  
Malmesbury,  
SN16 9SS

rev - 05.11.25 -

date  
NOV 2025

scale  
1:100 @ A1

drawing title  
AS PROPOSED

job / drawing no.

15TG.P03

drawn ID

checked TN