




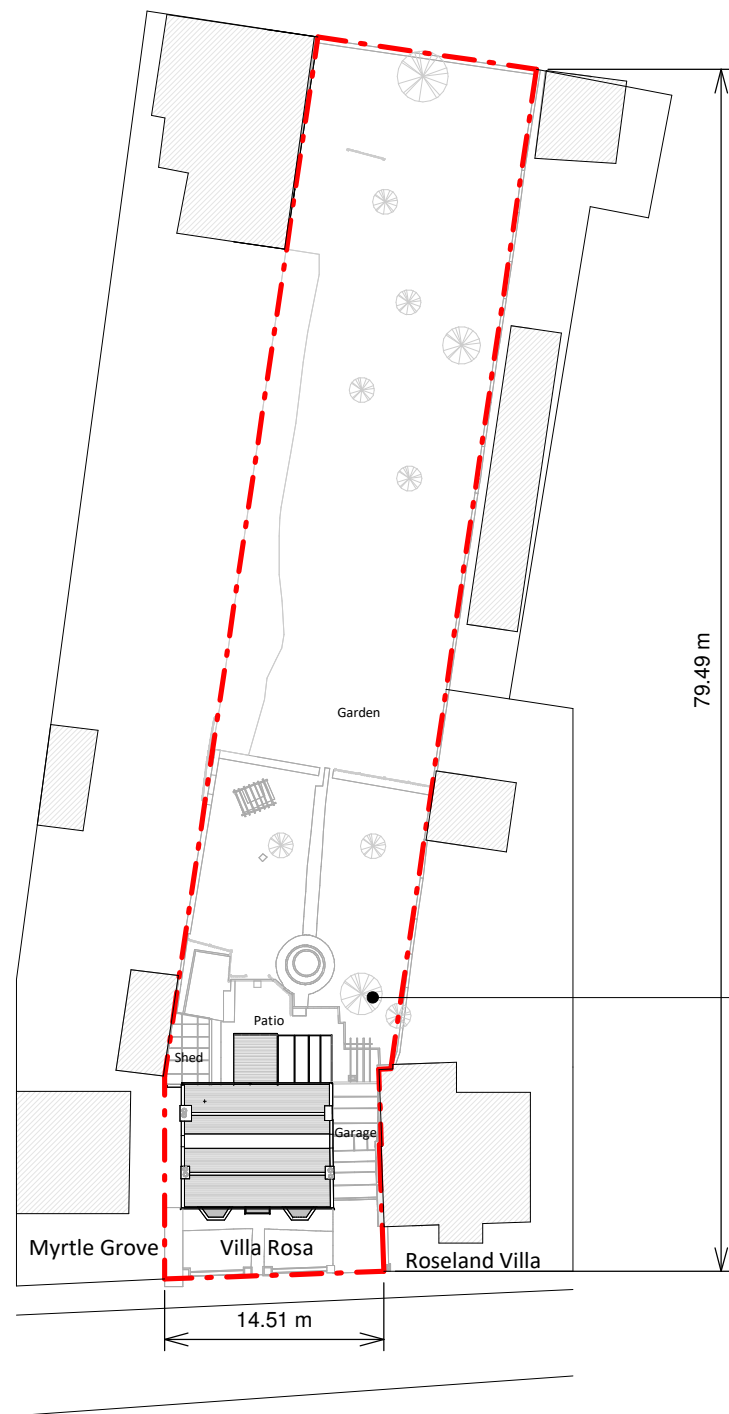

Existing Block Plan

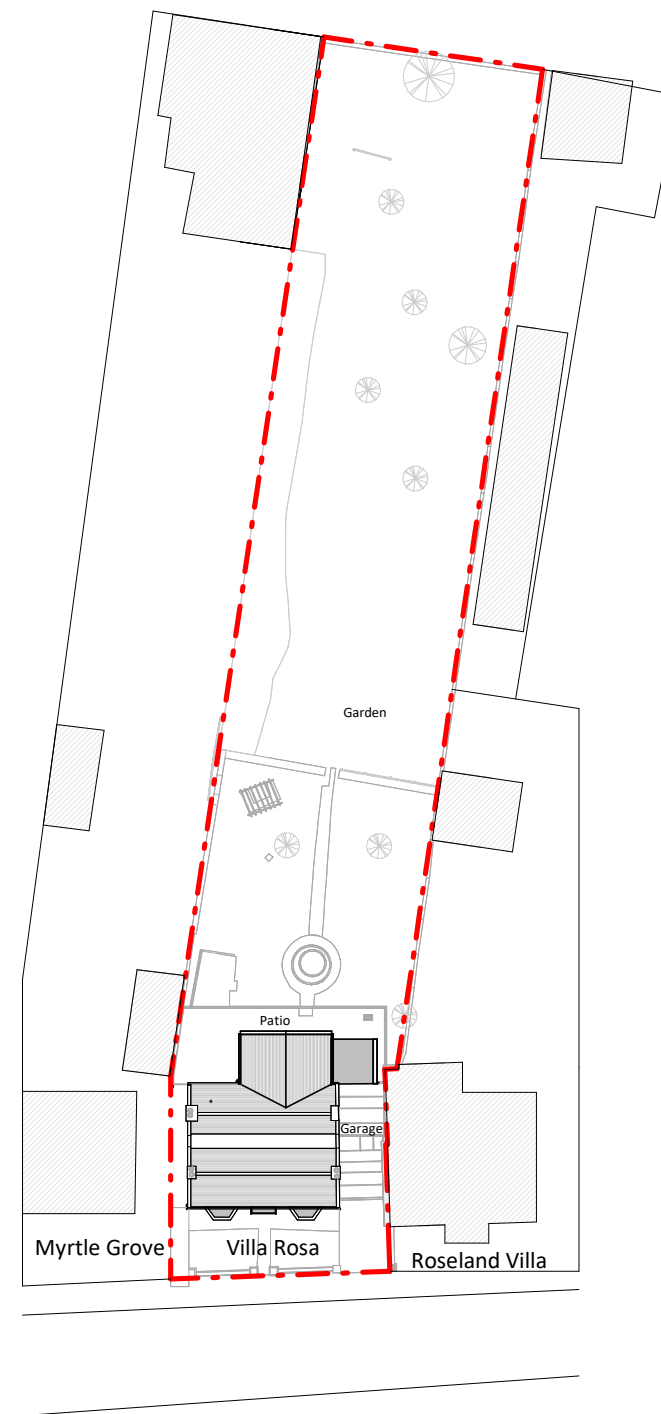

Proposed Block Plan

 

Copyright in the design and this drawing is the property of RESI. Reproduction in whole or in part is forbidden without written sanction of RESI. This drawing must be read in conjunction with all other relevant documentation and drawings.


RESI accepts no liability for any expense, loss or damage of whatever nature and however arising from any variation which has not been referred to them and their approval obtained.

Print out to actual scale. Do not scale, except unless for Planning purposes. All dimensions to be cross-checked on-site prior to manufacture and construction. Any discrepancies to be reported to RESI immediately.

NOTES

KEY

- Neighbouring context
- Boundary line

 

| Revision |                |            |
|----------|----------------|------------|
| Rev      | Notes          | Date       |
| A        | Planning Issue | 30/10/2025 |
|          |                |            |
|          |                |            |
Job Title  
**Proposed part single, part two storey rear extension, floor plan redesign and all associated works at Villa Rosa, London Road, SN13 8LY**

Drawing Status  
**Planning Drawings**

Client  
**Craig Morey**

Drawing Title  
**Block Plans**

|                             |               |
|-----------------------------|---------------|
| Scale<br>As indicated @ A3  | Drawn<br>AR   |
| Date<br>Oct 2025            | Checked<br>DS |
| Drawing No.<br>B262214-3000 | REV<br>A      |