


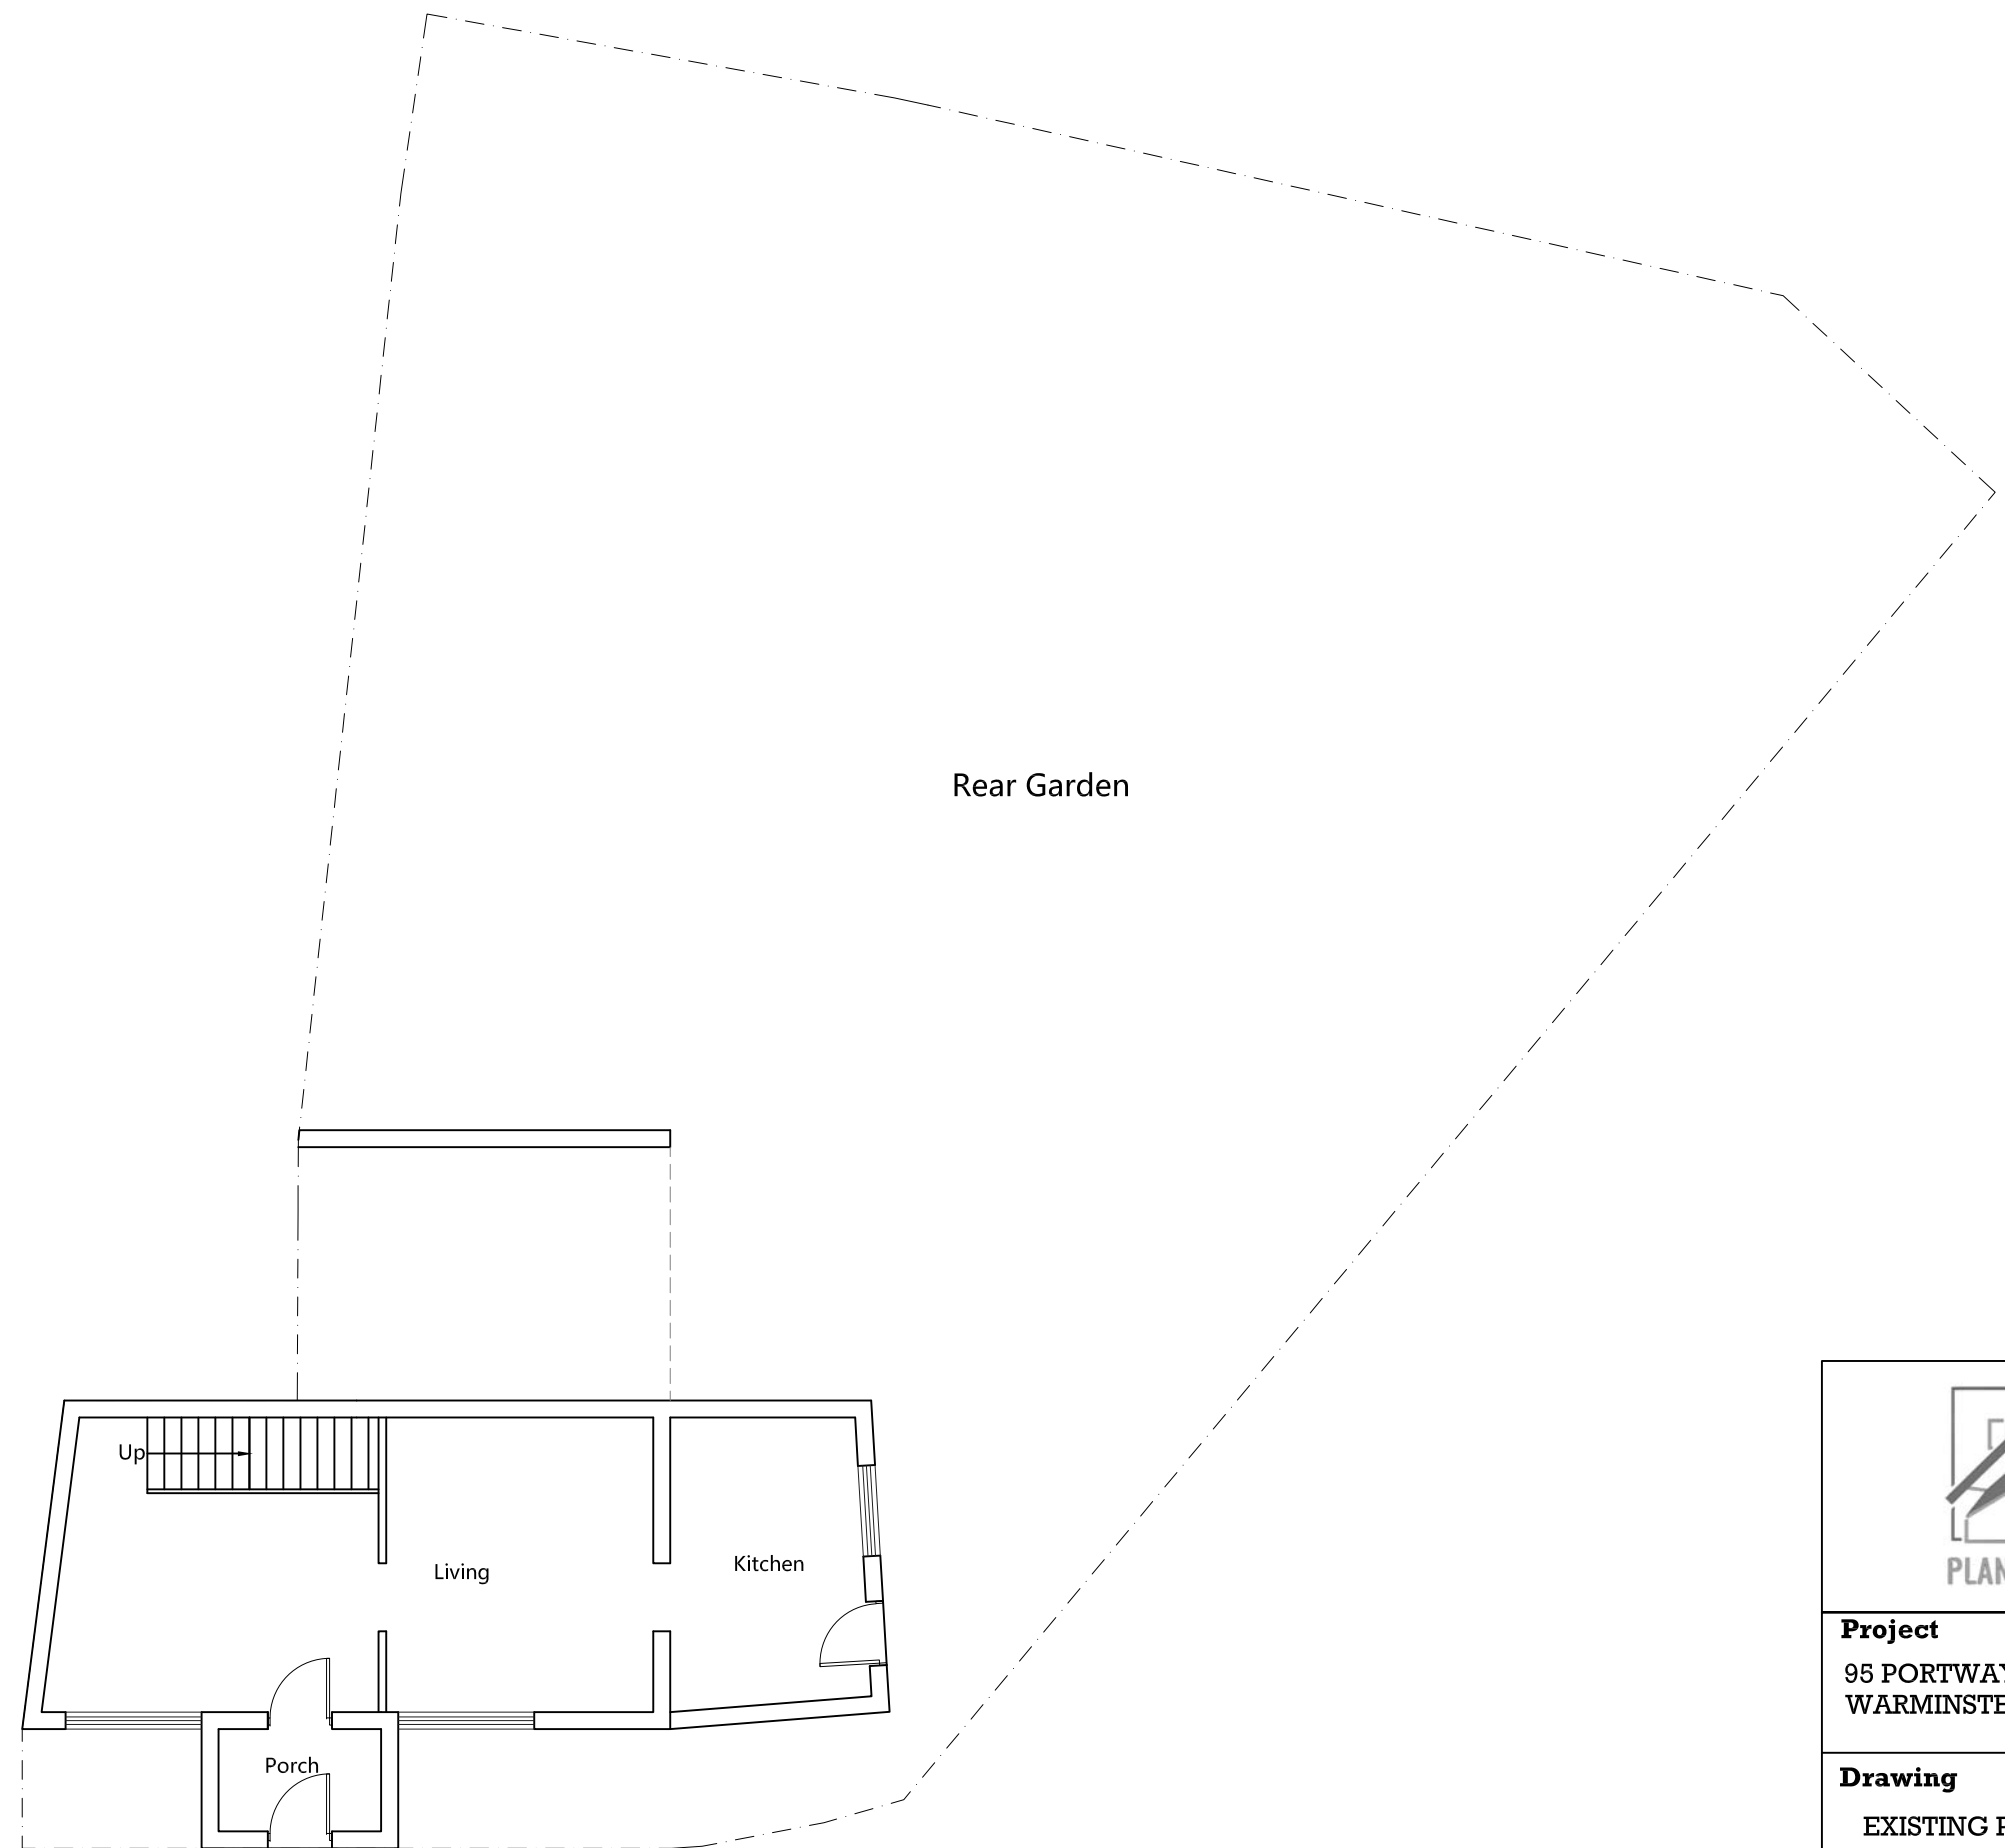

Existing
Ground Floor Plan



Project 95 PORTWAY WARMINSTER BA12 0AA	
Drawing EXISTING PLAN	
Dwg No. 101	Date OCTOBER 2025
Scale @ A3 1:100	