




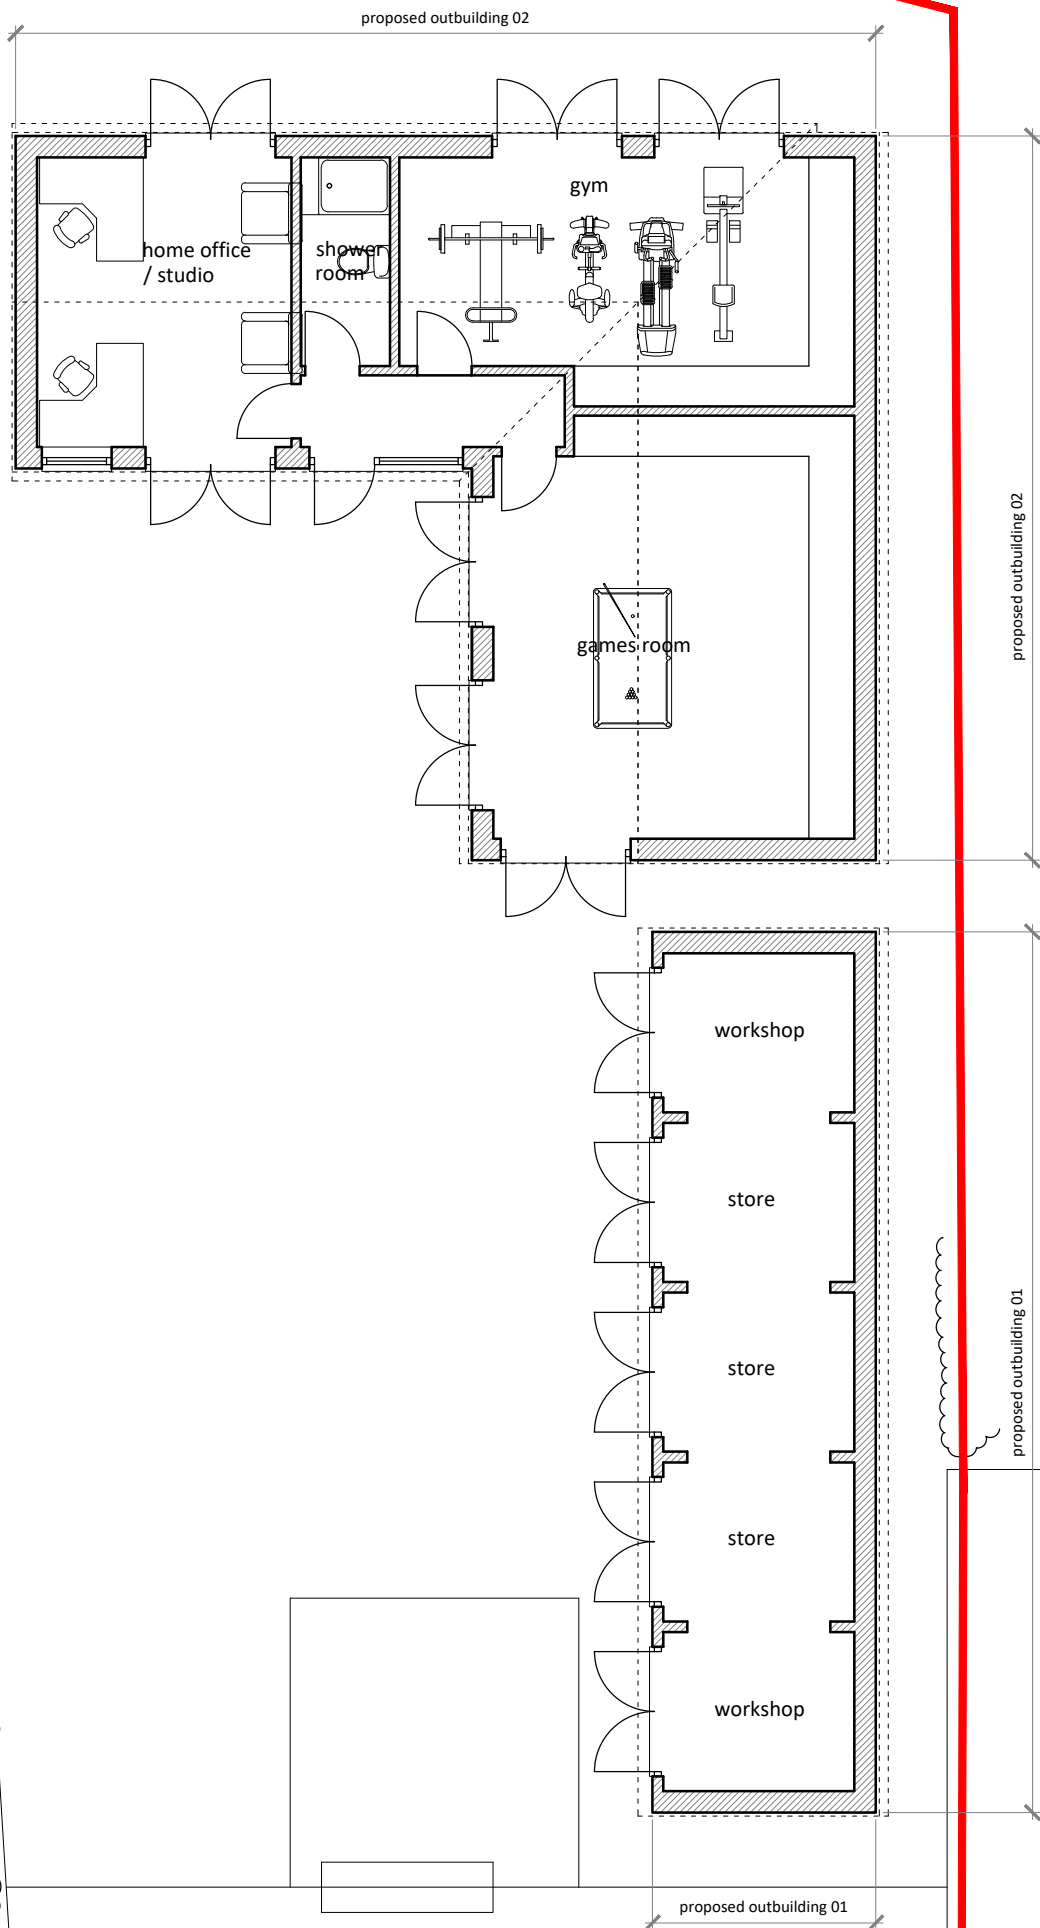

GROUND FLOOR PLAN - scale 1:100

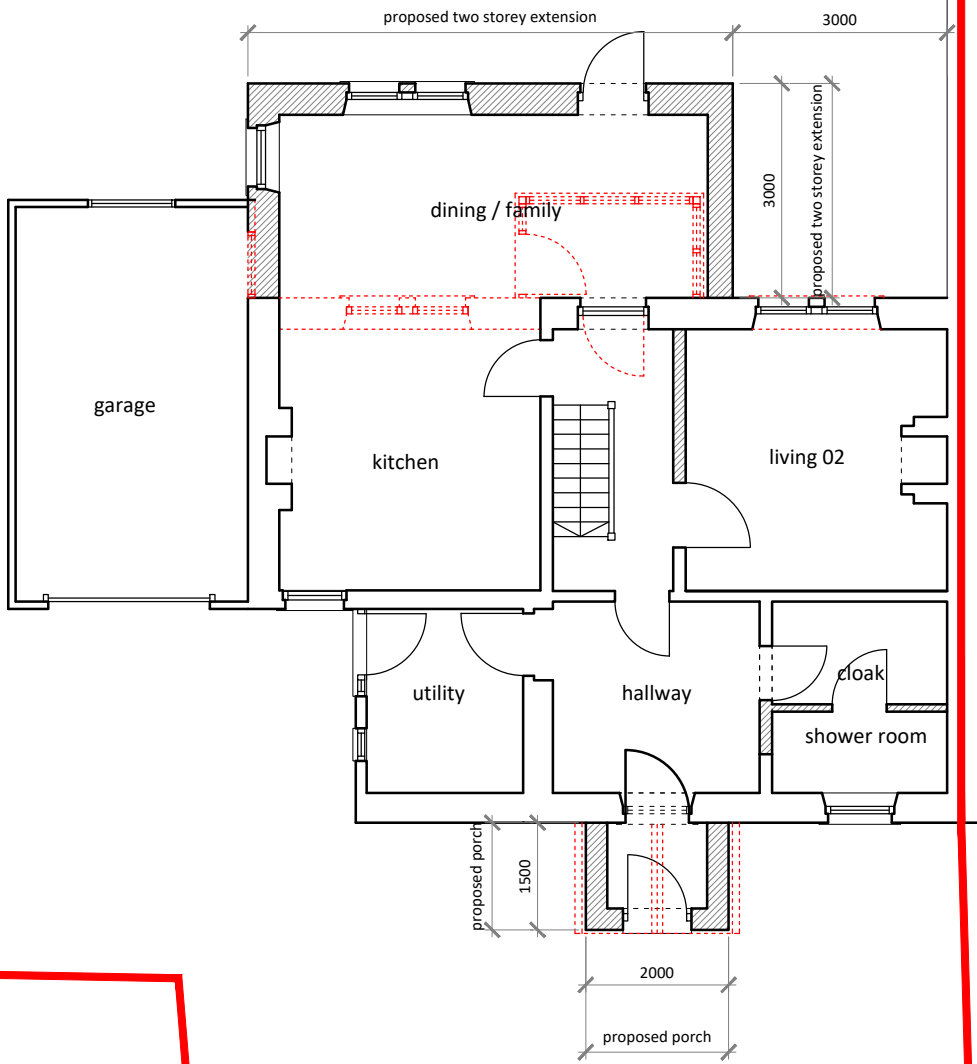

FIRST FLOOR PLAN - scale 1:100

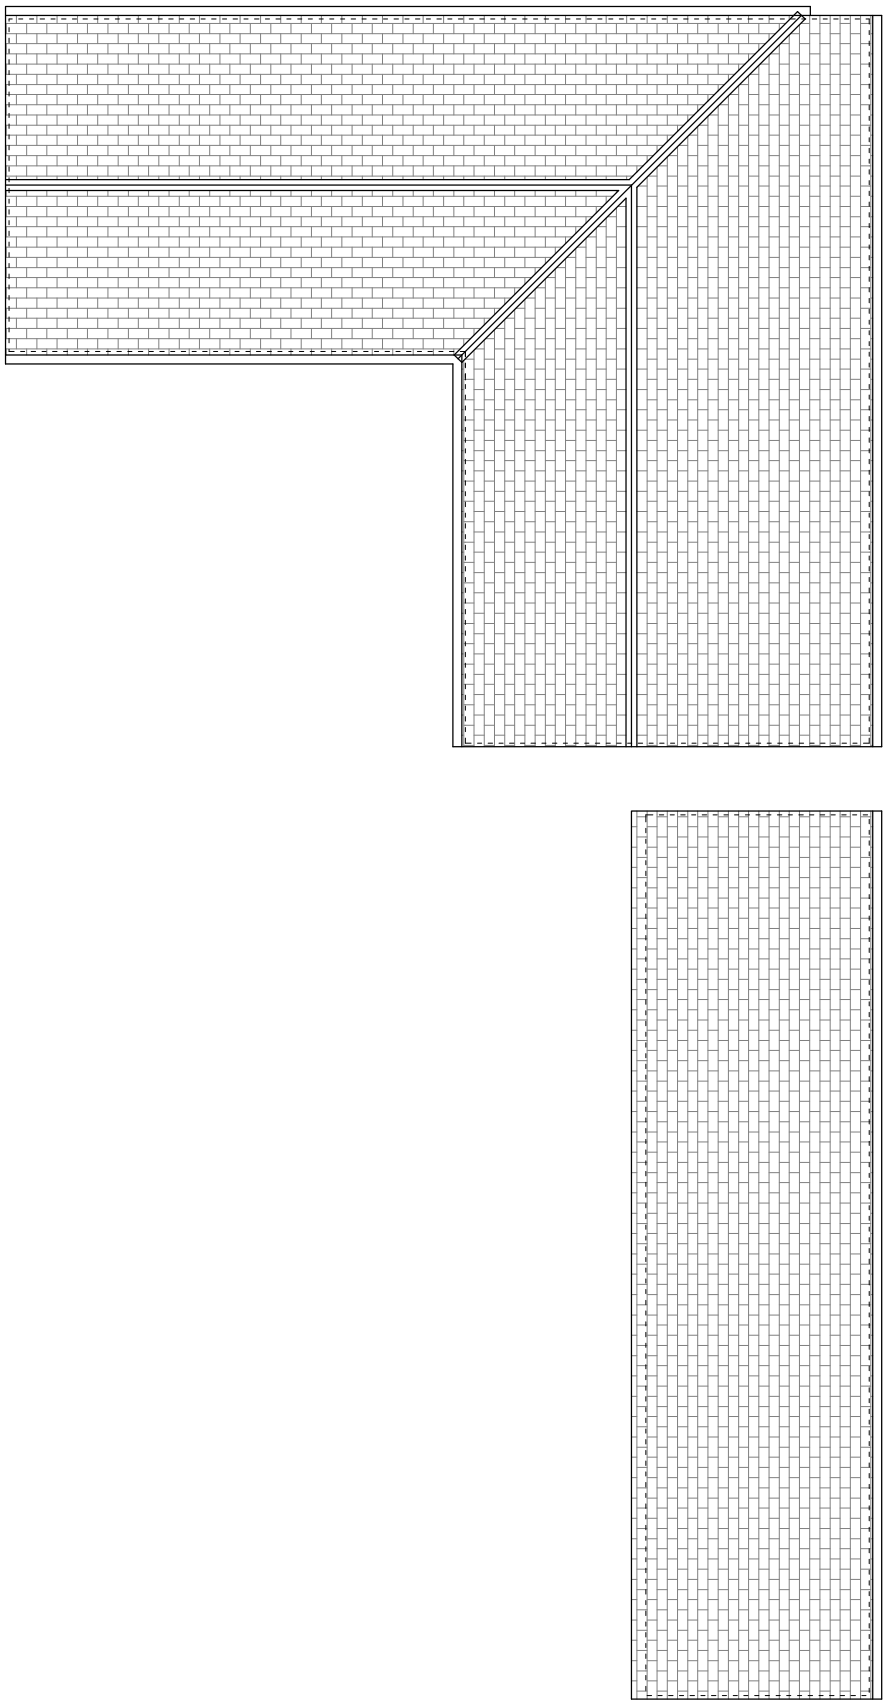