


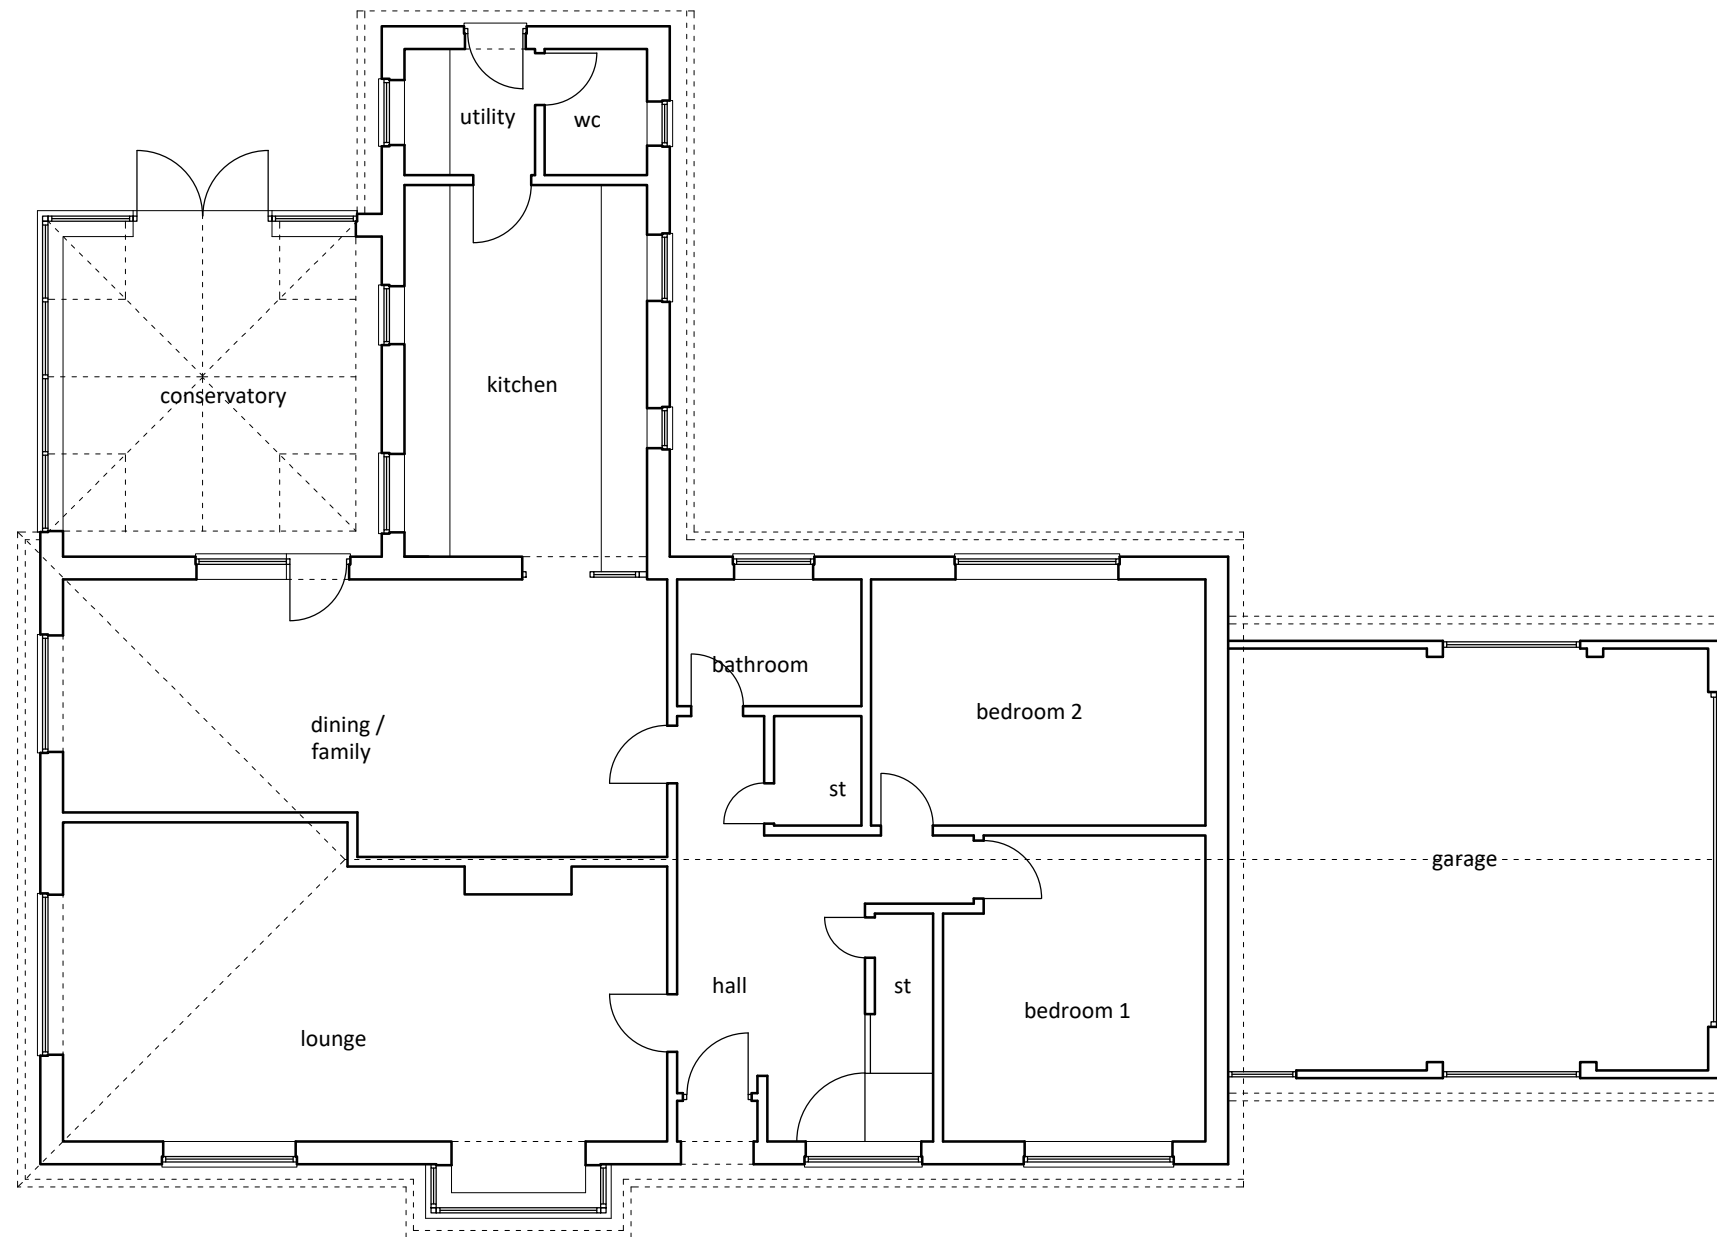

EXISTING DWELLING = GROUND FLOOR PLAN - scale 1:100

1:100

ISSUED FOR PLANNING

CLIENT	Shaun May
PROJECT	21a Hawkeridge
DRWG TITLE	Existing Ground Floor Plan
DRWG NO	A17 25 14 S03
DRAWN	NB
SCALE	1:100 @ A3
DATE	03.09.25
CHK'D	NB

atelier 17 ltd

Atelier 17 Ltd, 28 Southleigh, Bradford On Avon, BA15 2EQ

enigel.a.w.bedford@gmail.com www.atelier17.co.uk 07841679591

This drawing is copyright. Only figured dimensions to be used.
Contractors to check all dimensions before proceeding

DO NOT SCALE